


TYPE C3- NEW GLAZING TO BASEMENT- FR30

- 1:20 @ A3

Total no.: 1

ID 0.05C

APPROX. STRUCTURAL OPENING: *MEASUREMENTS BELOW- TO BE RE MEASURED ON SITE BEFORE FABRICATION OF ANY PARTS.

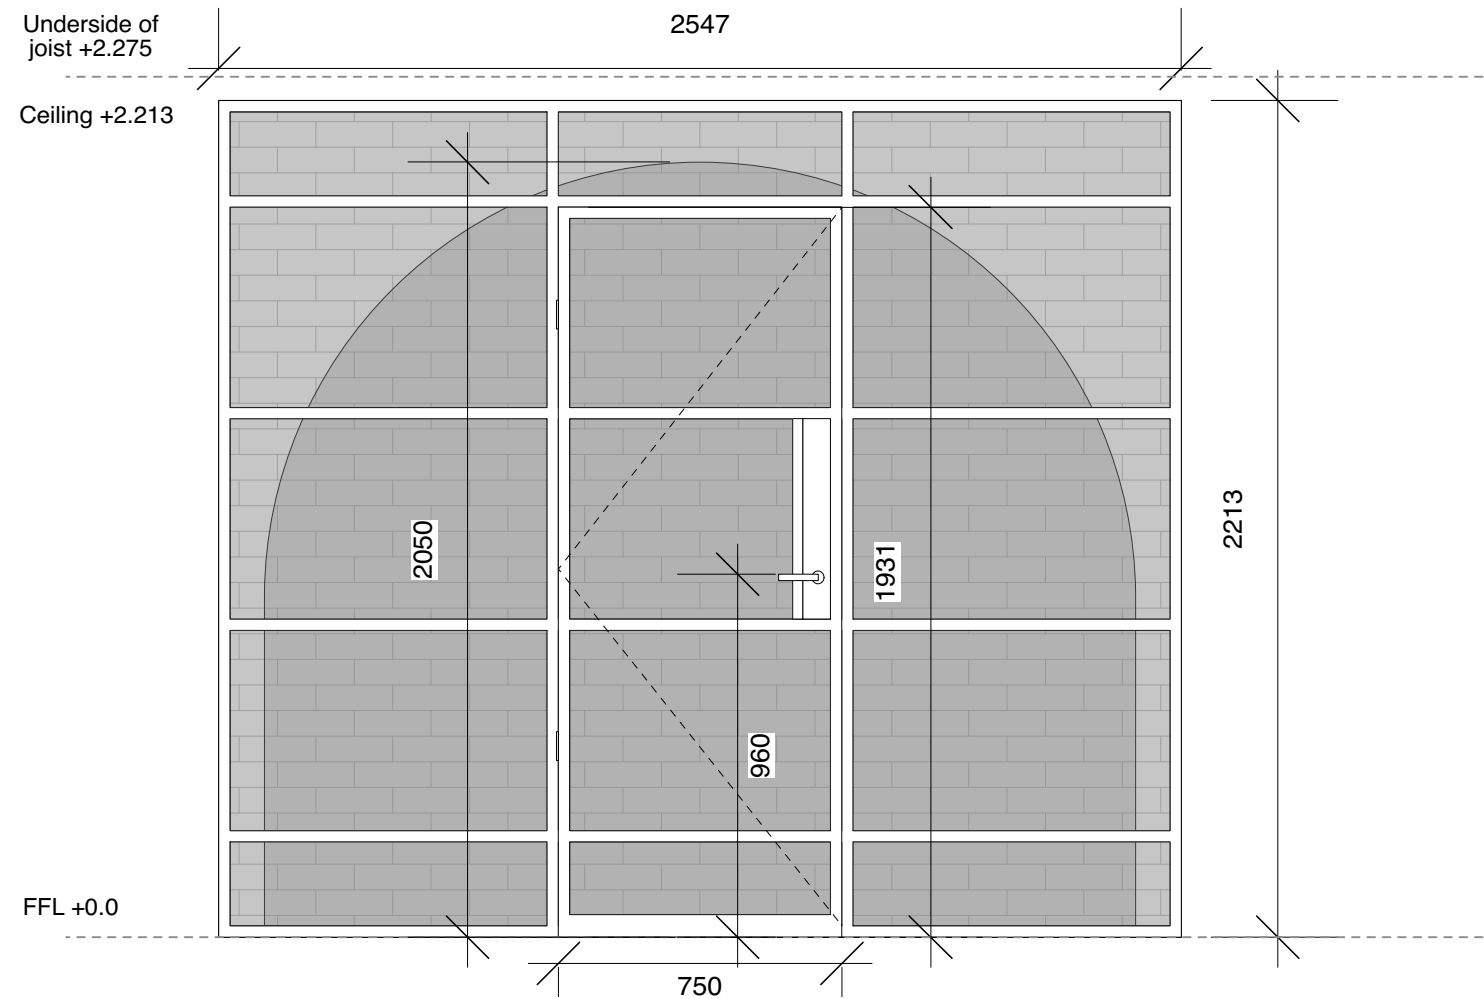


TYPE C- NEW GLAZING BASEMENT OFFICE -FR30MIN

- 1:20 @ A3

Total no.: 1

ID 0.04B

STRUCTURAL OPENING: 1200 X 2030mm

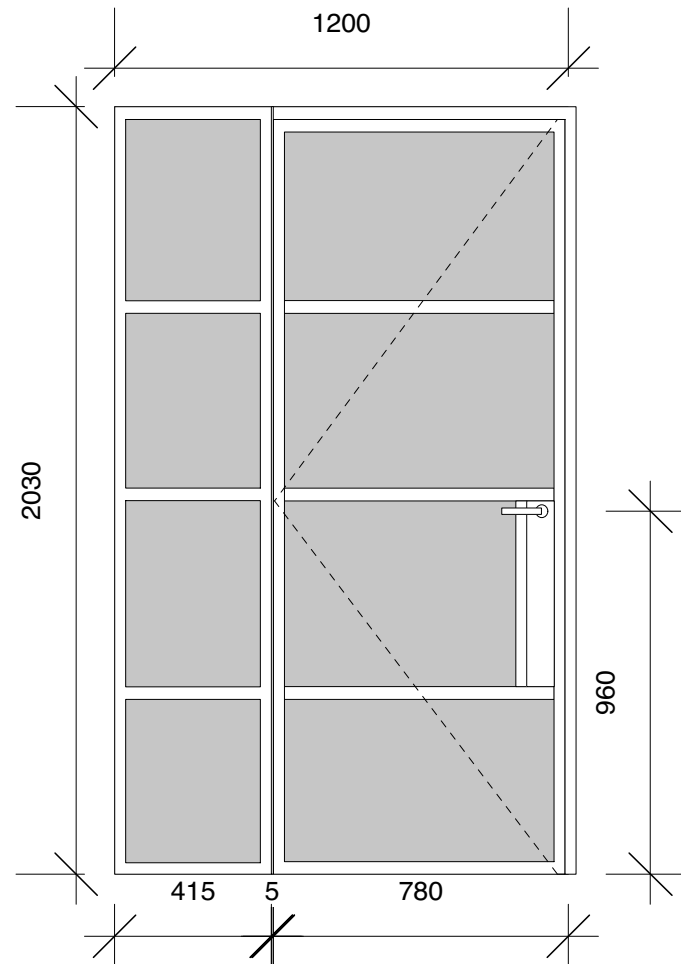

NOTE

- Any dimensions noted as "APPROX." are existing openings and should be measured on site before fabrication of any part.
- Doorset to be C/W suitable ironmongery including: 3no. S/S hinges and brushed S/S lever handle/ catch all to Architect's approval.
- Door and frame to be painted in colour identified in internal doors schedule.
- To be fire rated as identified in internal doors schedule.
- EXISTING TIMBER PANELLED DOORS -
Remove existing ironmongery and strip paint finishes (review existing paint finishes on a door by door basis).
Repair any minor defects and redecorate using suitable paint system, clean and refit ironmongery and rehang door.

Specification:

Glass- Pilkington Pyrodur EW30-104 7mm thick
Frame- 34mm wide x 28mm high steel frame

INTERNAL DOORS AND GLAZING TYPES

SCALE: 1:20 @A3

DO NOT SCALE FROM DRAWING, WORK TO FIGURED DIMENSIONS ONLY.
ALL DIMENSIONS TO BE CHECKED ON SITE PRIOR TO FABRICATION, REPORT ALL DISCREPANCIES TO THE ARCHITECT.
TO BE READ IN CONJUNCTION WITH RELEVANT CONSTRUCTION DETAILS AND WINDOW SCHEDULE

© Copyright Ollier Smurthwaite Architects

CONSTRUCTION

B	19.10.2023	GLAZED SCREENS TO BASEMENT AMENDED.	CLIENT: LEASING OPTIONS LTD	
	31.08.2023	GLAZED SCREENS TO BASEMENT FR30 ADDITIONAL DOORS SOME DOORS DIMENSIONS ARE UPDATED	PROJECT: PROPOSED RESIDENTIAL DEVELOPMENT	
			ADDRESS: 28 ST JOHN, MANCHETSER, M3 4DJ	
			DRAWING TITLE: INTERNAL DOORS AND GLAZING TYPES BASEMENT	
			SCALE: 1:20	DATE: FEB 2023
			DRAWING NO: A665_C_818	

OLLIER SMURTHWAITE ARCHITECTS

40 King Street, Manchester, M2 6BA
T 0161 883 0838
F 0161 883 0839
E mail@olliersmurthwaite.com