



07/03/2024 15:57:11


C:\Users\jlee\Documents\5668-HMA-JO-ZZ-M3-A-00001-P01-John Owens_lee\VPV4.rvt

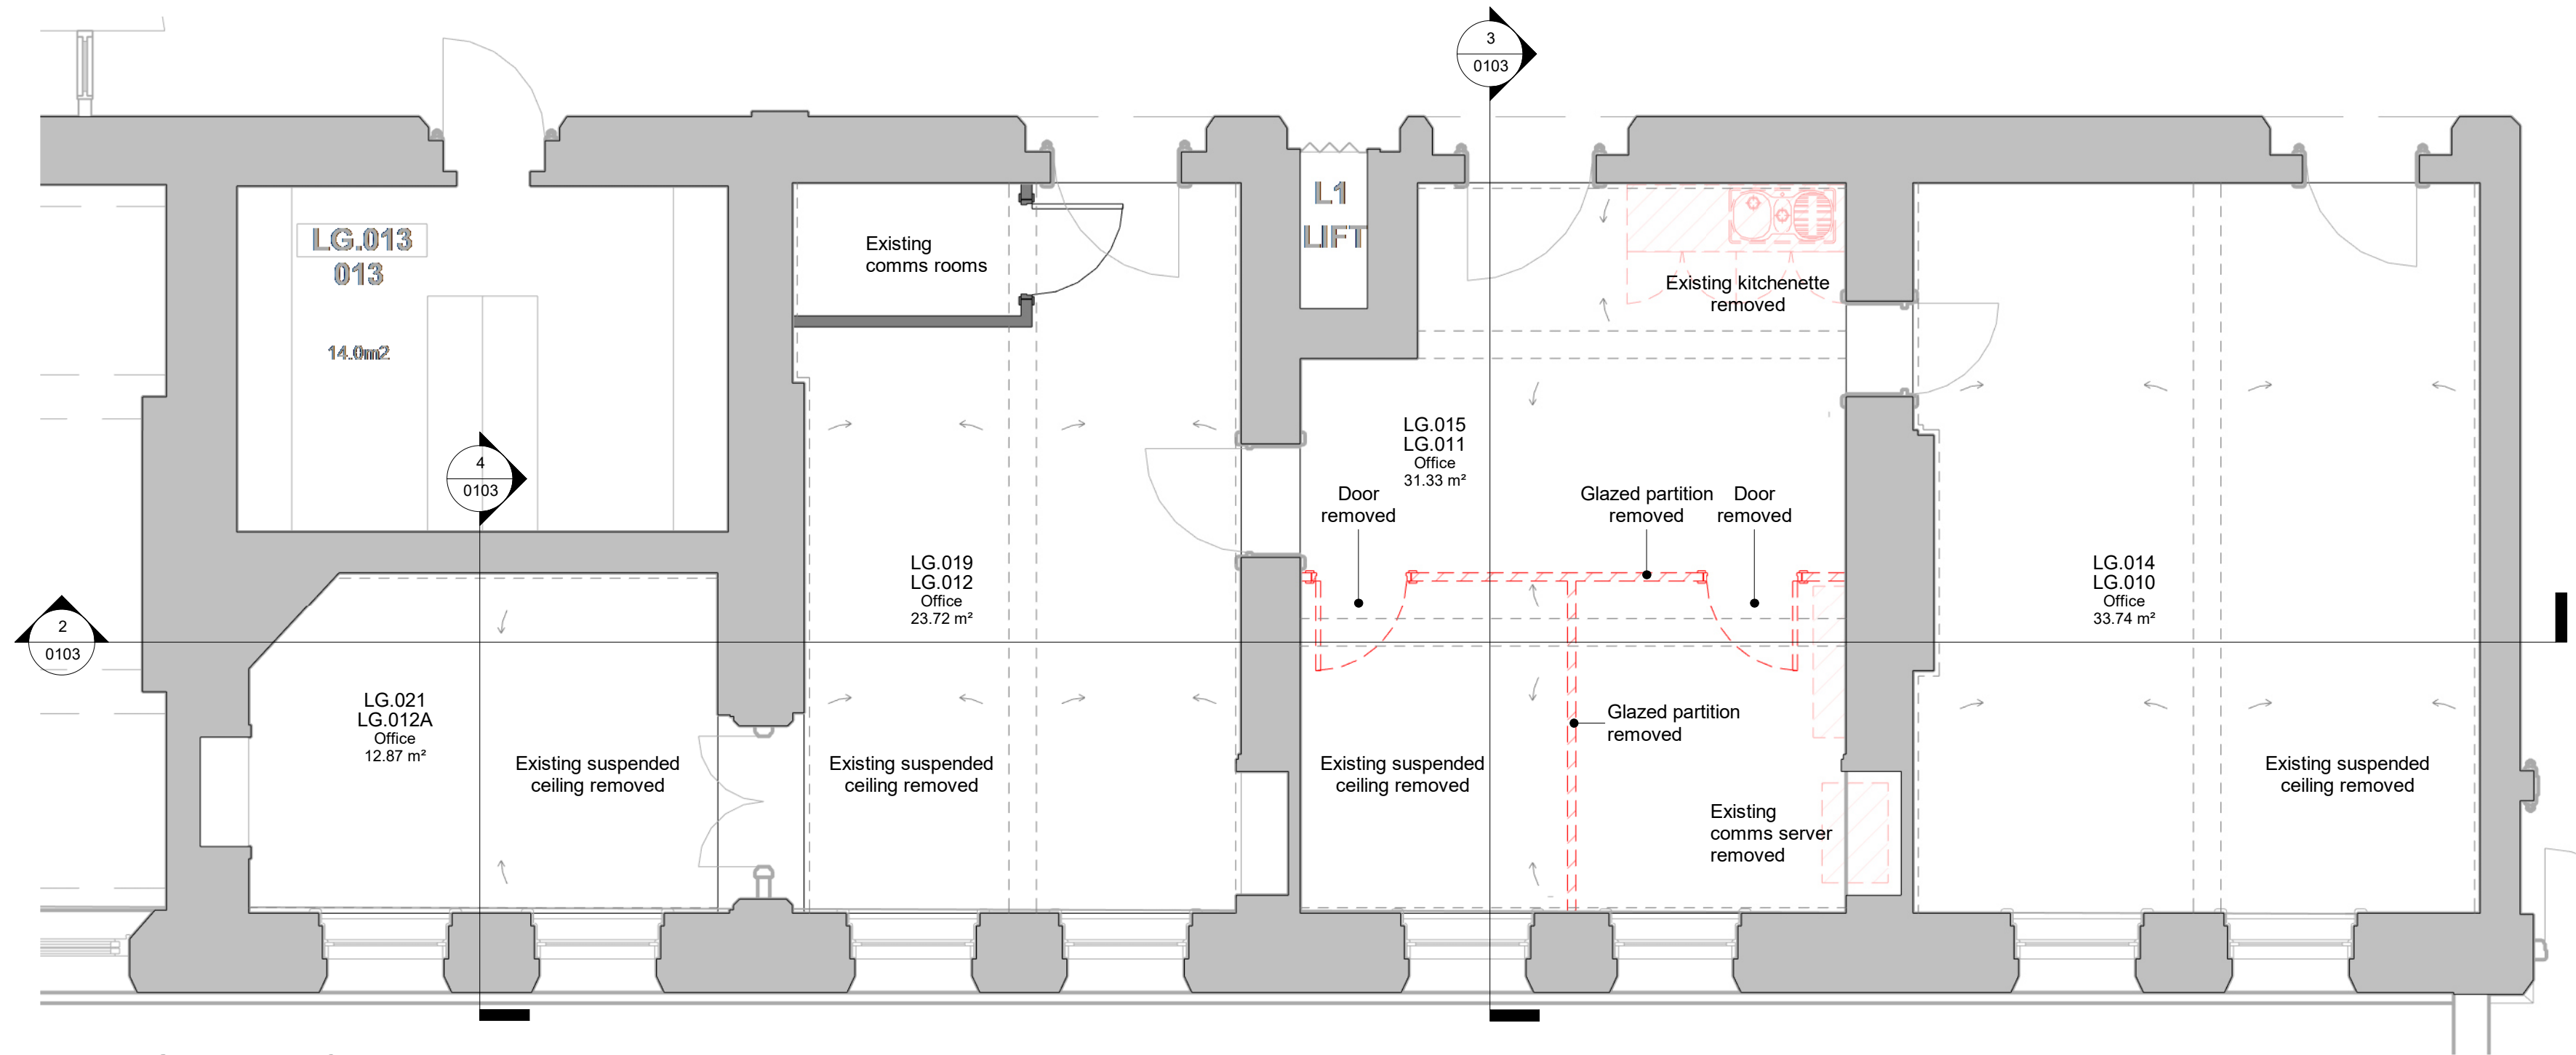


1 LG.010-12 Ceilings
1 : 50

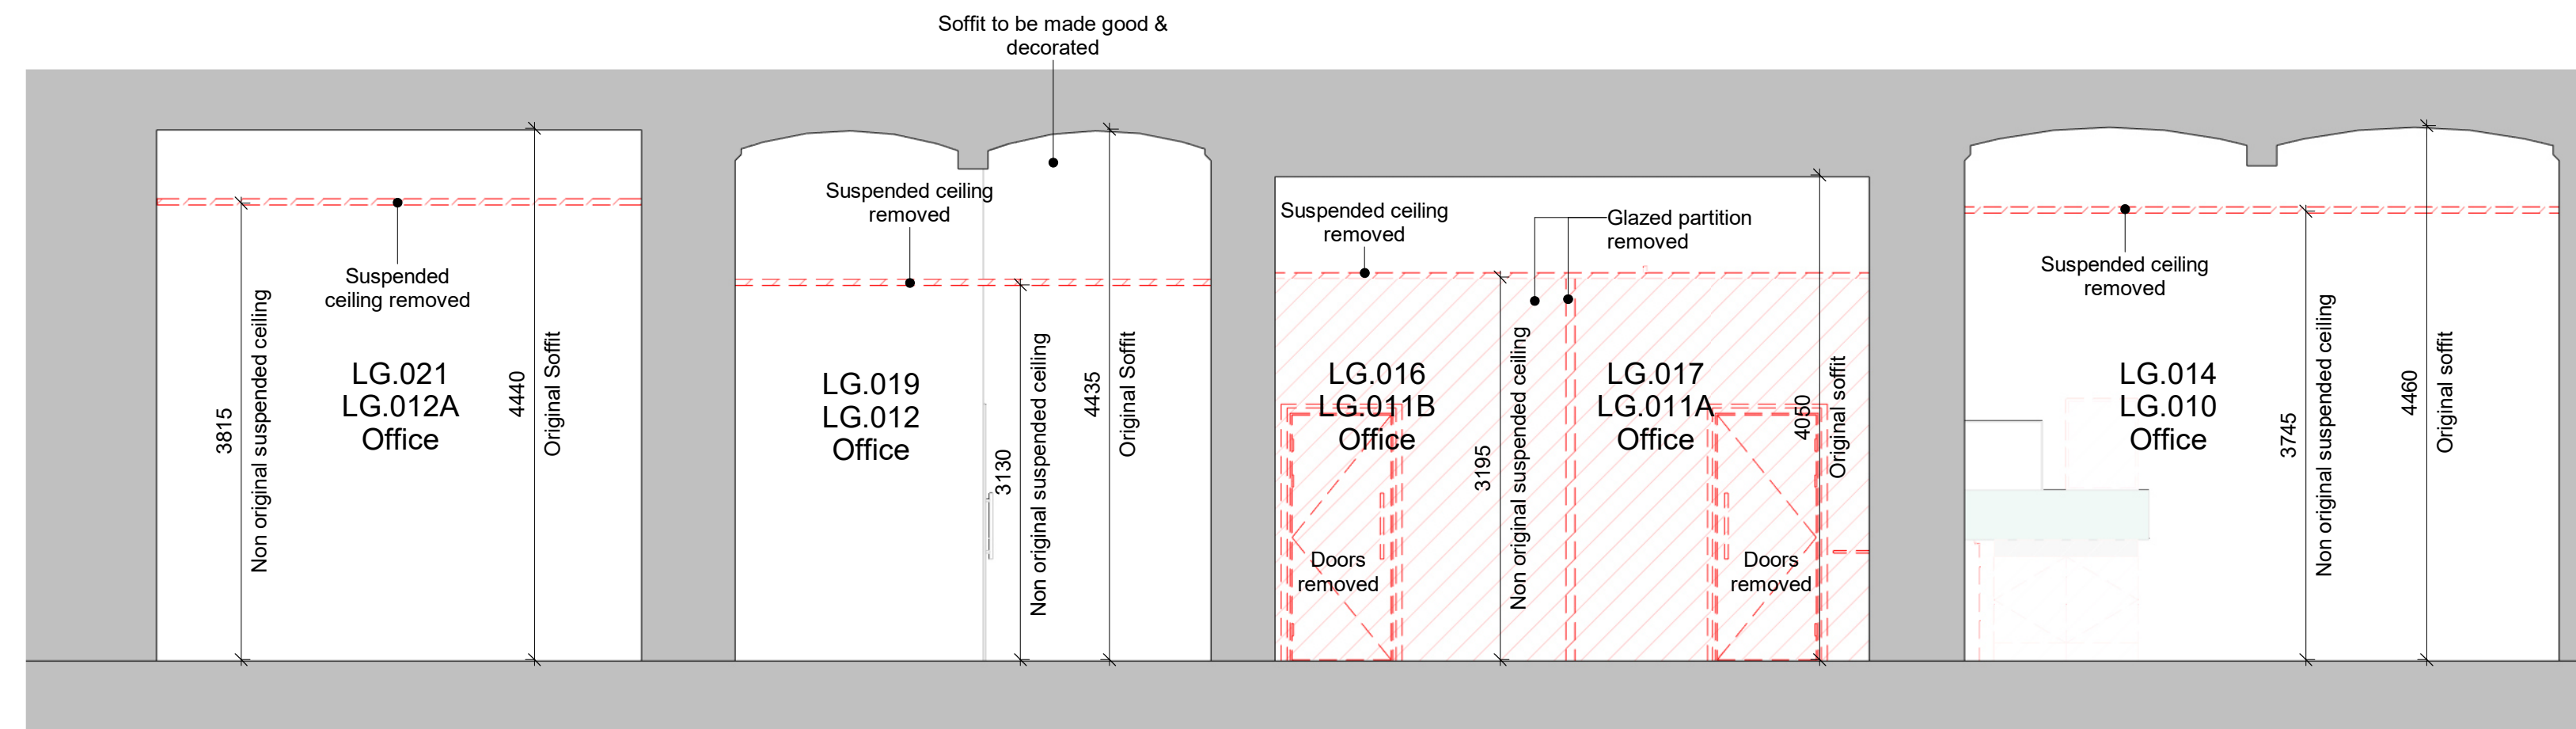


2 LG.010-12 Section A-A as Demolished
1 : 50

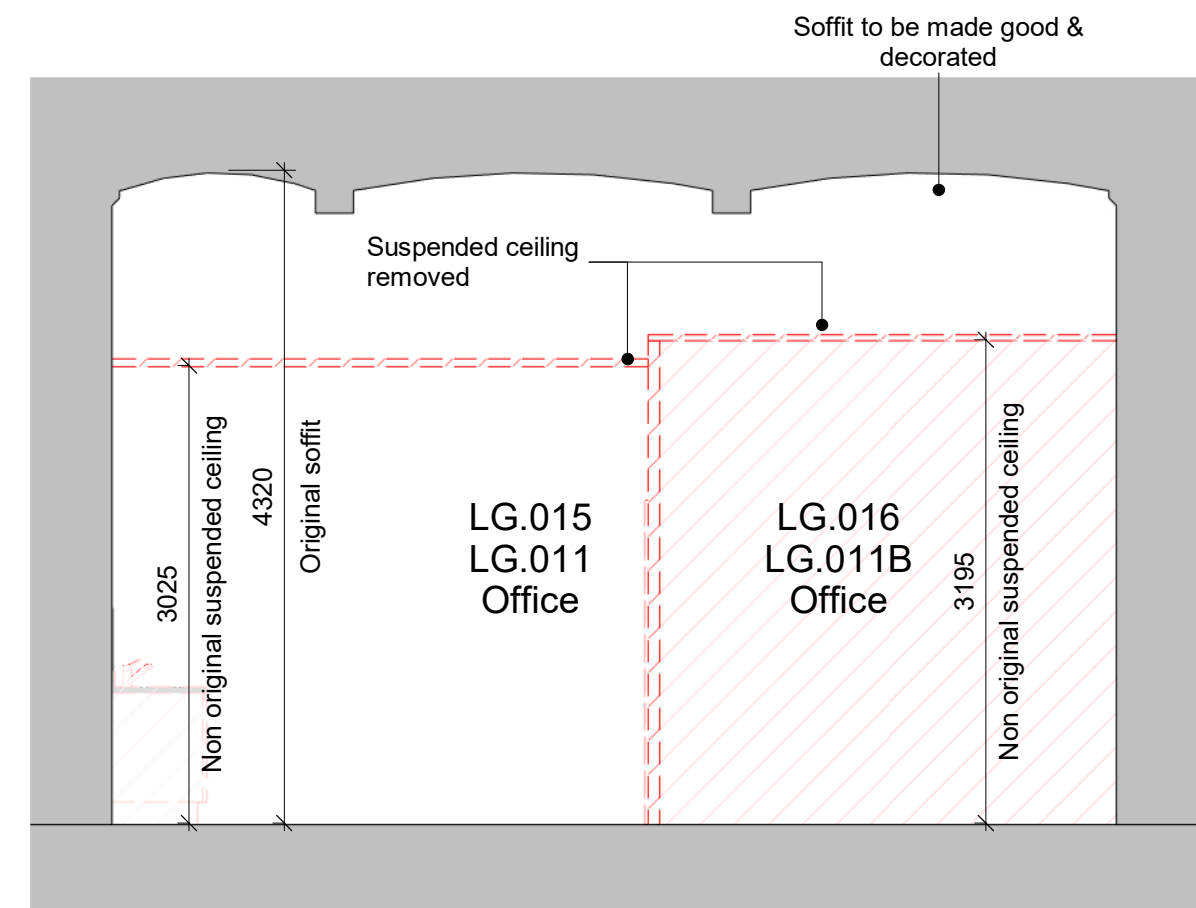


3 LG.010-12 Section B-B as Demolished
1 : 50

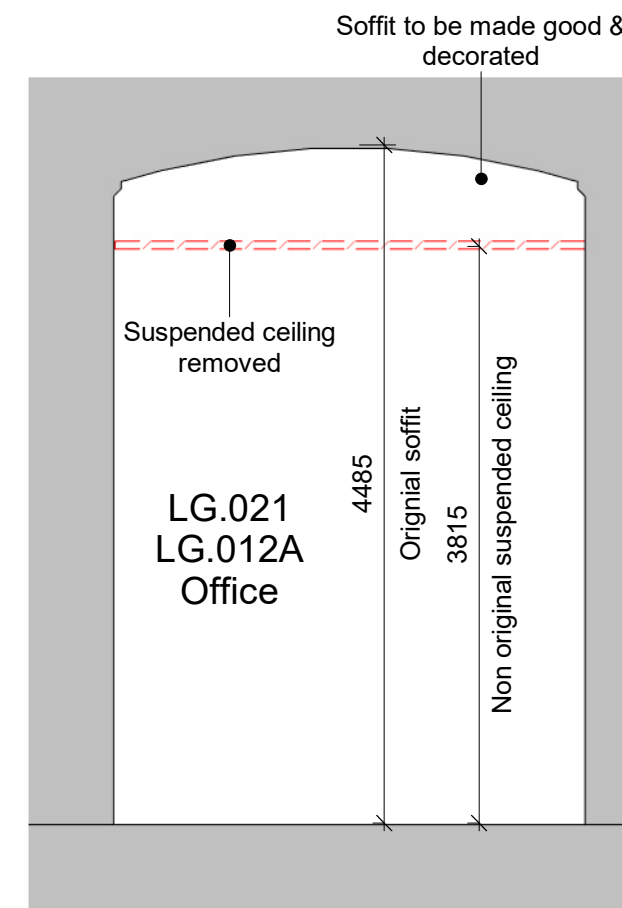


4 LG.010-12 Section C-C as Demolished
1 : 50

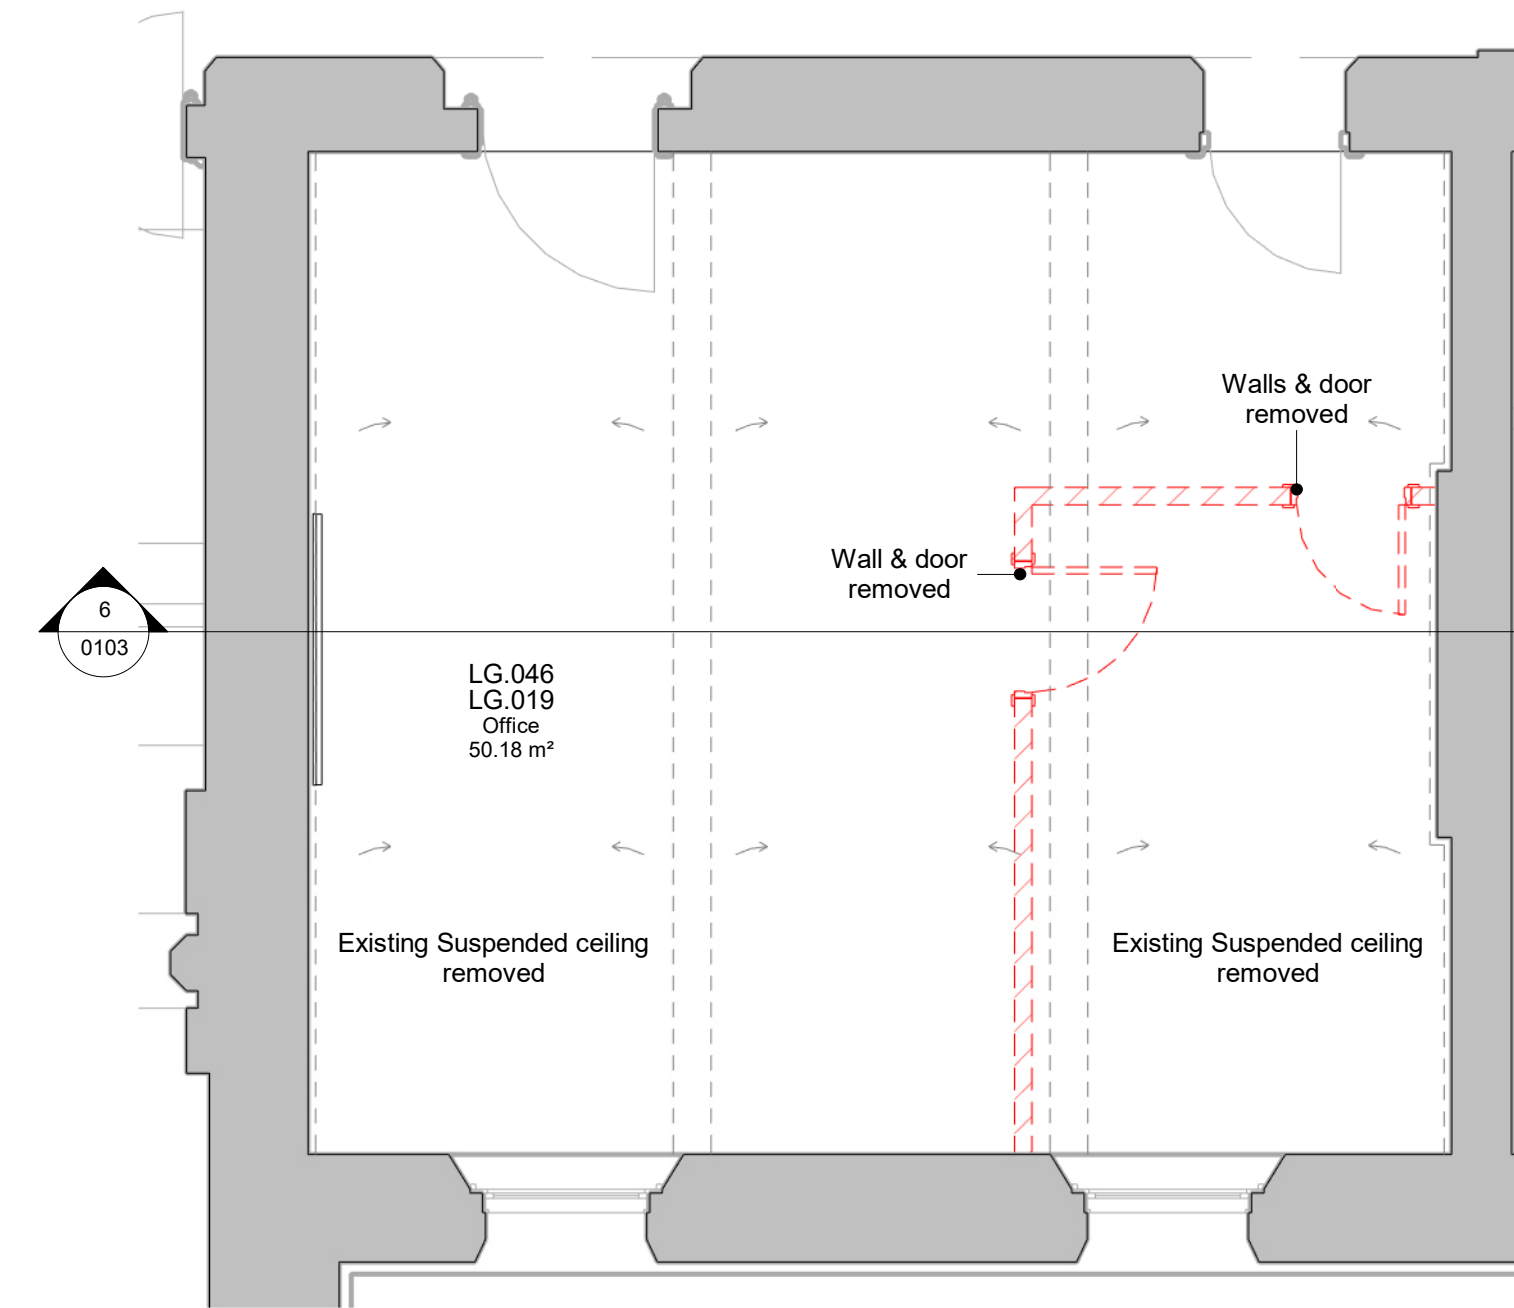

5 LG.019 Ceilings
1 : 50

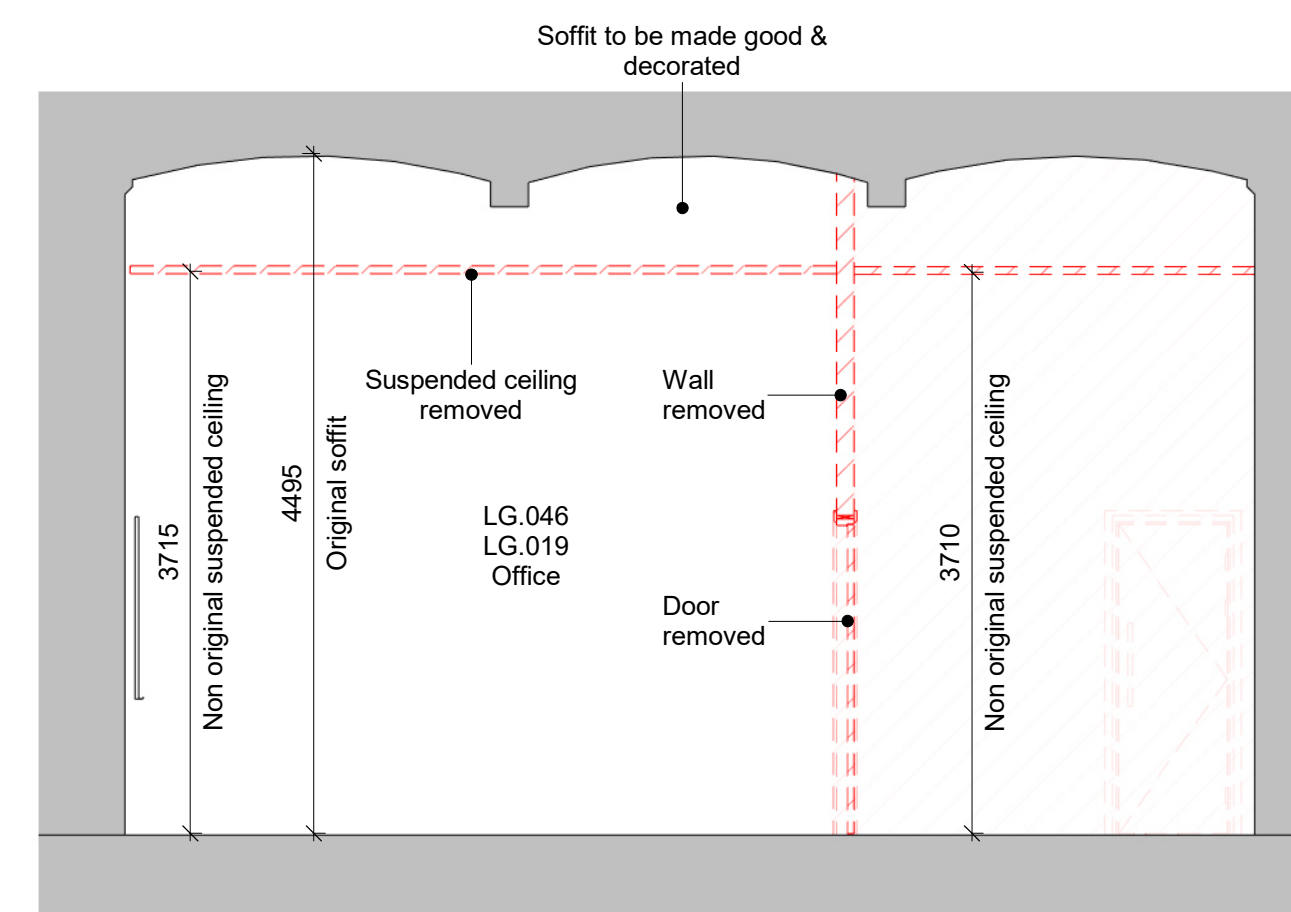

6 LG.019 Section as Demolished
1 : 50

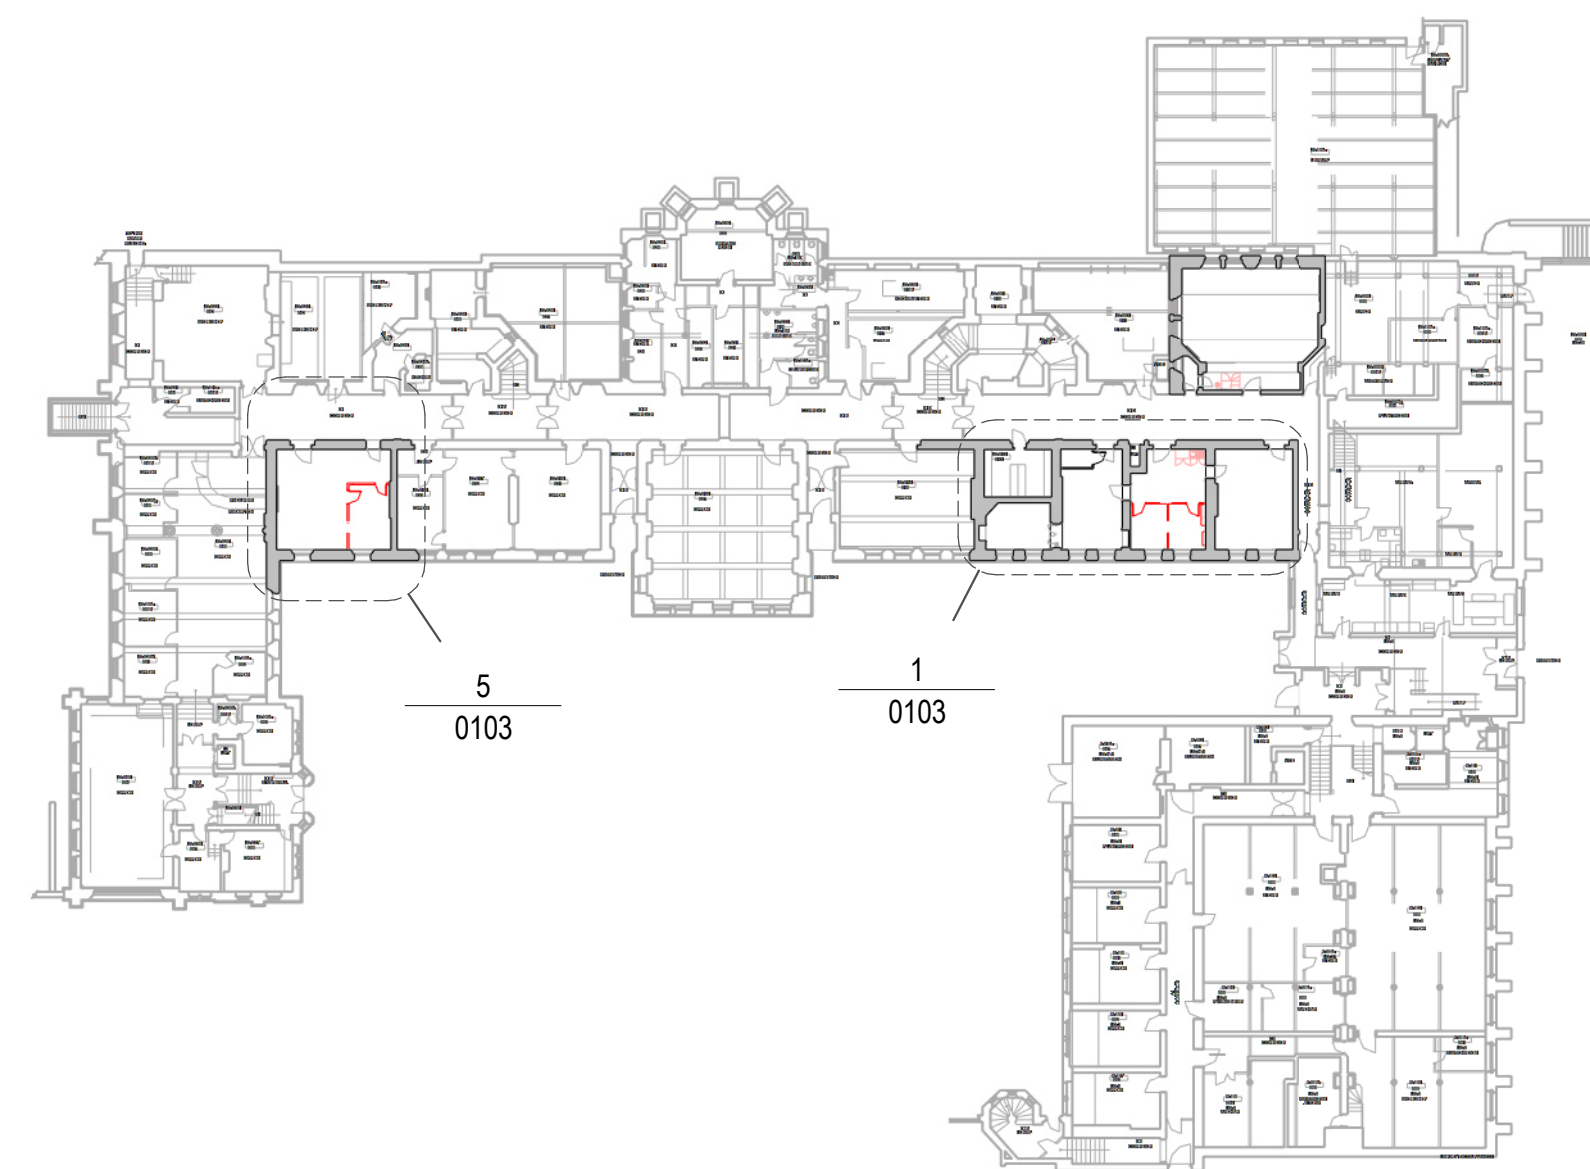

NOTES

1. Do not scale from this drawing.
2. All measurements are in millimetres unless stated otherwise.
3. This drawing is to be read in conjunction with the specification and all relevant Architectural, Electrical, Mechanical and Structural drawings.
4. (c) University of Manchester this drawing must not be reproduced without permission.
5. Directorate of Estates and Facilities to be notified of any discrepancies.



0 1m 2m 4m
1:50 @ A1

Rev	Description	Date	By	Auth
P01	First Issue. Issue for comments.	06-03-24	JL	JL



The University of Manchester

Directorate of Estates and Facilities
Beyer Building
The University of Manchester
Oxford Road
Manchester
M13 9PL



Drawing Status

STAGE 2

Project

John Owens Occupation - 5668

Building Name
The John Owens Building

Building No.
001AA

Site Name
Oxford Road

Sub Site Name
Old Quadrangle

Drawing Title
John Owens B1 Ceilings

PM
ME

Drawn
JL

Checked
JL

Authorised
HMA

Scale @A1
1:50

Date
06-03-2024

Date
06-03-2024

Date
06-03-2024

Drawing Number
5668-HMA-JO-ZZ-DR-A-0103

Revision
P01

Original Drawing Paper Size 841mm x 594mm