



NOTE:
TO BE READ IN CONJUNCTION WITH LATEST DESIGN GUIDE


This drawing is the copyright of Street Ele Associates Limited Do not scale from drawings.
All dimensions and levels to be checked on site prior to commencement of work or manufacture of items.
Notify SEA of any discrepancies. This drawing to be read in conjunction with specifications,
specialist drawings and any bill of quantities. The Contractor is to comply with all relevant
statutory legislation whether or not specifically stated on these drawings.

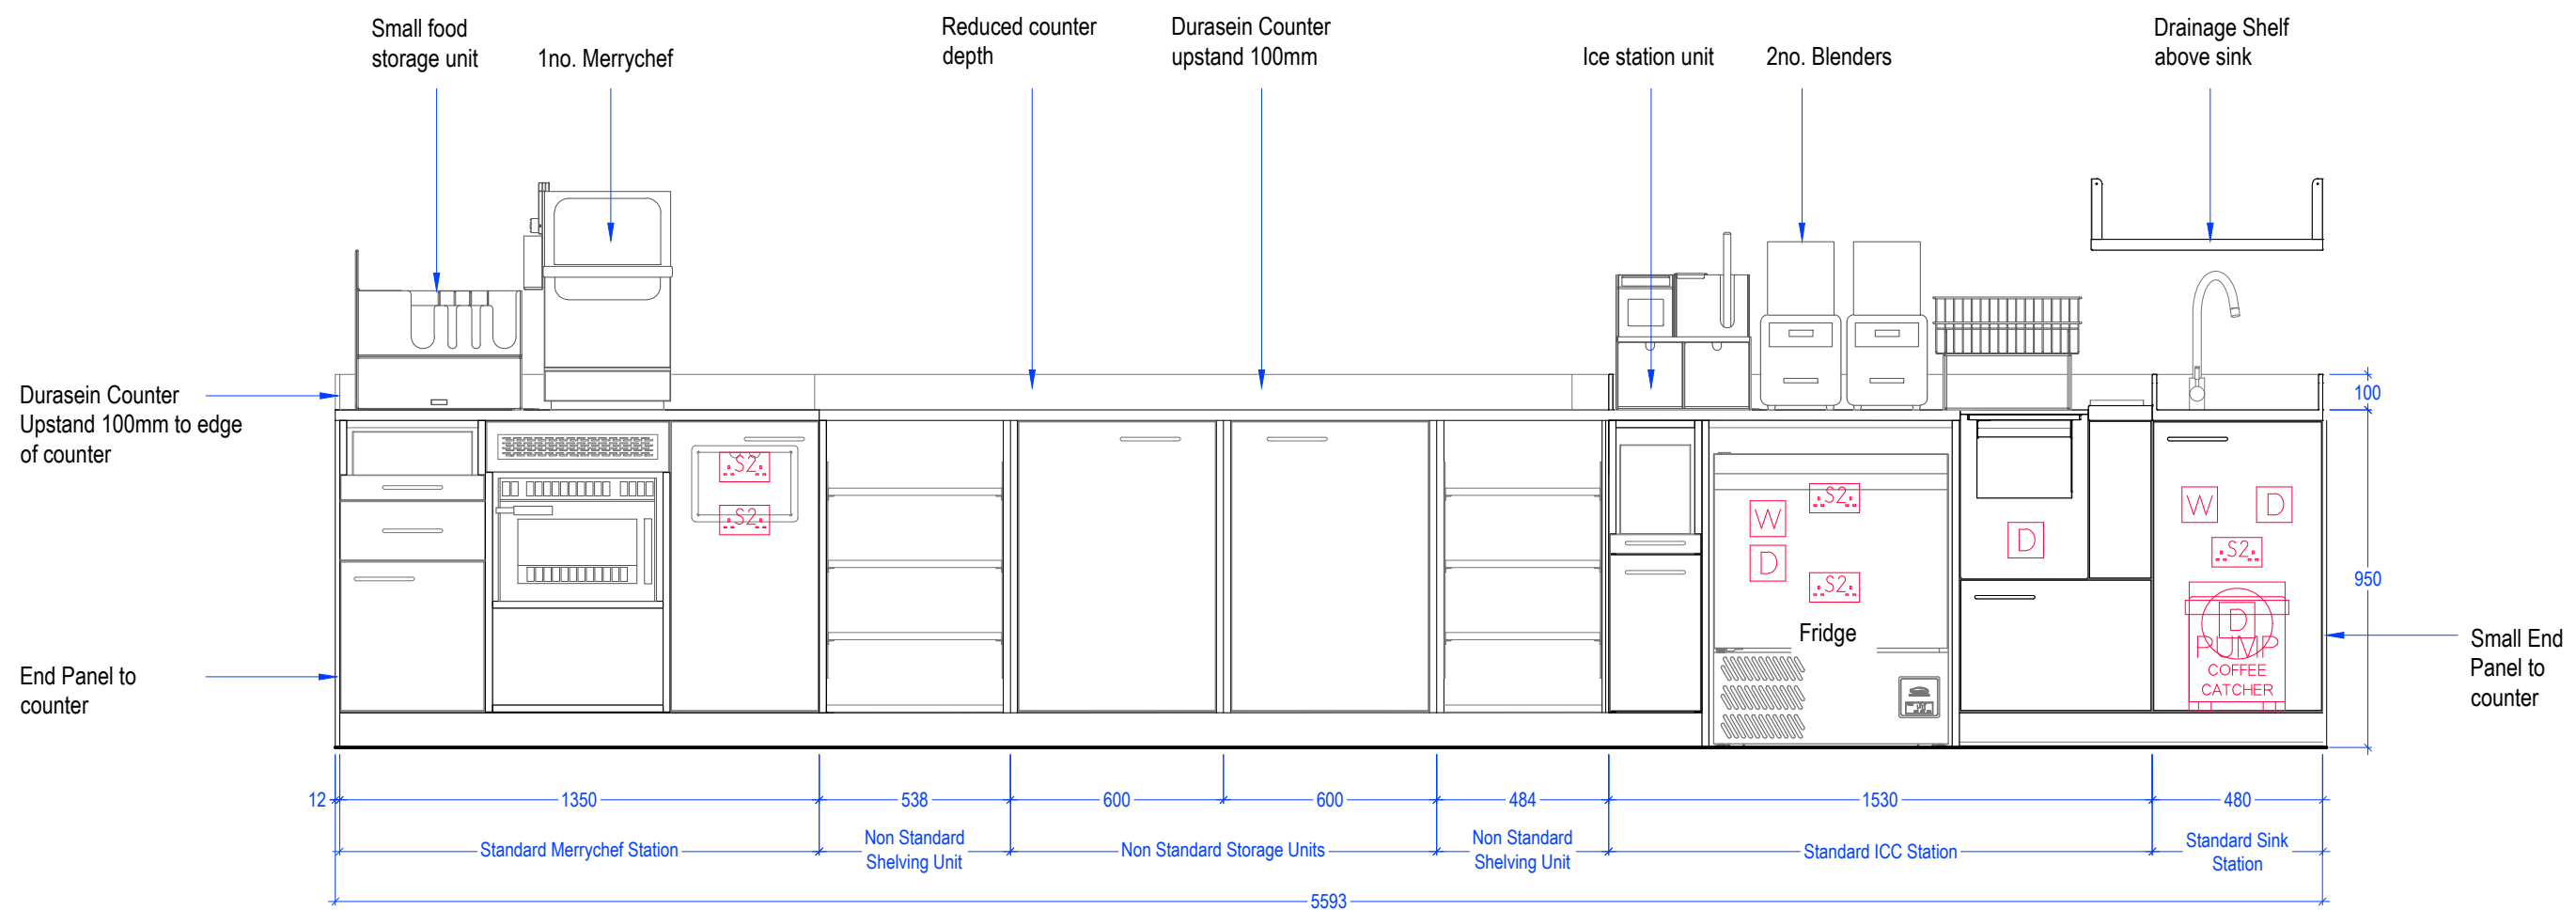

ELEVATION A-A
Scale 1:20

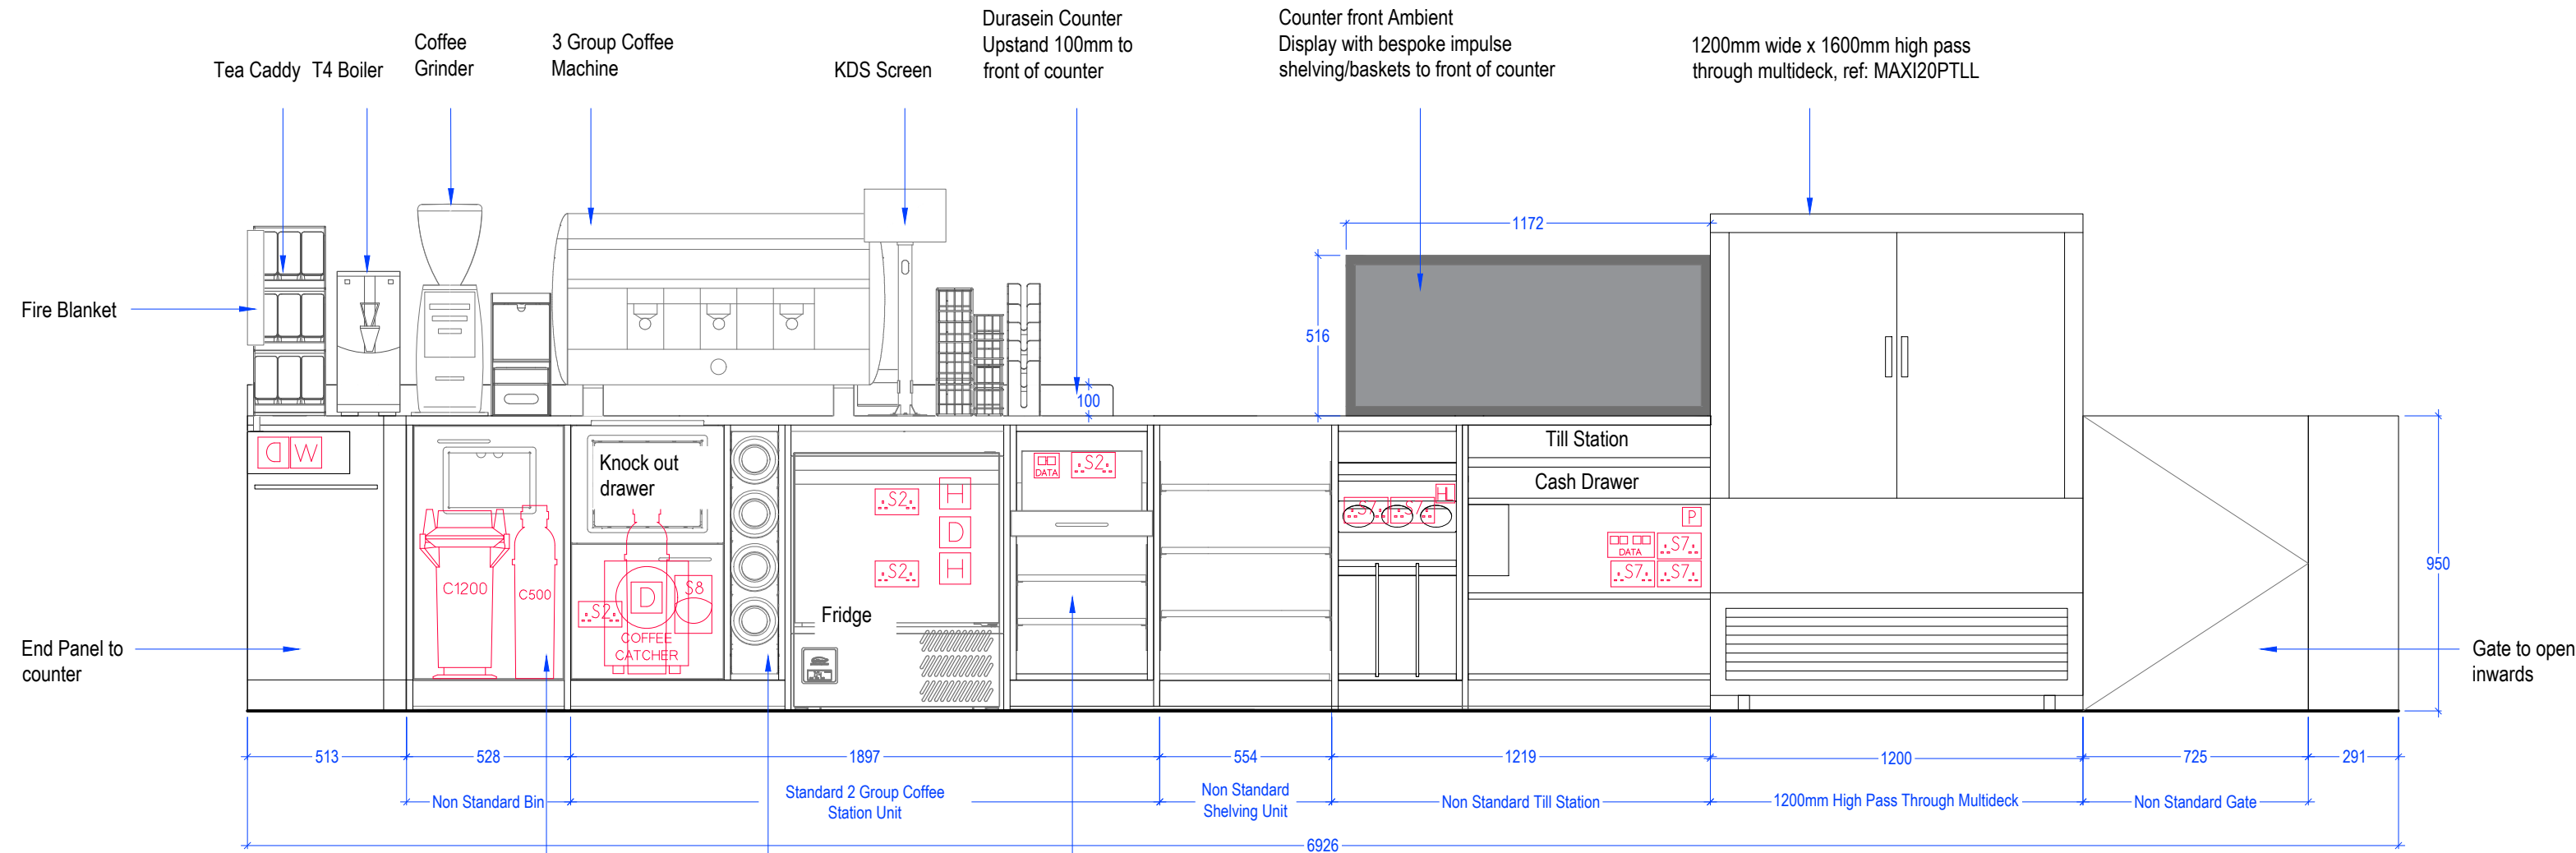

ELEVATION B-B
Scale 1:20

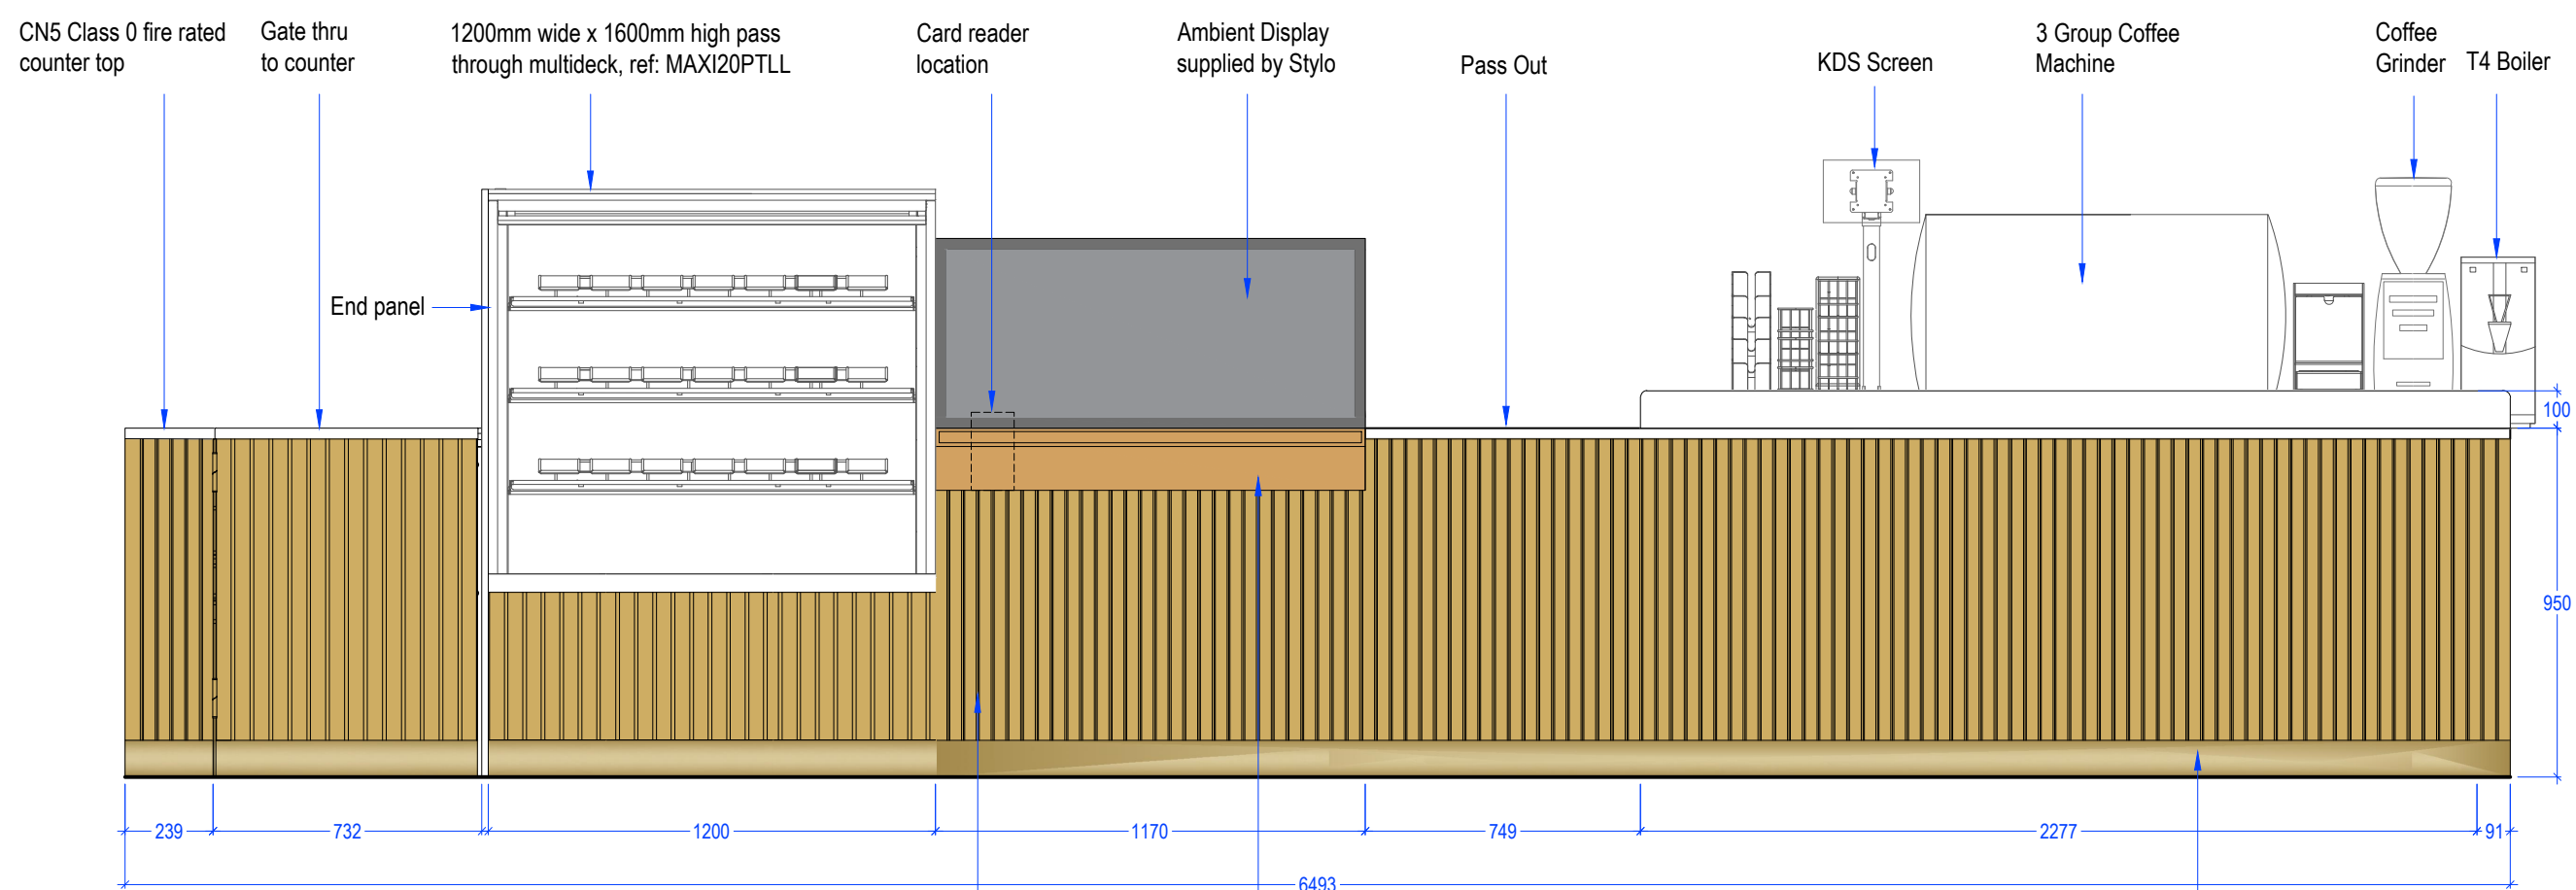

ELEVATION C-C
Scale 1:20

COUNTER LAYOUT SUBJECT TO:
- MAIN CONTRACTOR TO CHECK
DIMENSIONS PRIOR TO COUNTER ORDER
& FIT OUT



GENERAL NOTES:
- MC to ensure all finishes are in line with the latest Uplift manual and standard counter drawings by ITAB
- MC to refer to drawing 6.0 & standard counter drawings by ITAB for counter services
- Refer to drawing 9.0 for internal elevations
- Refer to standard ITAB drawings & manual for counter construction details

ALL MATERIALS TO BE CLASS 0 RATED

COUNTER FINISHES REFERENCES

CN5	COUNTER TOP Solid Surface top by Durasein (For '0' spread of flame environments) Size: Refer to Counter drawings by ITAB Colour: PM 4533 Triostone Note: Silicone junction Mapei Silicone Sealant Transparent 999. Location: Refer to finishes plan Installation comments: Refer to manufacture manual for detail.
CN1	EGGER BOARD COUNTER CLADDING LAMINATE BY ITAB Egger 0.8mm laminate, H3170 ST12 Colour: Natural Kendal Oak finish with Thermo guard finish ref: Timbercoat intumescent 30 / 60 basecoat Size: 20mm thick with 10mm x 6mm groove Location: Refer to finishes plan Installation comments: Refer to manufacture manual for detail.

OPERATIONAL EFFICIENCY EQUIPMENT	
REFERENCE	QUANTITY
Lid Dispenser (SAM01/OE-LD-01)	1
Lid Extension unit (SAM25/OE-LDE-25)	1
4 Bottle Ice Syrup Stand (SAM08/OE-SY-09)	1
4 Bottle Monin Syrup Stand (SAM11/OE-SA-08)	2
Tea Unit (SAM17/OE-TEA-X3-17)	1
Coffee Pod Unit (SAM20/OE-CP-20)	1
Shaker Unit (SAM24/OE-SU-24)	1
New Coffee Unit (SAM31/OE-CDU-31)	1
Small Food Storage Unit (SAM23)	1
Merrychef Tong Holder, Pair (ITAB Item/OE-MCTH-2)	1
Flake & Marshmallow Unit (SAM21)	1
Chocolate Dusting Unit (SAM22/OE-DCO-22)	1
New Ice Station (SAM30/OE-ICE-30)	1
New Syrup Stand (SAM33/OE-NSS-33)	1
Tong Holder (SAM26/OE-STHI-26)	0
Jug Drainer Shelf (ITAB Item)	1
Slate Label holder for display fridges (OE-SLH-08)	19 TBC
Cutlery Unit (OE-CU-04)	1
Jug Rinser (BCR100)	1

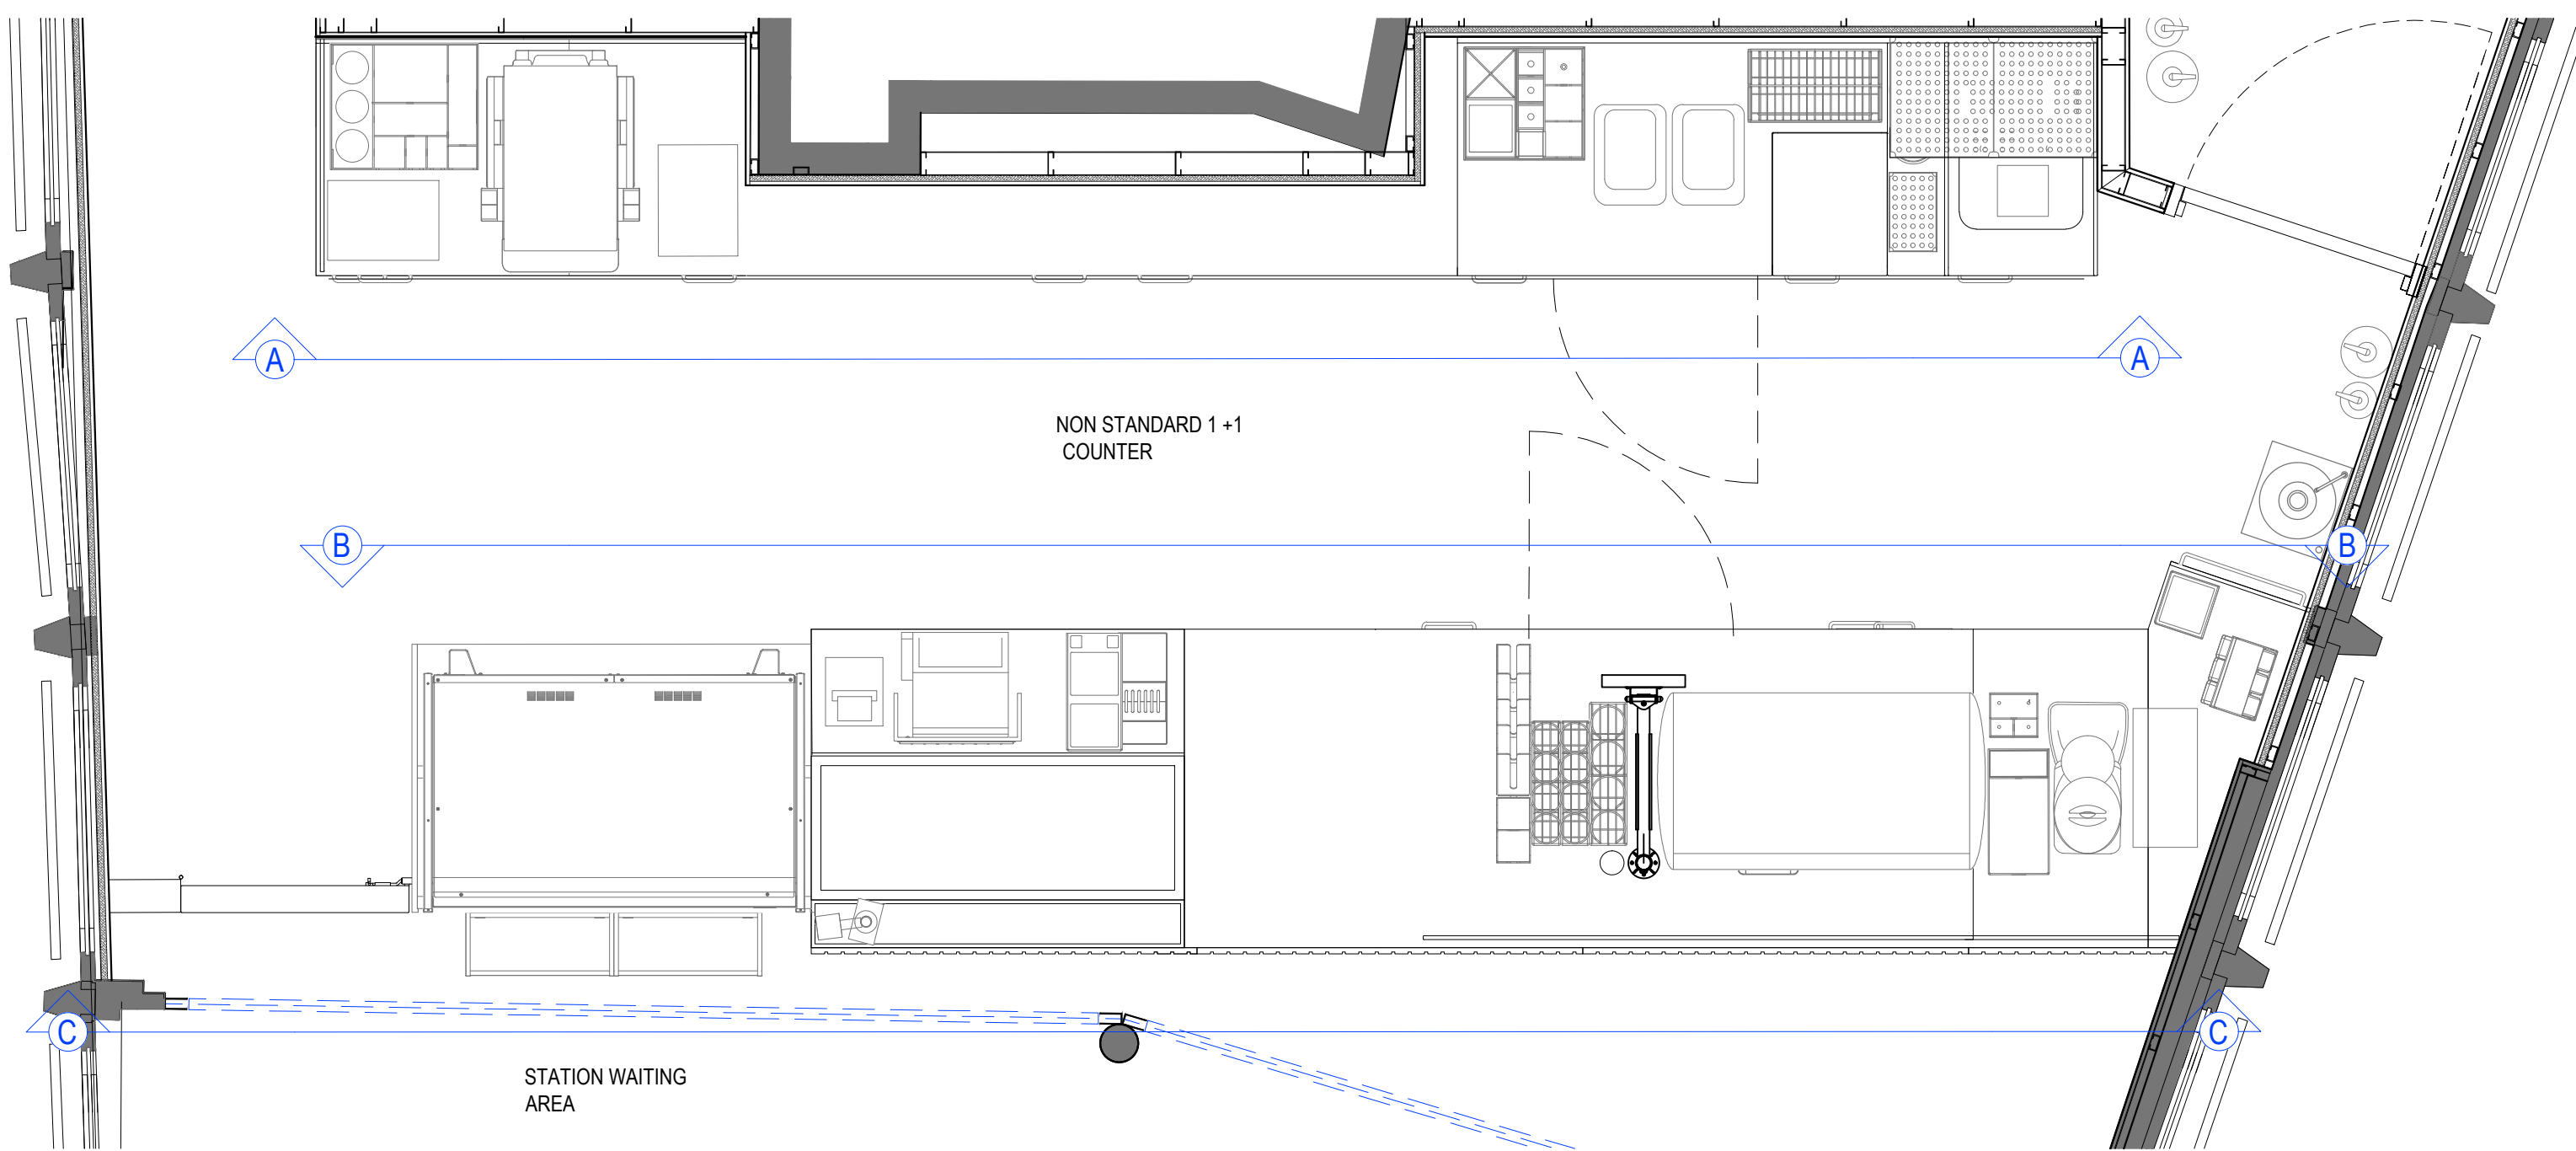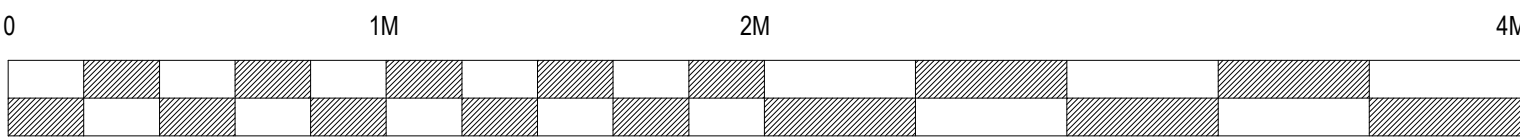

SCALE BAR SCALE 1:20

se|a DESIGN GROUP

Client:
COSTA COFFEE

Project:
Manchester
Oxford Road Station

Drg title:
Counter Details

Scheme: Uplift v3.0

Scale: 1:20@A1 Date: 13.08.24

Drg No: 223265/10.0 Rev:

Drg by: SH Check: MS/CW

Rev by:

SEA Design Group, Unit 13D Princes Drive,
Kenilworth, Warwickshire CV8 2FD UK
Email: office@seadesigngroup.com
Telephone: +44 (0)1926 864440