




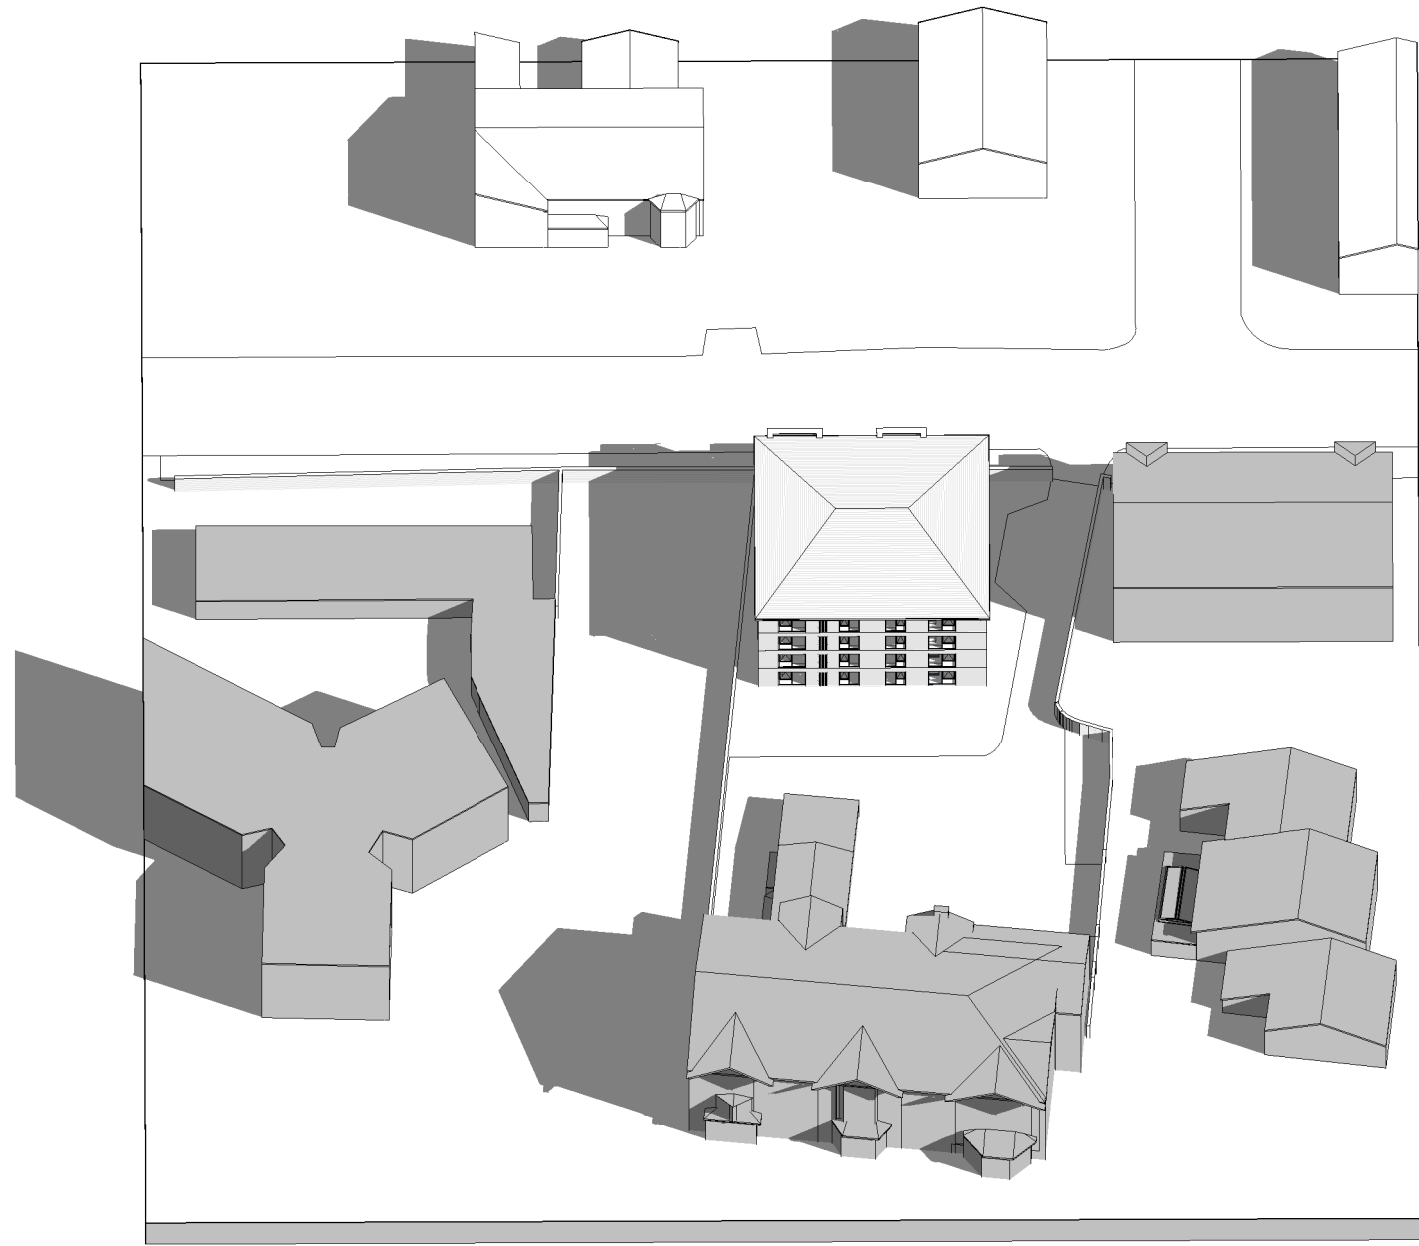


1 Proposed - Solar Study - Summer - 10.00am

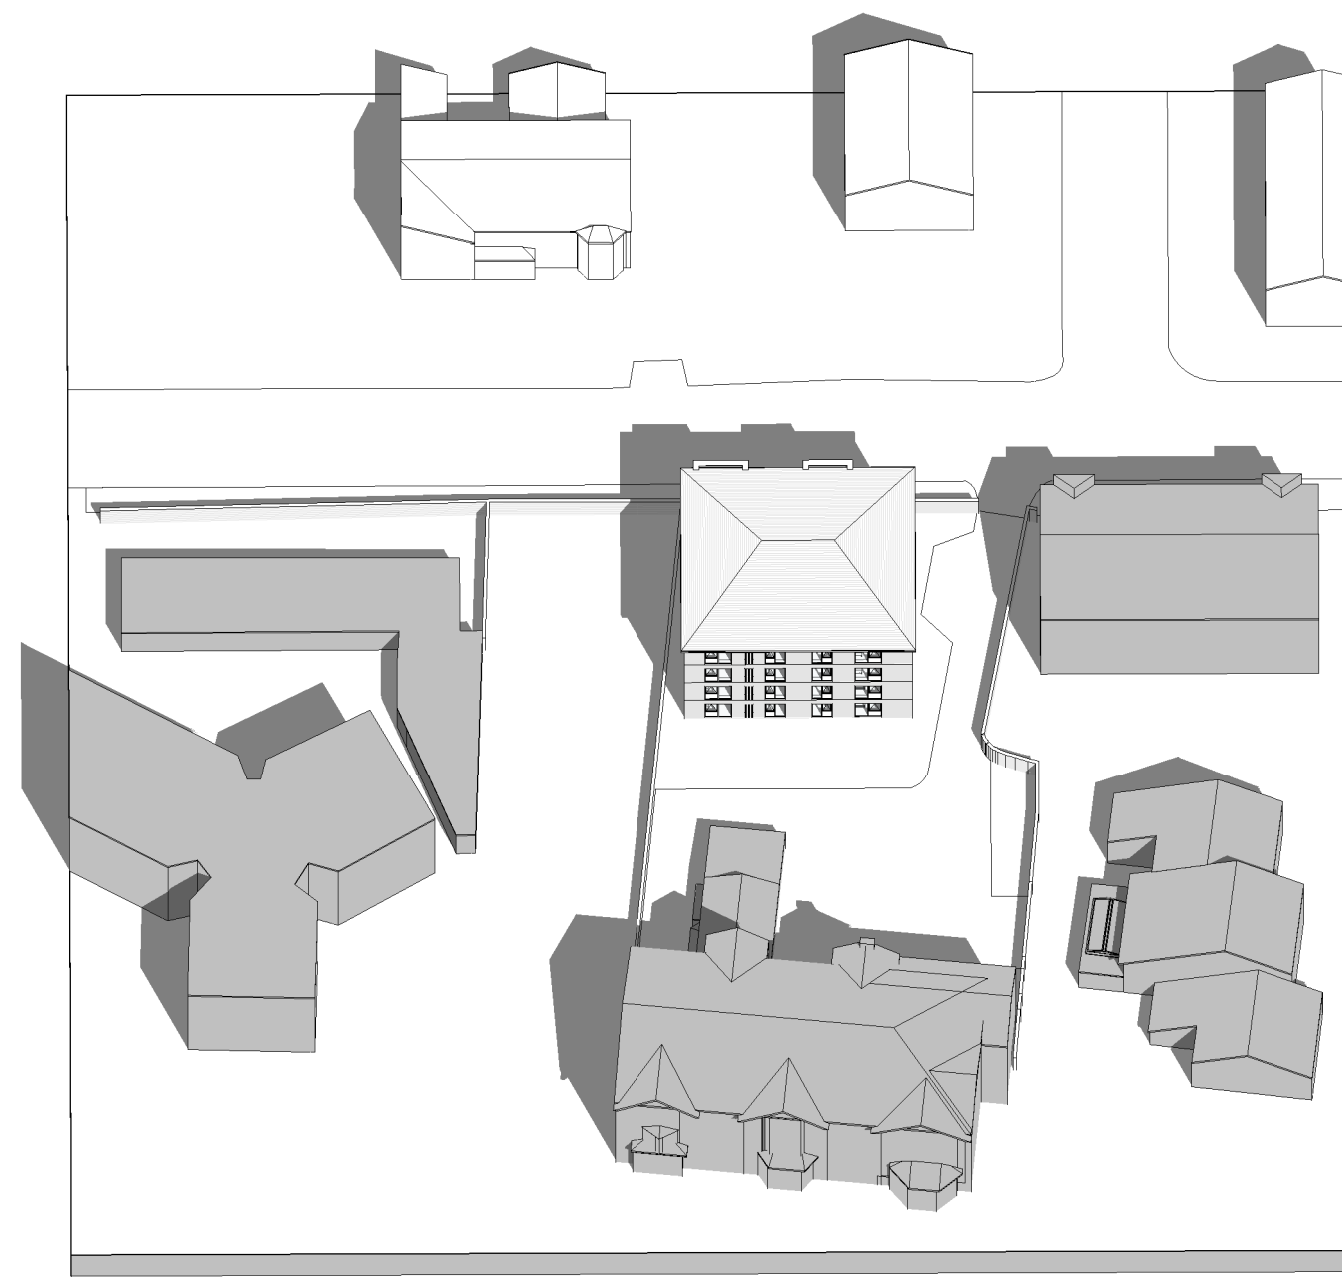


2 Proposed - Solar Study - Summer - 12.00pm

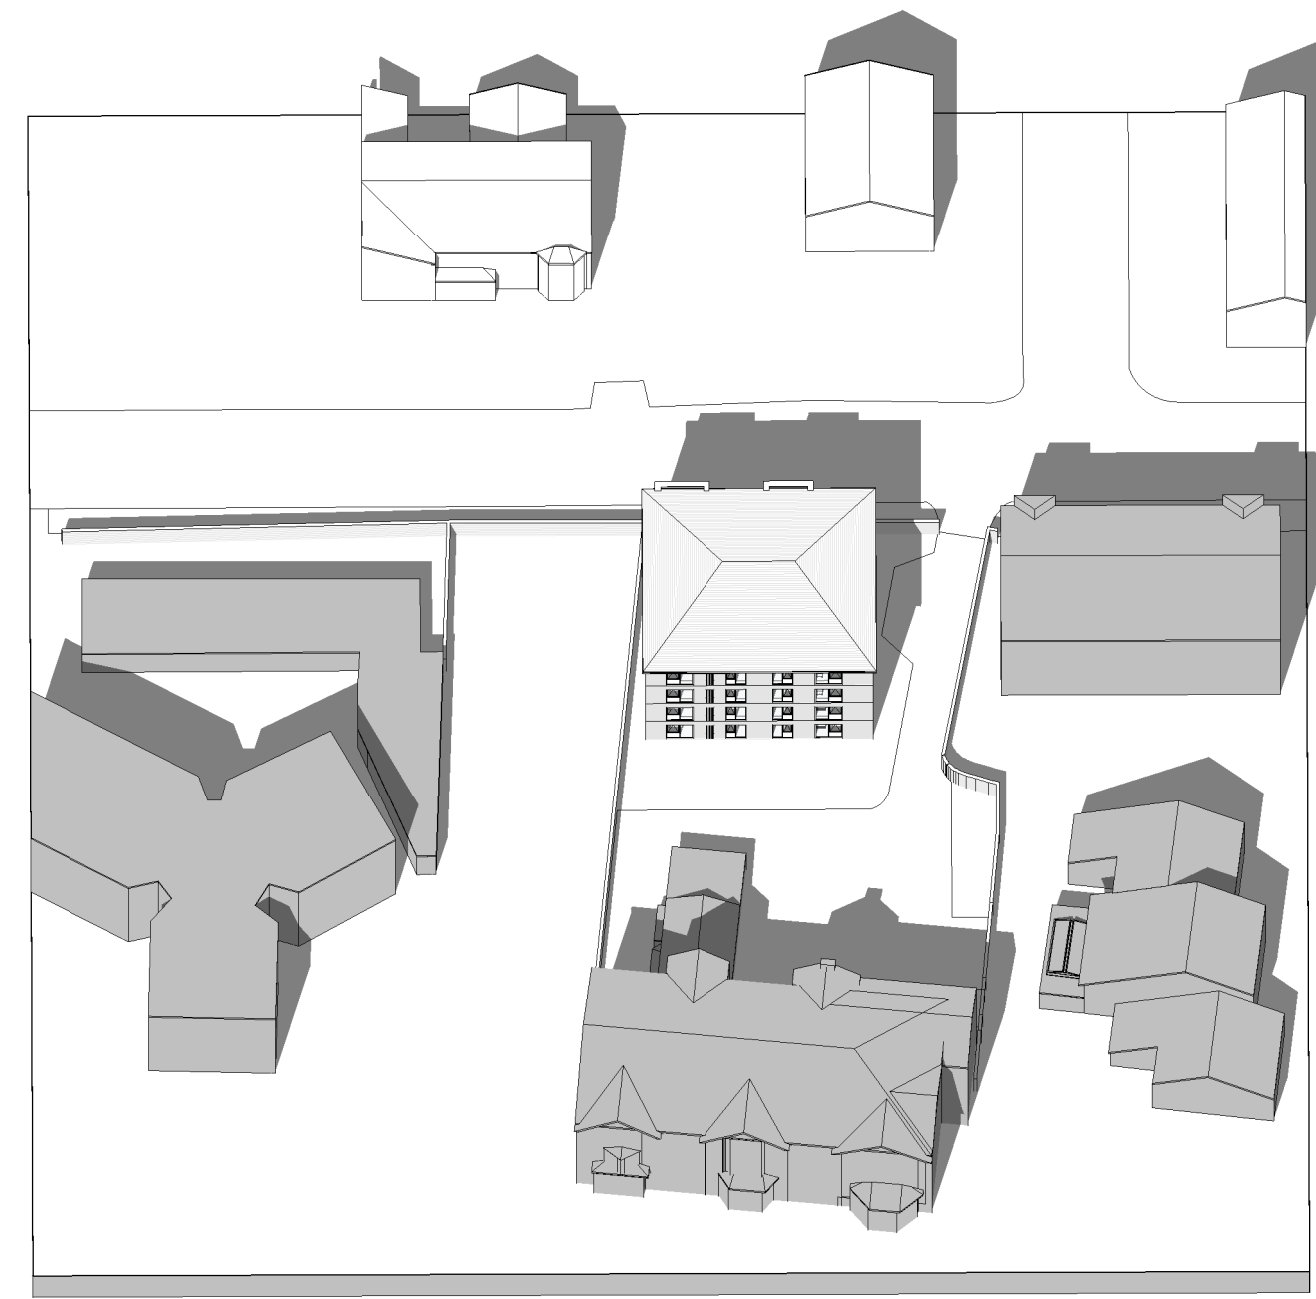


3 Proposed - Solar Study - Summer - 14.00pm

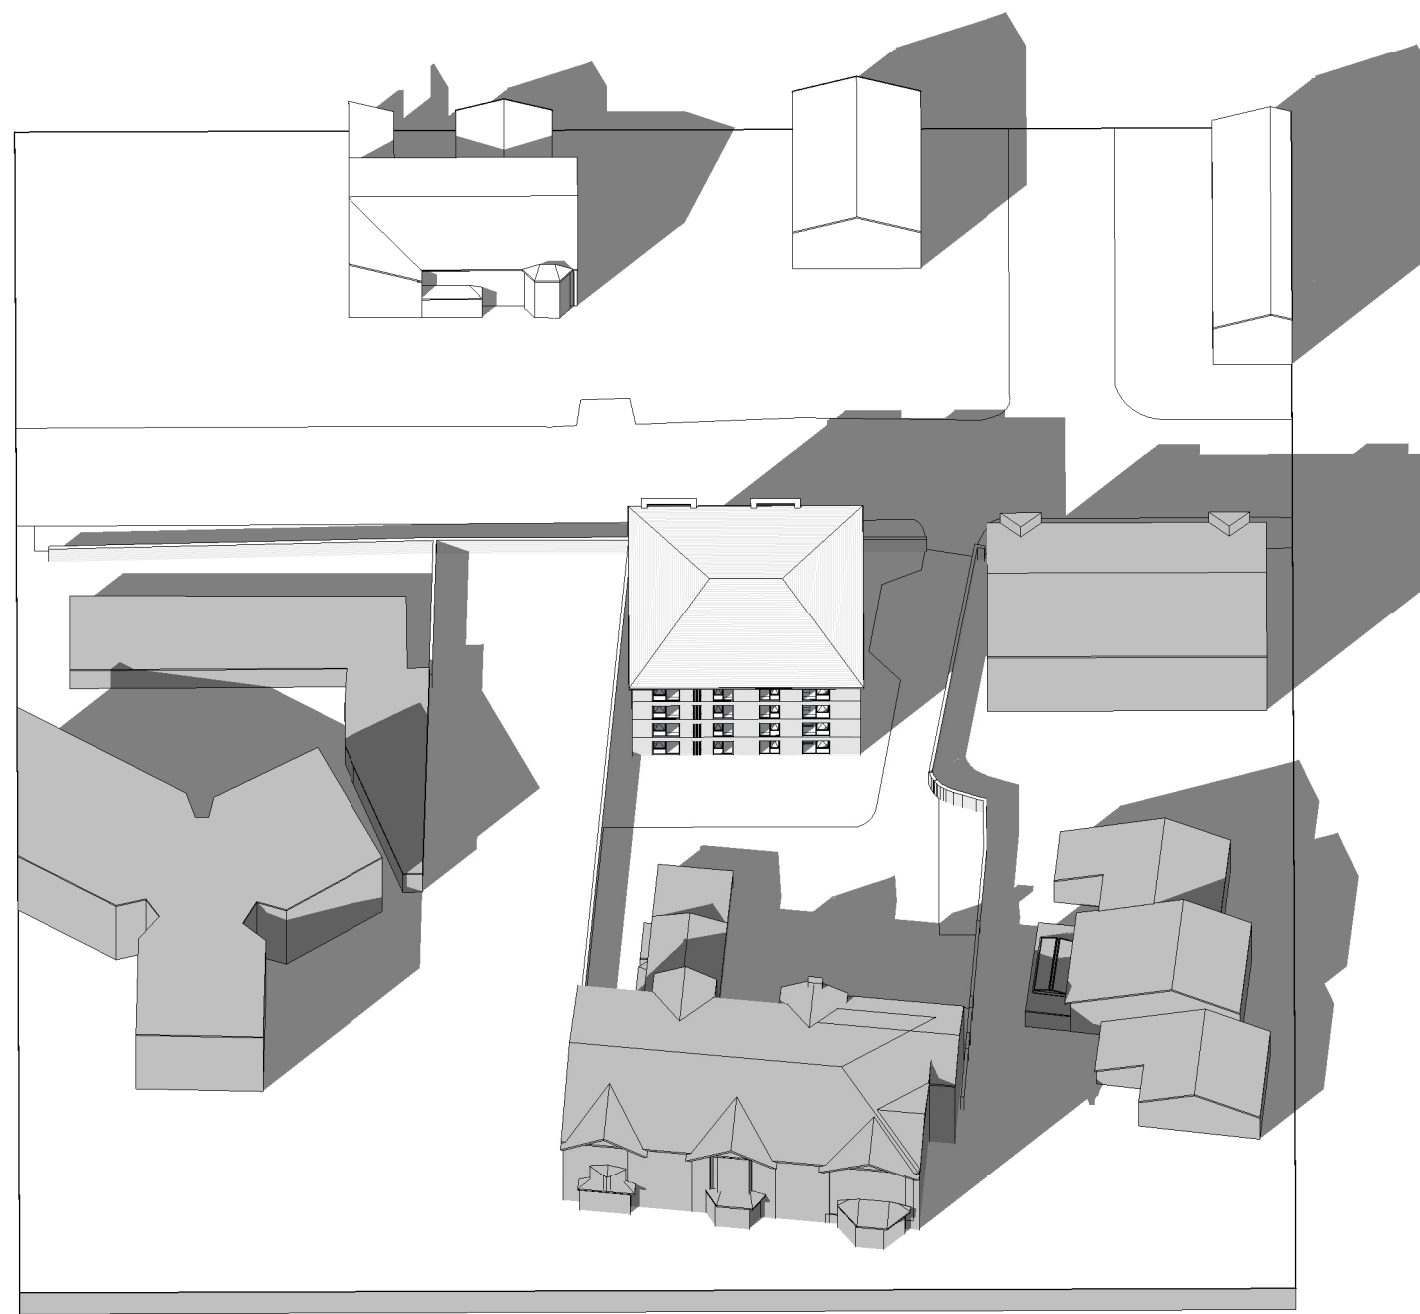


4 Proposed - Solar Study - Summer - 16.00pm

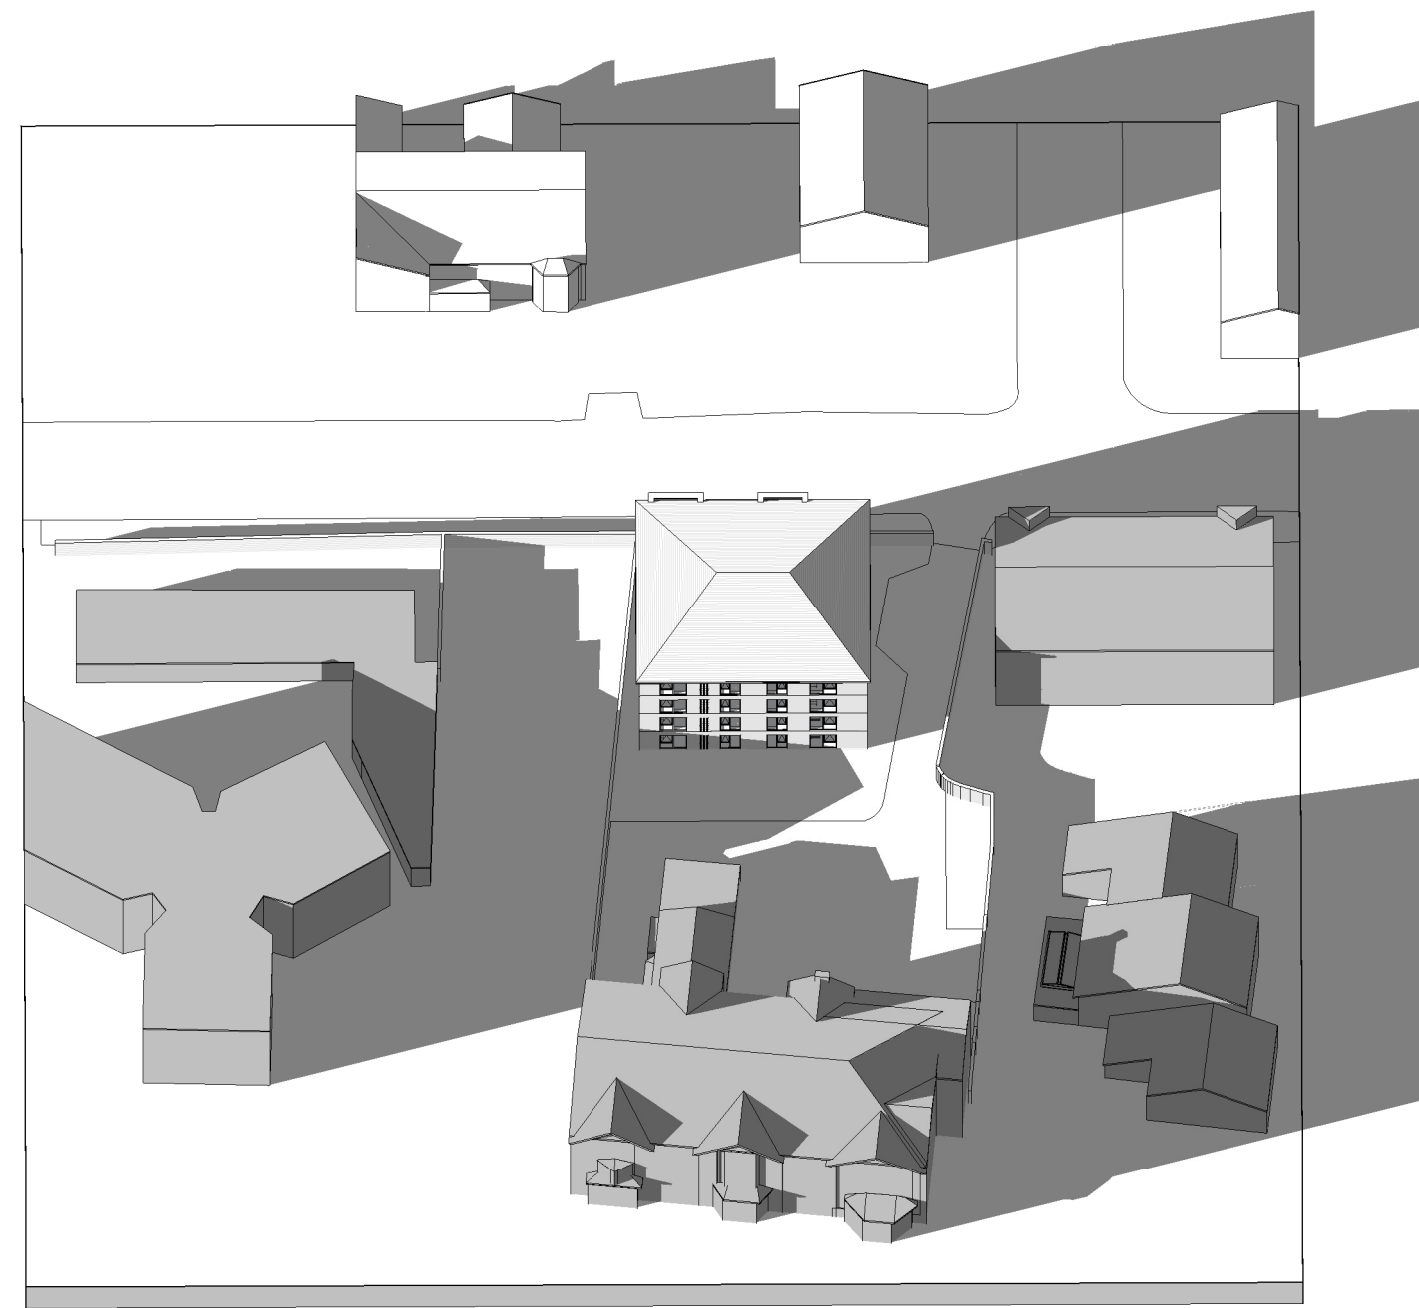

5 Proposed - Solar Study - Summer - 18.00pm

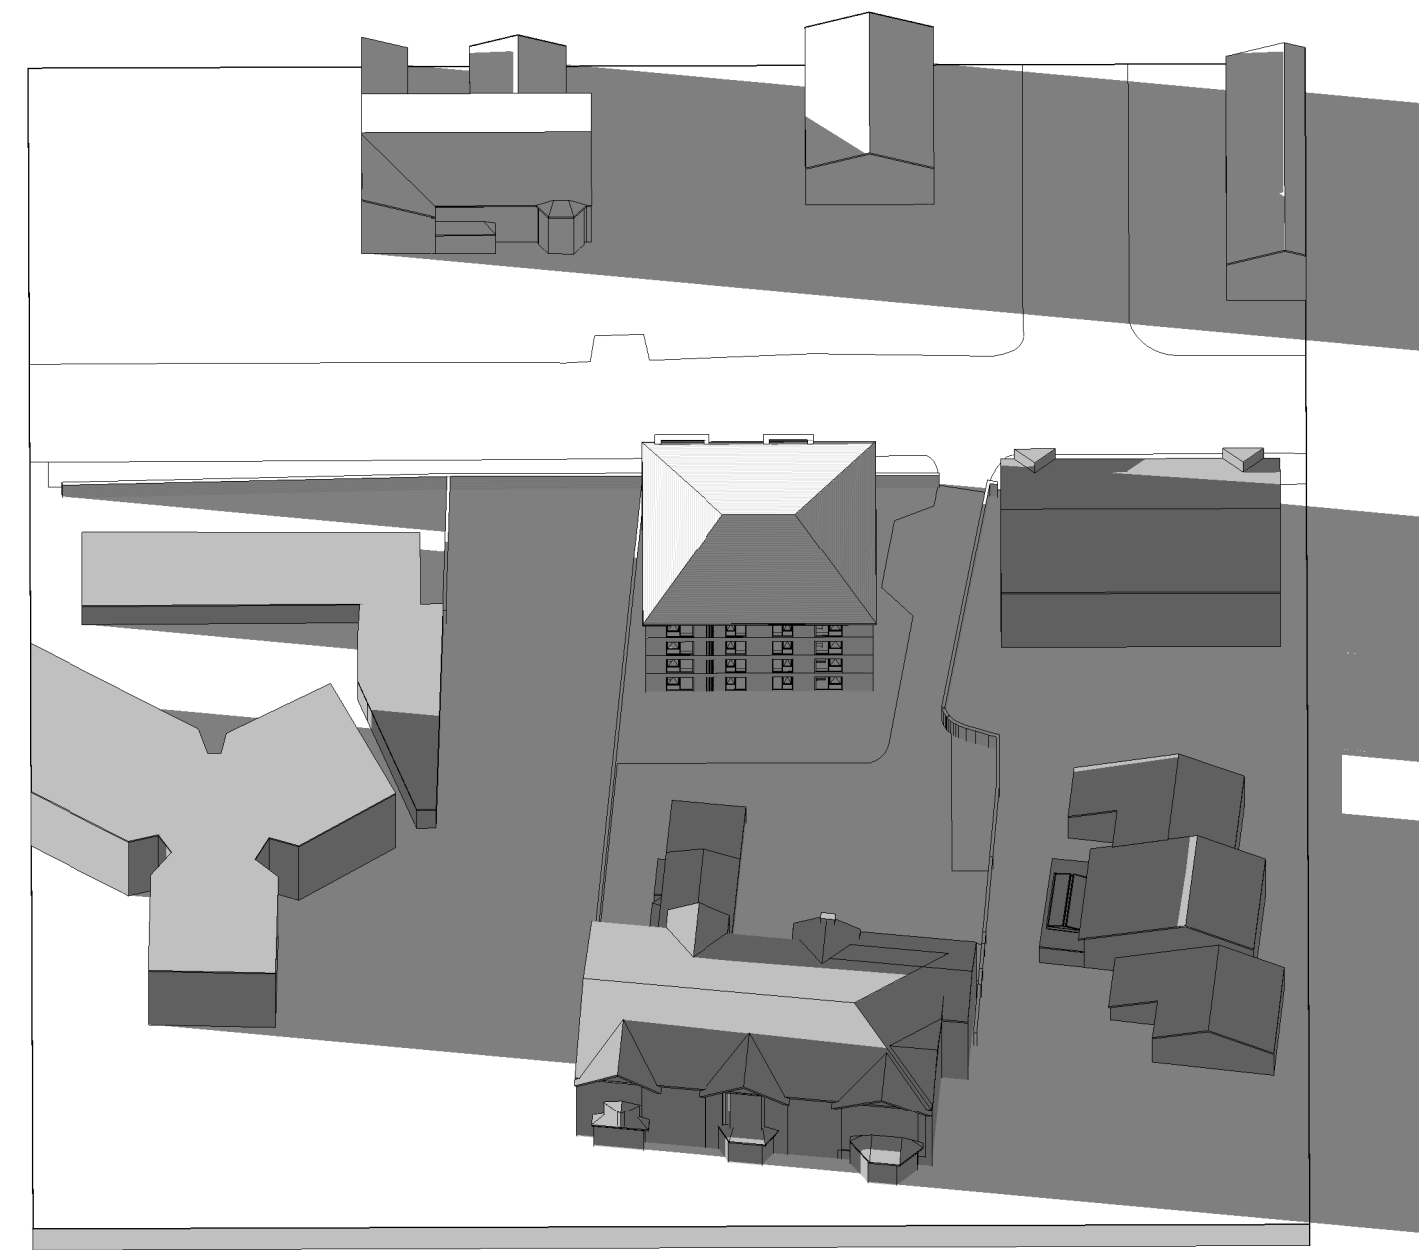

6 Proposed - Solar Study - Summer - 20.00pm

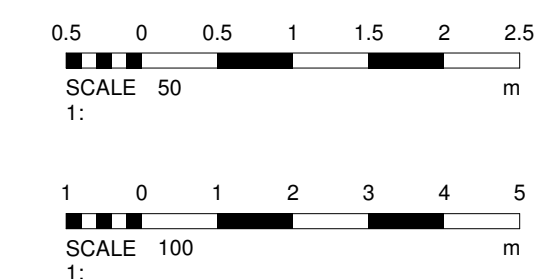

No.		Description		Date
PROJECT		Land on Catherine Road		
TITLE		Solar Study - Summer		
CLIENT		Eckstein		
STATUS		DESIGN		
DRAWN BY	DATE	SCALE (@ A1)		
CB	07/05/2024			
PROJECT NUMBER		DRAWING NUMBER		REV
GSS23159.2		504		
GOLD SKETCH				
S T U D I O S				
www.goldsketch.co.uk		info@goldsketch.co.uk 0161 792 9595		
NOTES				
©COPYRIGHT: ALL RIGHTS RESERVED. NO PARTING MUST NOT BE REPRODUCED WITHOUT WRITTEN CONSENT. DRAWING TO BE USED FOR THE STATUS INDICATED ONLY. ALL DIMENSIONS INDICATED ON THIS DRAWING SHALL BE CHECKED AND CONFIRMED ON SITE. ANY DISCREPANCIES ARE TO BE REPORTED TO THE ARCHITECT IMMEDIATELY. ALL DIMENSIONS ARE TO FACE UNLESS OTHERWISE STATED. ALL DIMENSIONS ARE IN MILLIMETRES UNLESS OTHERWISE STATED.				