

FLOORING	
SYMBOL	DESCRIPTION
	Floor tile ref: GRITSTONE 2VXT104, GORTREE, NATURAL MATT R10, 300 x 600 x 9mm by Solus Ceramics. Grout ref: 113 Cement Grey, Ultracolor Plus by Mapei.
	Entrance matting ref: FRONTRUNNER SB+, grey with 606 insert by Plastex Extruders.
	Vinyl safety flooring ref: STORM D25903, RELIANCE 25 with coved skirting by Altro.
	EXISTING TO BE RETAINED

FOR FLOORING JUNCTIONS
REFER TO DRG. SD.17.1.

FLUSH JUNCTIONS WITH TENANT
AND LANDLORD FLOORING

TILE SUPPLY BATCH TO BE PTV
TESTED AT POINT OF ORDER.
MUST HAVE WET AND DRY PTV OF
36+ IN FINAL USE CONDITIONS

01. Existing steps to be retained with new flooring applied to rise and going and new nosings applied.
02. Junction between front of house tile and vinyl safety floor to sit flush with end of rear counter/start of gate wall.
03. Existing checkerplate ramp, contractor to check if it can be retained and repair where necessary.

Revision

DESCRIPTION

Flooring

CLIENT

Krispy Kreme

PROJECT

Manchester Deansgate

ADDRESS

111 Deansgate, Manchester M3 2BQ

JOB No.

DWG No.

REV.

044.01.4

-

DATE:

APR 24

STATUS:

APPROVAL

DRAWN BY

SW

SCALE

1:50 @ A3

Unit 5, 7 Wenlock Road, London N1 7SL
T +44 (0)20 7253 9006 F +44 (0)20 7253 9004
www.pathdesign.co.uk info@pathdesign.co.uk

THIS DRAWING IS FOR DESIGN INTENT PURPOSES ONLY. DO NOT SCALE THIS DRAWING


* This drawing is based on provision that it is not subject to disclosure to any other unauthorised person without the prior consent of PATH DESIGN

* Contractor should provide their own setting out drawings for comment by PATH DESIGN

* This drawing is the property of PATH DESIGN and copyright is reserved by them.

* All structural works are to be retained, confirmed and approved by structural engineer.

* All dimensions to be verified on site prior to work commencing.

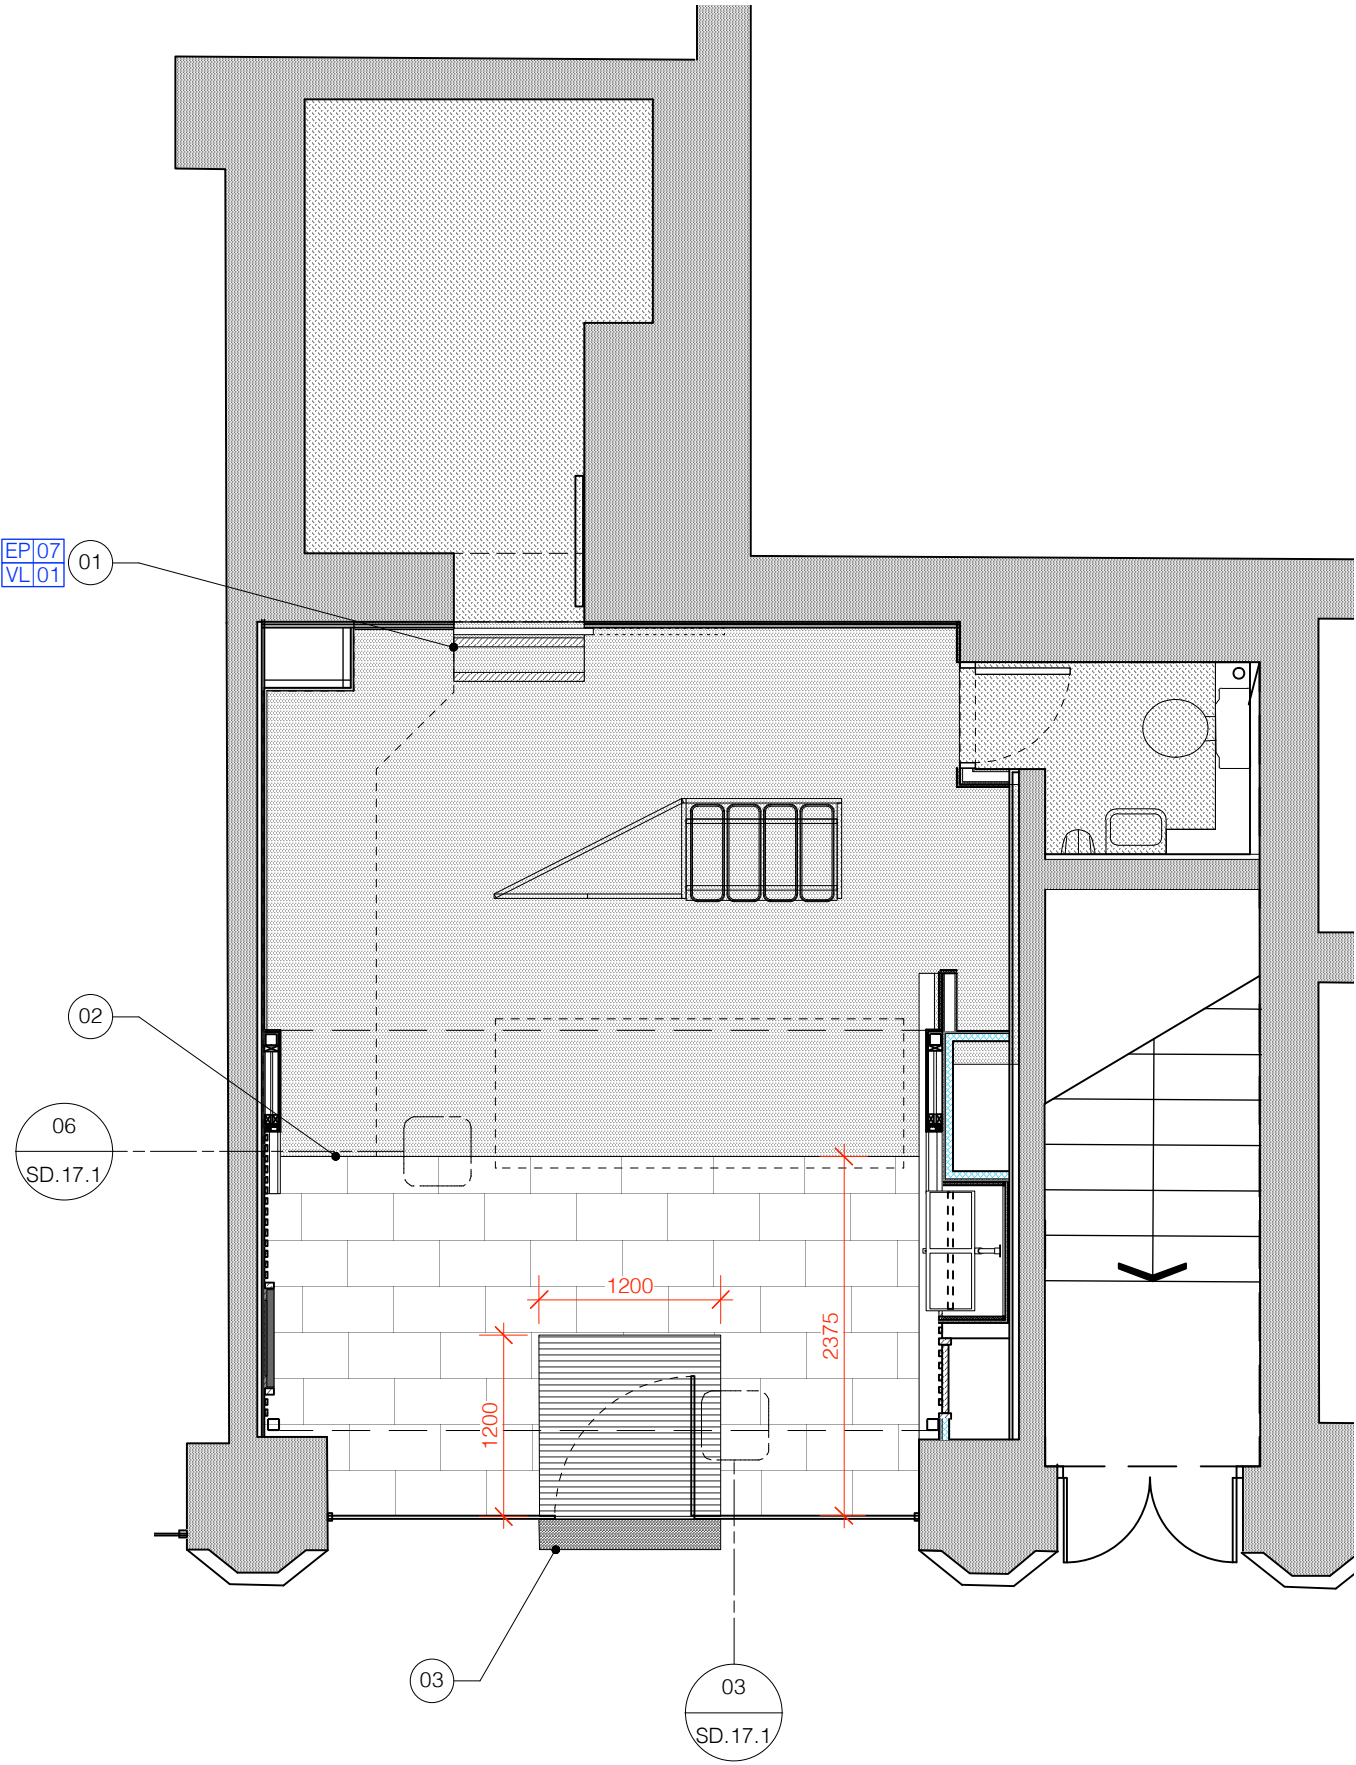

ALL EXISTING WALL SUPPORTS
BEHIND EXISTING WALL FINISHES
TO BE RETAINED FOR NEW
FINISHES TO BE FIXED BACK TO.

NO FIXINGS PERMITTED TO ANY
EXISTING GRADE II LISTED
HISTORIC PERIMETER WALLS.