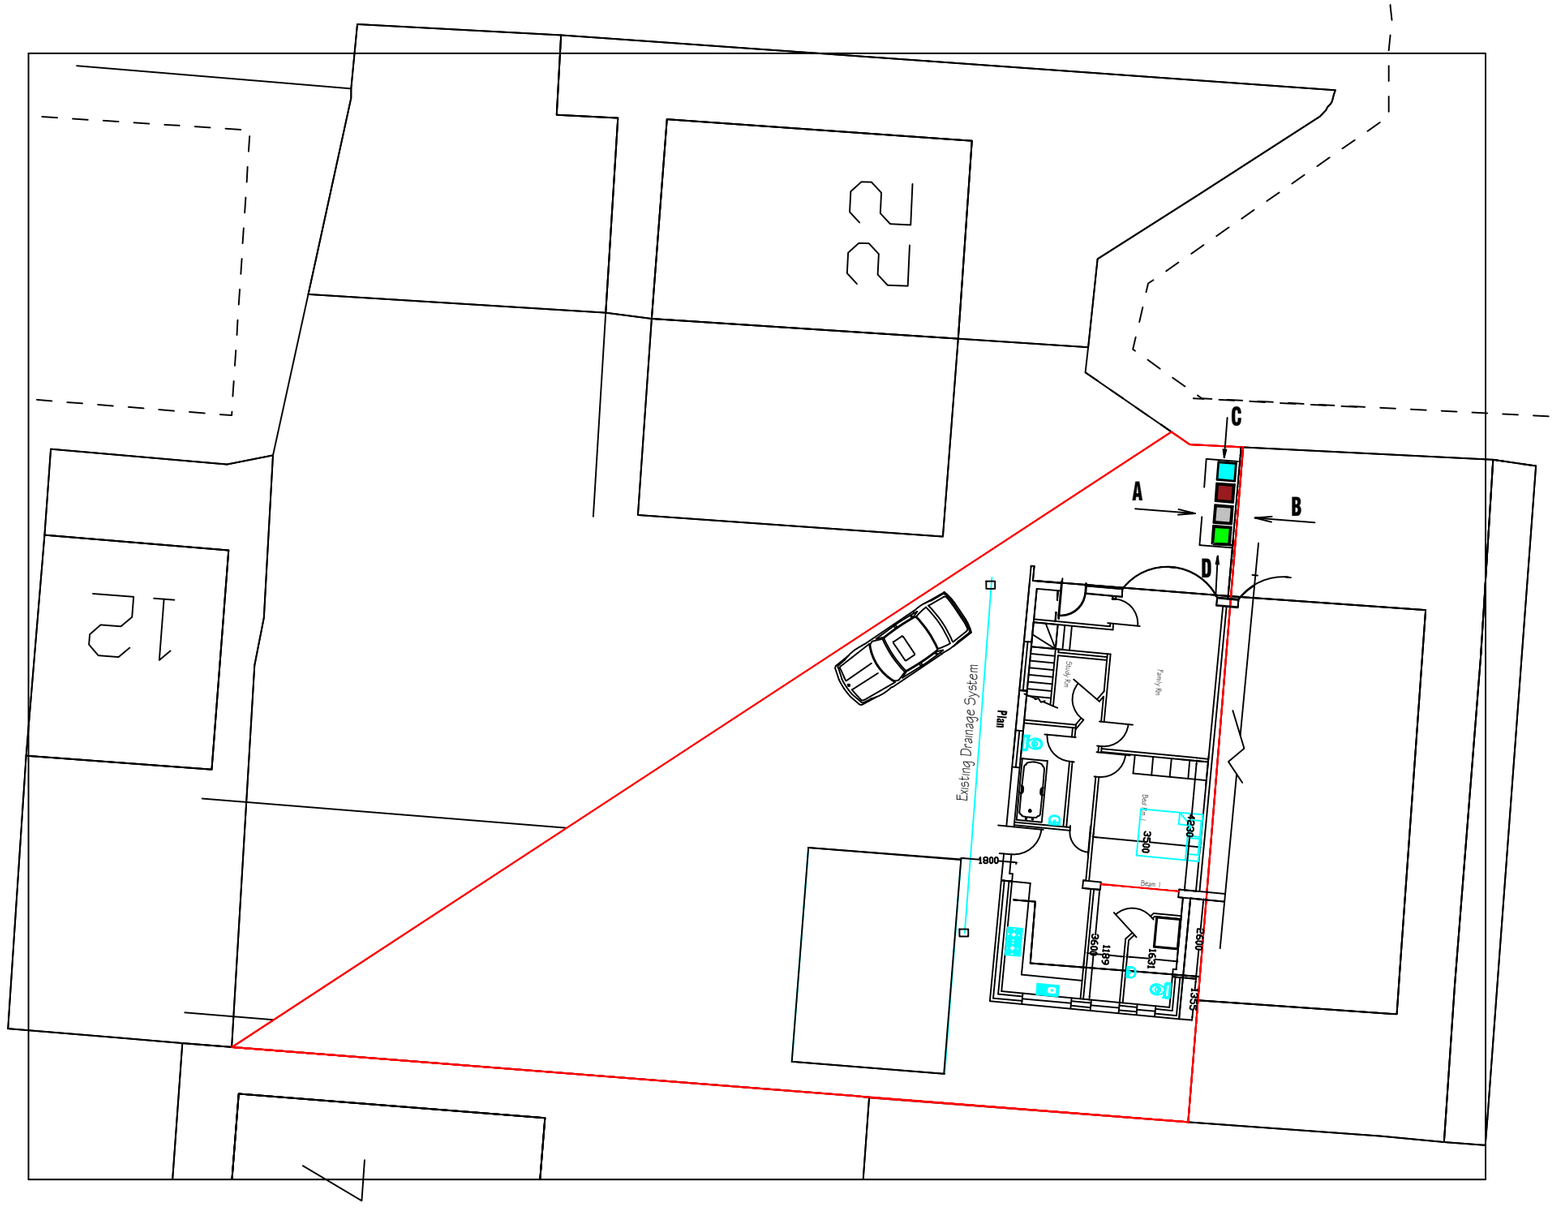


Key

- Paper / Cardboard
- Glass / Plastics
- General Wsate
- Food & Garden Waste

Date	Rev	Description

H S H

Engineering Design Services Ltd
428 Cheetham Hill Road Cheetham Manchester
M8 9LE. UK. 01617956385,07940197 333

project title

Proposed construction of a single storey side & rear extension including a dormer at the front & rear of the building to create habitable rooms an out building .

client	Mr Harish & Mrs Mamta Tiwani
dwg. title	Proposed Site & Bin Plan

dwg.no.	sheet no.	scale.	job no.
08		1:200 @ A3	

26 Tolworth Drive Drive M/c M8 0WA

drawn by.	checked by.	approved by.	date
TZ		-	Feb 24

