



HOTEL ENTRANCE BAY ELEVATION EXTRACT - SOUTH ELEVATION (1:25)



TYPICAL BAY SECTION B-B - SOUTH ELEVATION (1:25)

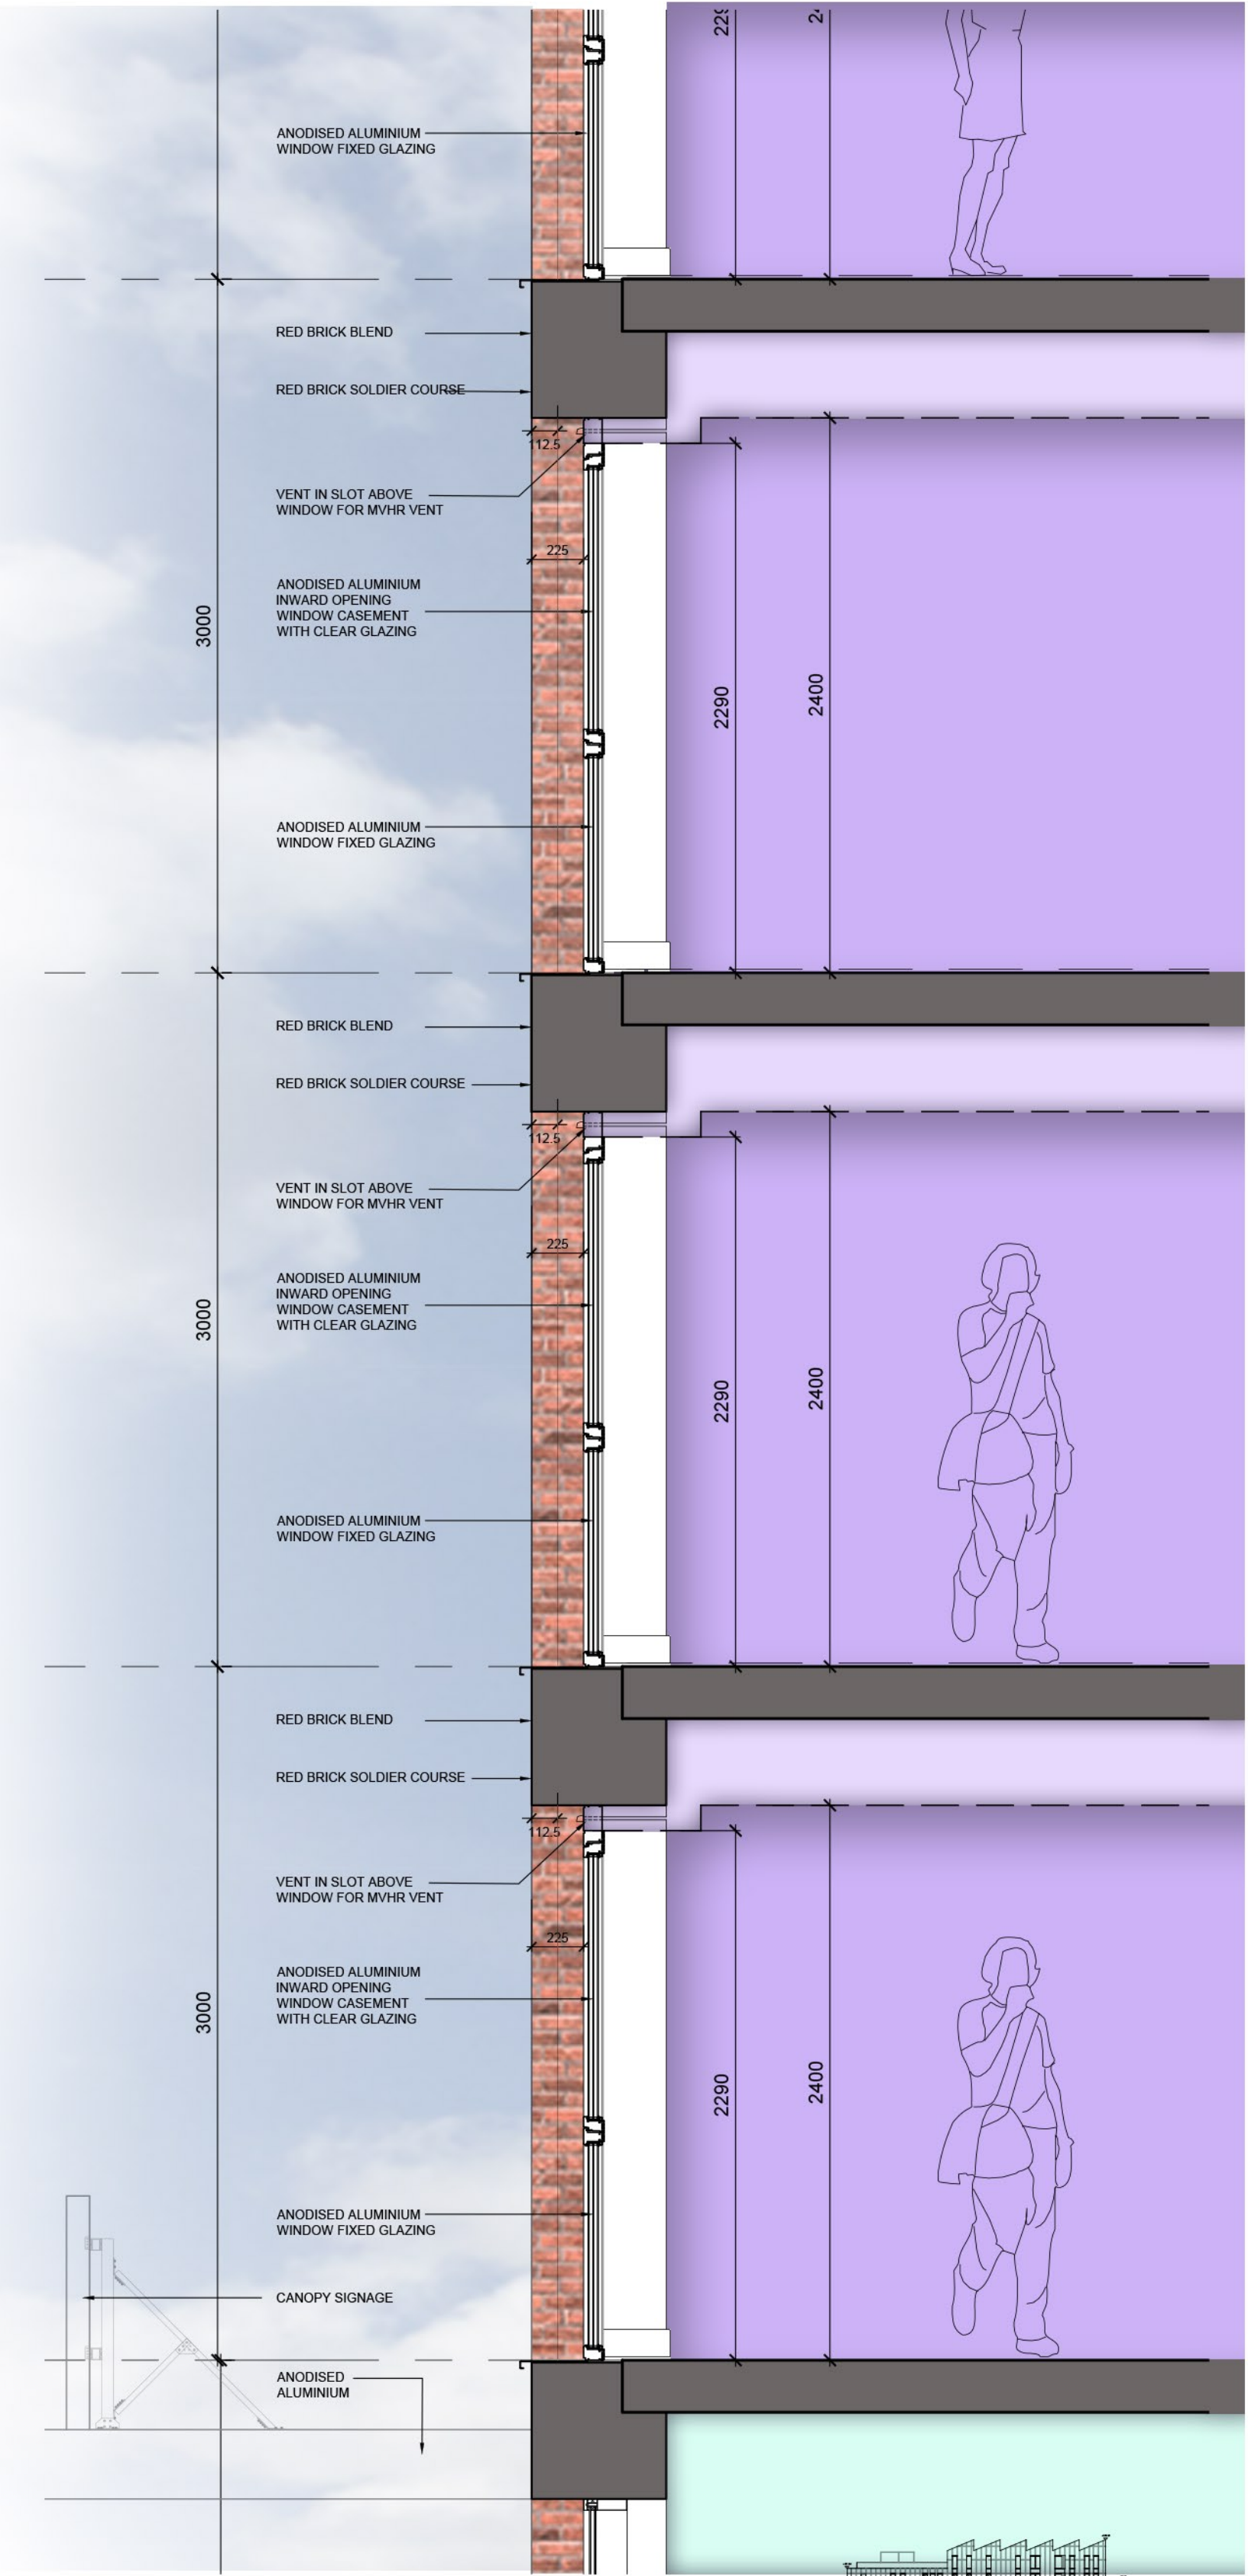

INDICATIVE PLAN DETAIL
A-A THROUGH LEFT HAND
SIDE BAY (1:25)

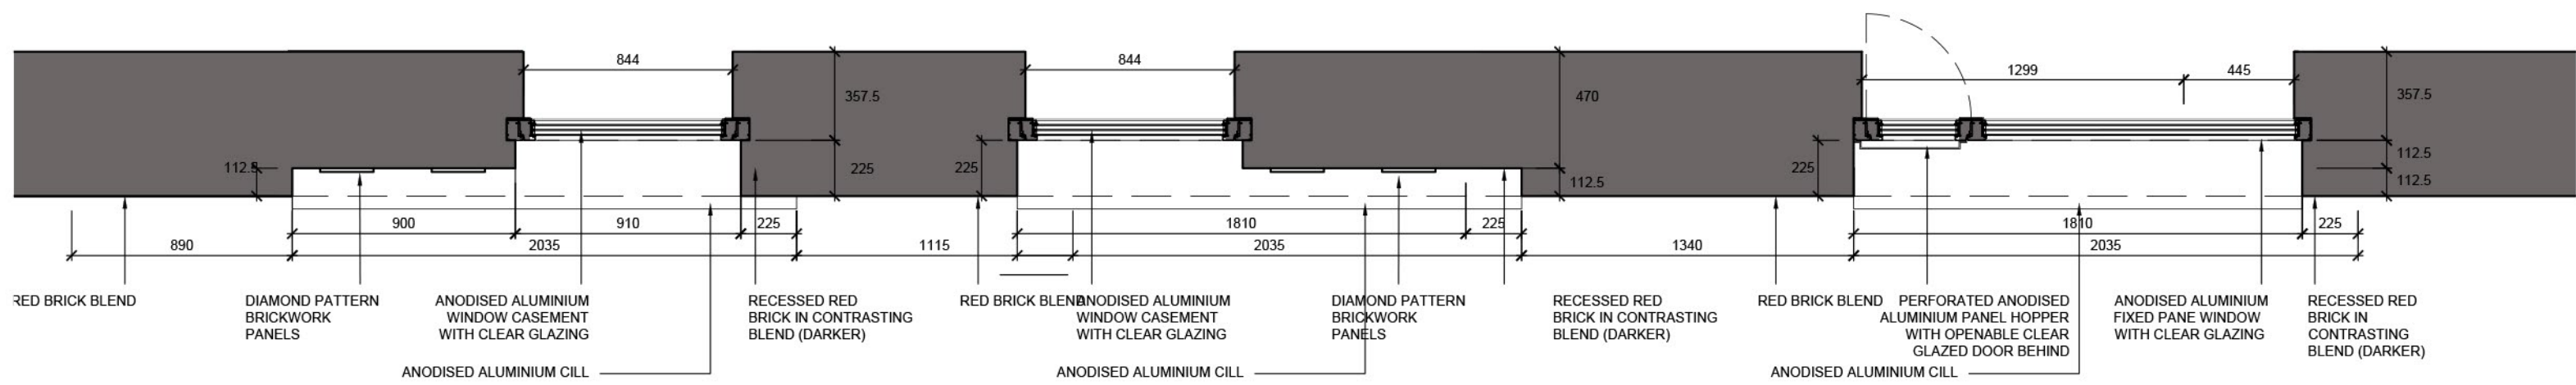

SOUTH
ELEVATION
KEY

