ISO A1 594mm x 841mm

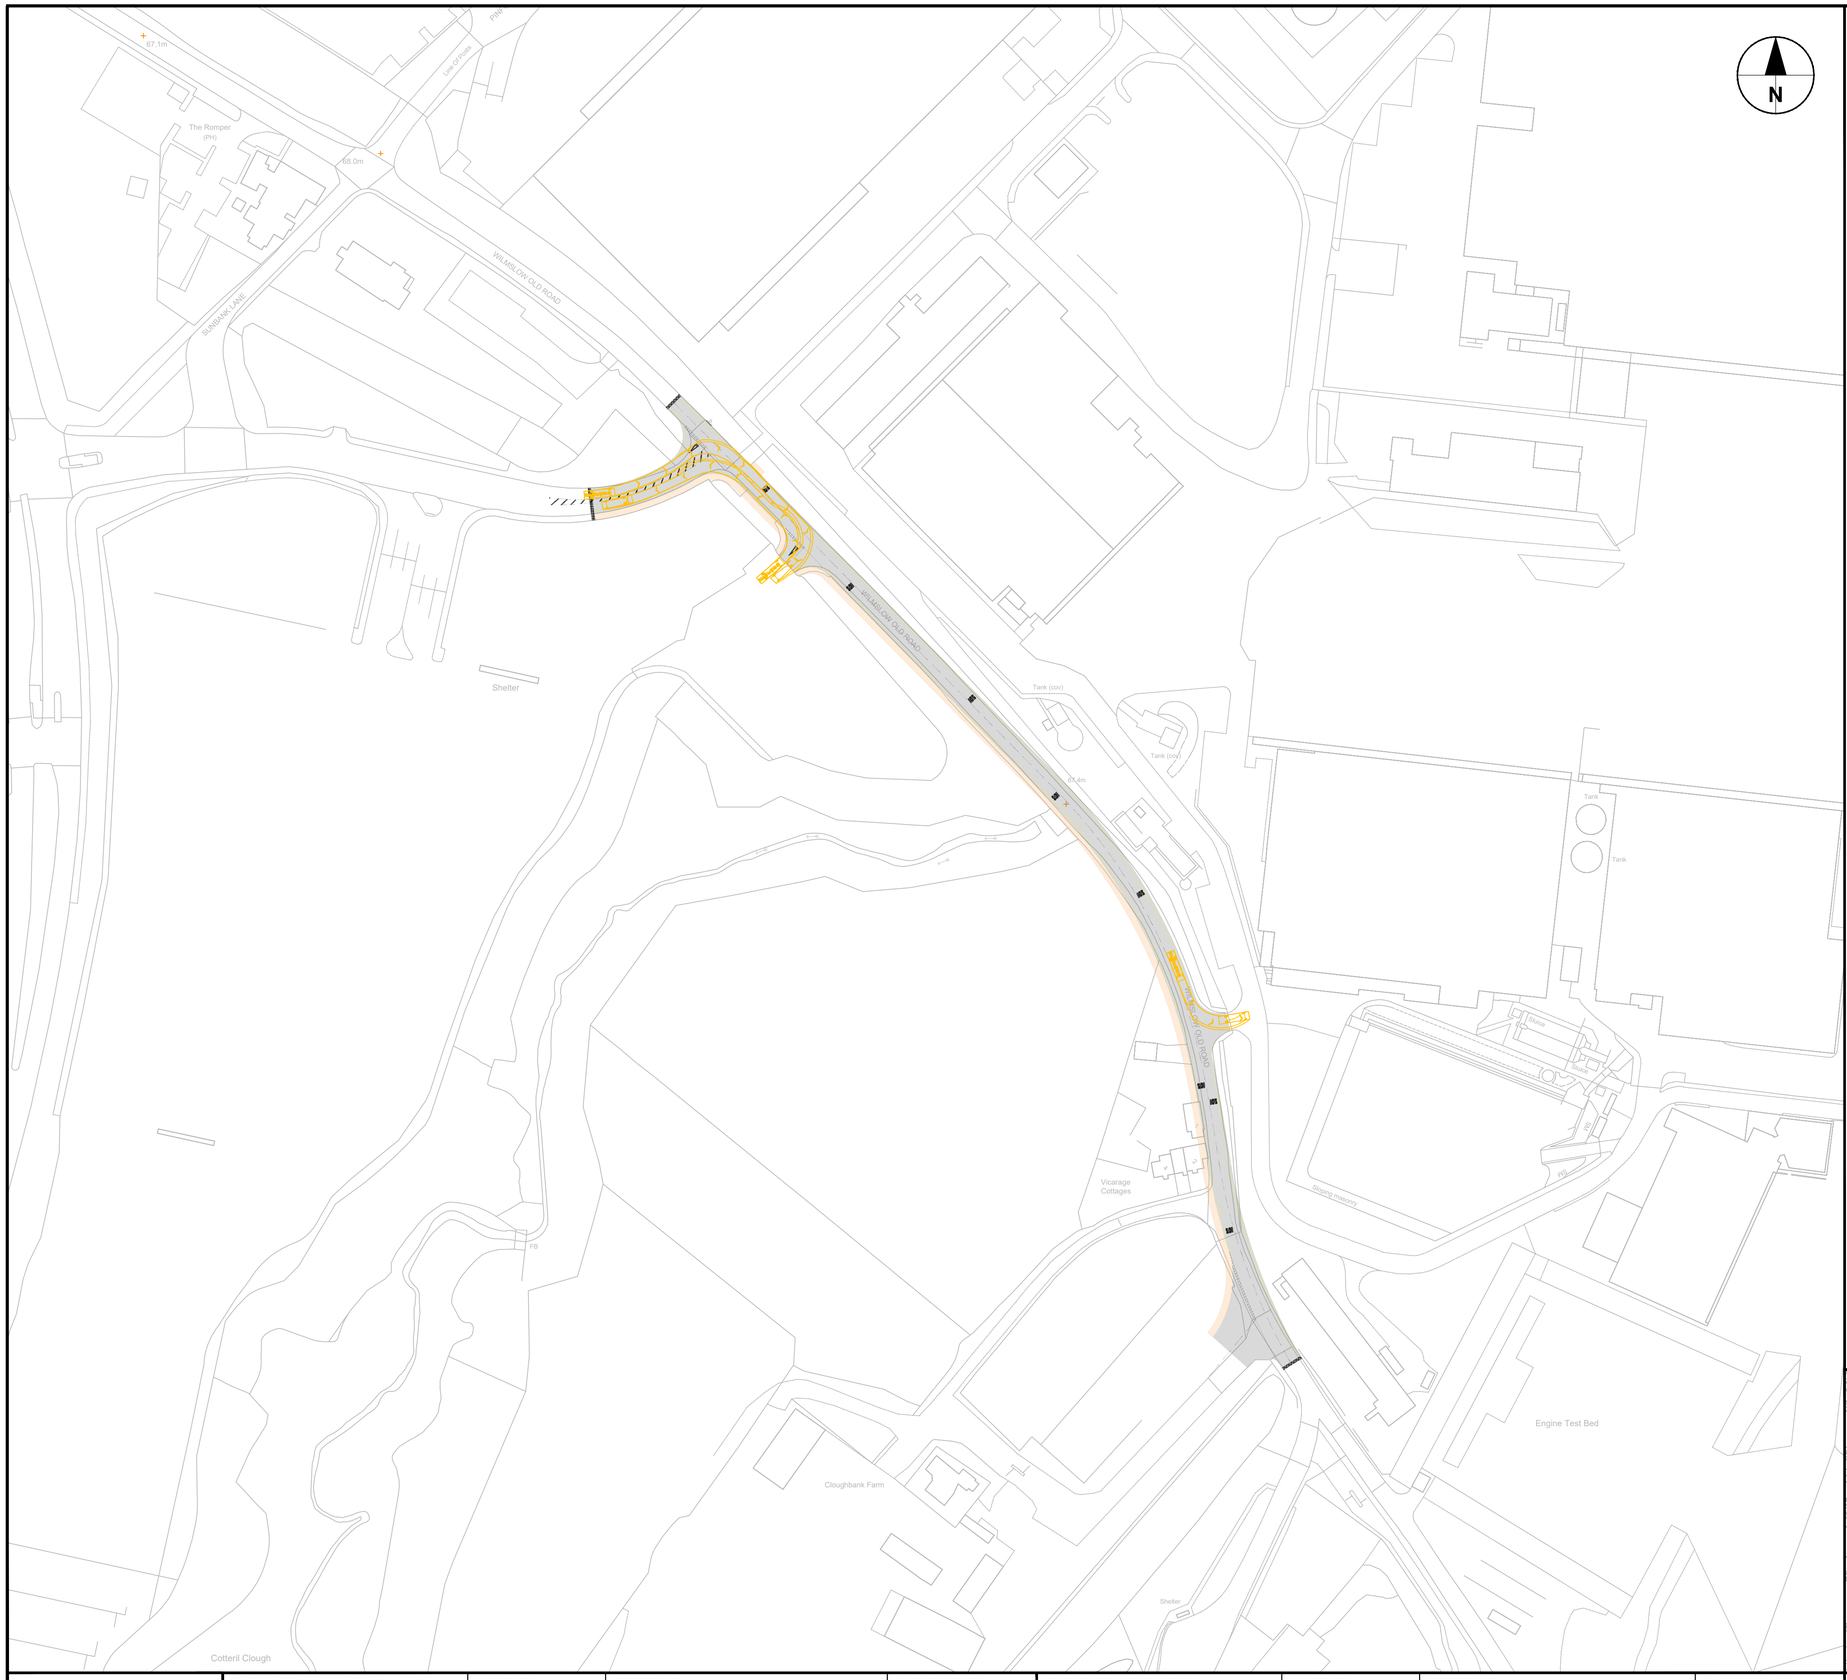

KEY

- PROPOSED ASPHALT CARRIAGEWAY
- PROPOSED PEDESTRIAN FOOTWAY

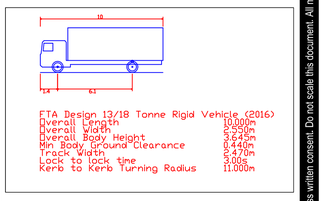

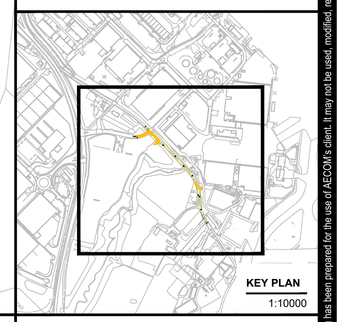

KEY PLAN
1:10000

0 25 50 m
1:1000

Ordnance Survey © Crown Copyright 2022. All rights reserved.	THIRD PARTY INFORMATION	ISSUED BY	REFERENCE	DATE RECEIVED	THIRD PARTY INFORMATION	ISSUED BY	REFERENCE	DATE RECEIVED
	OS MASTERMAP	MAG	ASSET TEAM	18/02/2024				

This drawing has been prepared for the use of AECOM's client. It may not be used, modified, reproduced or relied upon by third parties, except as agreed by AECOM or as required by law. AECOM accepts no responsibility, and denies any liability whatsoever, to any party that uses or relies on this drawing without AECOM's express written consent. Do not scale this document. All measurements must be obtained from the stated dimensions.

AECOM

PROJECT

CLOUGH BANK CAR PARKS WOR - S278

CLIENT

MAG

CONSULTANT

AECOM
100 Embankment
Cathedral Approach
Manchester
M3 7FB
T:+44-161-601-1700
www.aecom.com

NOTES

1. ALL DIMENSIONS ARE IN METERS AND ALL LEVELS IN METERS ABOVE ORDNANCE DATUM UNLESS NOTED OTHERWISE.
2. THIS DRAWING IS TO BE READ IN CONJUNCTION WITH ALL OTHER SCHEME DRAWINGS AND DOCUMENTS.
3. THIS DRAWING IS TO BE ISSUED ONLY BY THOSE TO WHOM IT HAS BEEN FORMALLY ISSUED BY AECOM OR THE CLIENT (MAG).
4. ONLY WRITTEN DIMENSIONS SHALL BE USED. CRITICAL DIMENSIONS AND LEVELS SHALL BE VERIFIED ON SITE BY THE CONTRACTOR PRIOR TO WORK COMMENCEMENT.
5. ANY DISCREPANCIES IN DIMENSIONS OR DETAILS ON OR BETWEEN THESE DRAWINGS SHALL BE DRAWN TO THE ATTENTION OF THE PROJECT MANAGER FOR CLARIFICATION.

ISSUE/REVISION

I/R	DATE	DESCRIPTION	BY	CK	AP
P01	06/06/2024	FOR STAGE APPROVAL	RH	GT	RG

SUITABILITY

S4 - Suitable for stage approval

PROJECT NUMBER

60719865

SHEET TITLE

WILMSLOW OLD ROAD - S278
VEHICLE TRACKING -
13/18 TONNE RIGID LORRY
OVERALL PLAN

SHEET NUMBER

60719865-ACM-01-WOR-DR-CE-010014

SCALE 1:1000 @ A1

REVISION P01

Last saved by: ROB.HIND (2024-05-30) Last Plotted: 2024-06-06
Filename: \\na.aecomnet.com\LFS\EMEA\Manchester-UK\MCR5\DCS\Projects\BP\01_MAG_FRAMEWORK_CIVILS_2324\900_CAD_GIS\60578226 - S278 WOR\910_CAD\911_Civils\CAD (Drawings)\912_1_WIP\60719865-ACM-01-WOR-DR-CE-010014 (PROPOSED VT 12m RIGID).dwg