


Ordnance Survey © Crown copyright 2016. All rights reserved. Licence number 100051789



EXISTING SITE BLOCK PLAN 1:200

Ordnance Survey © Crown copyright 2016. All rights reserved. Licence number 100051789

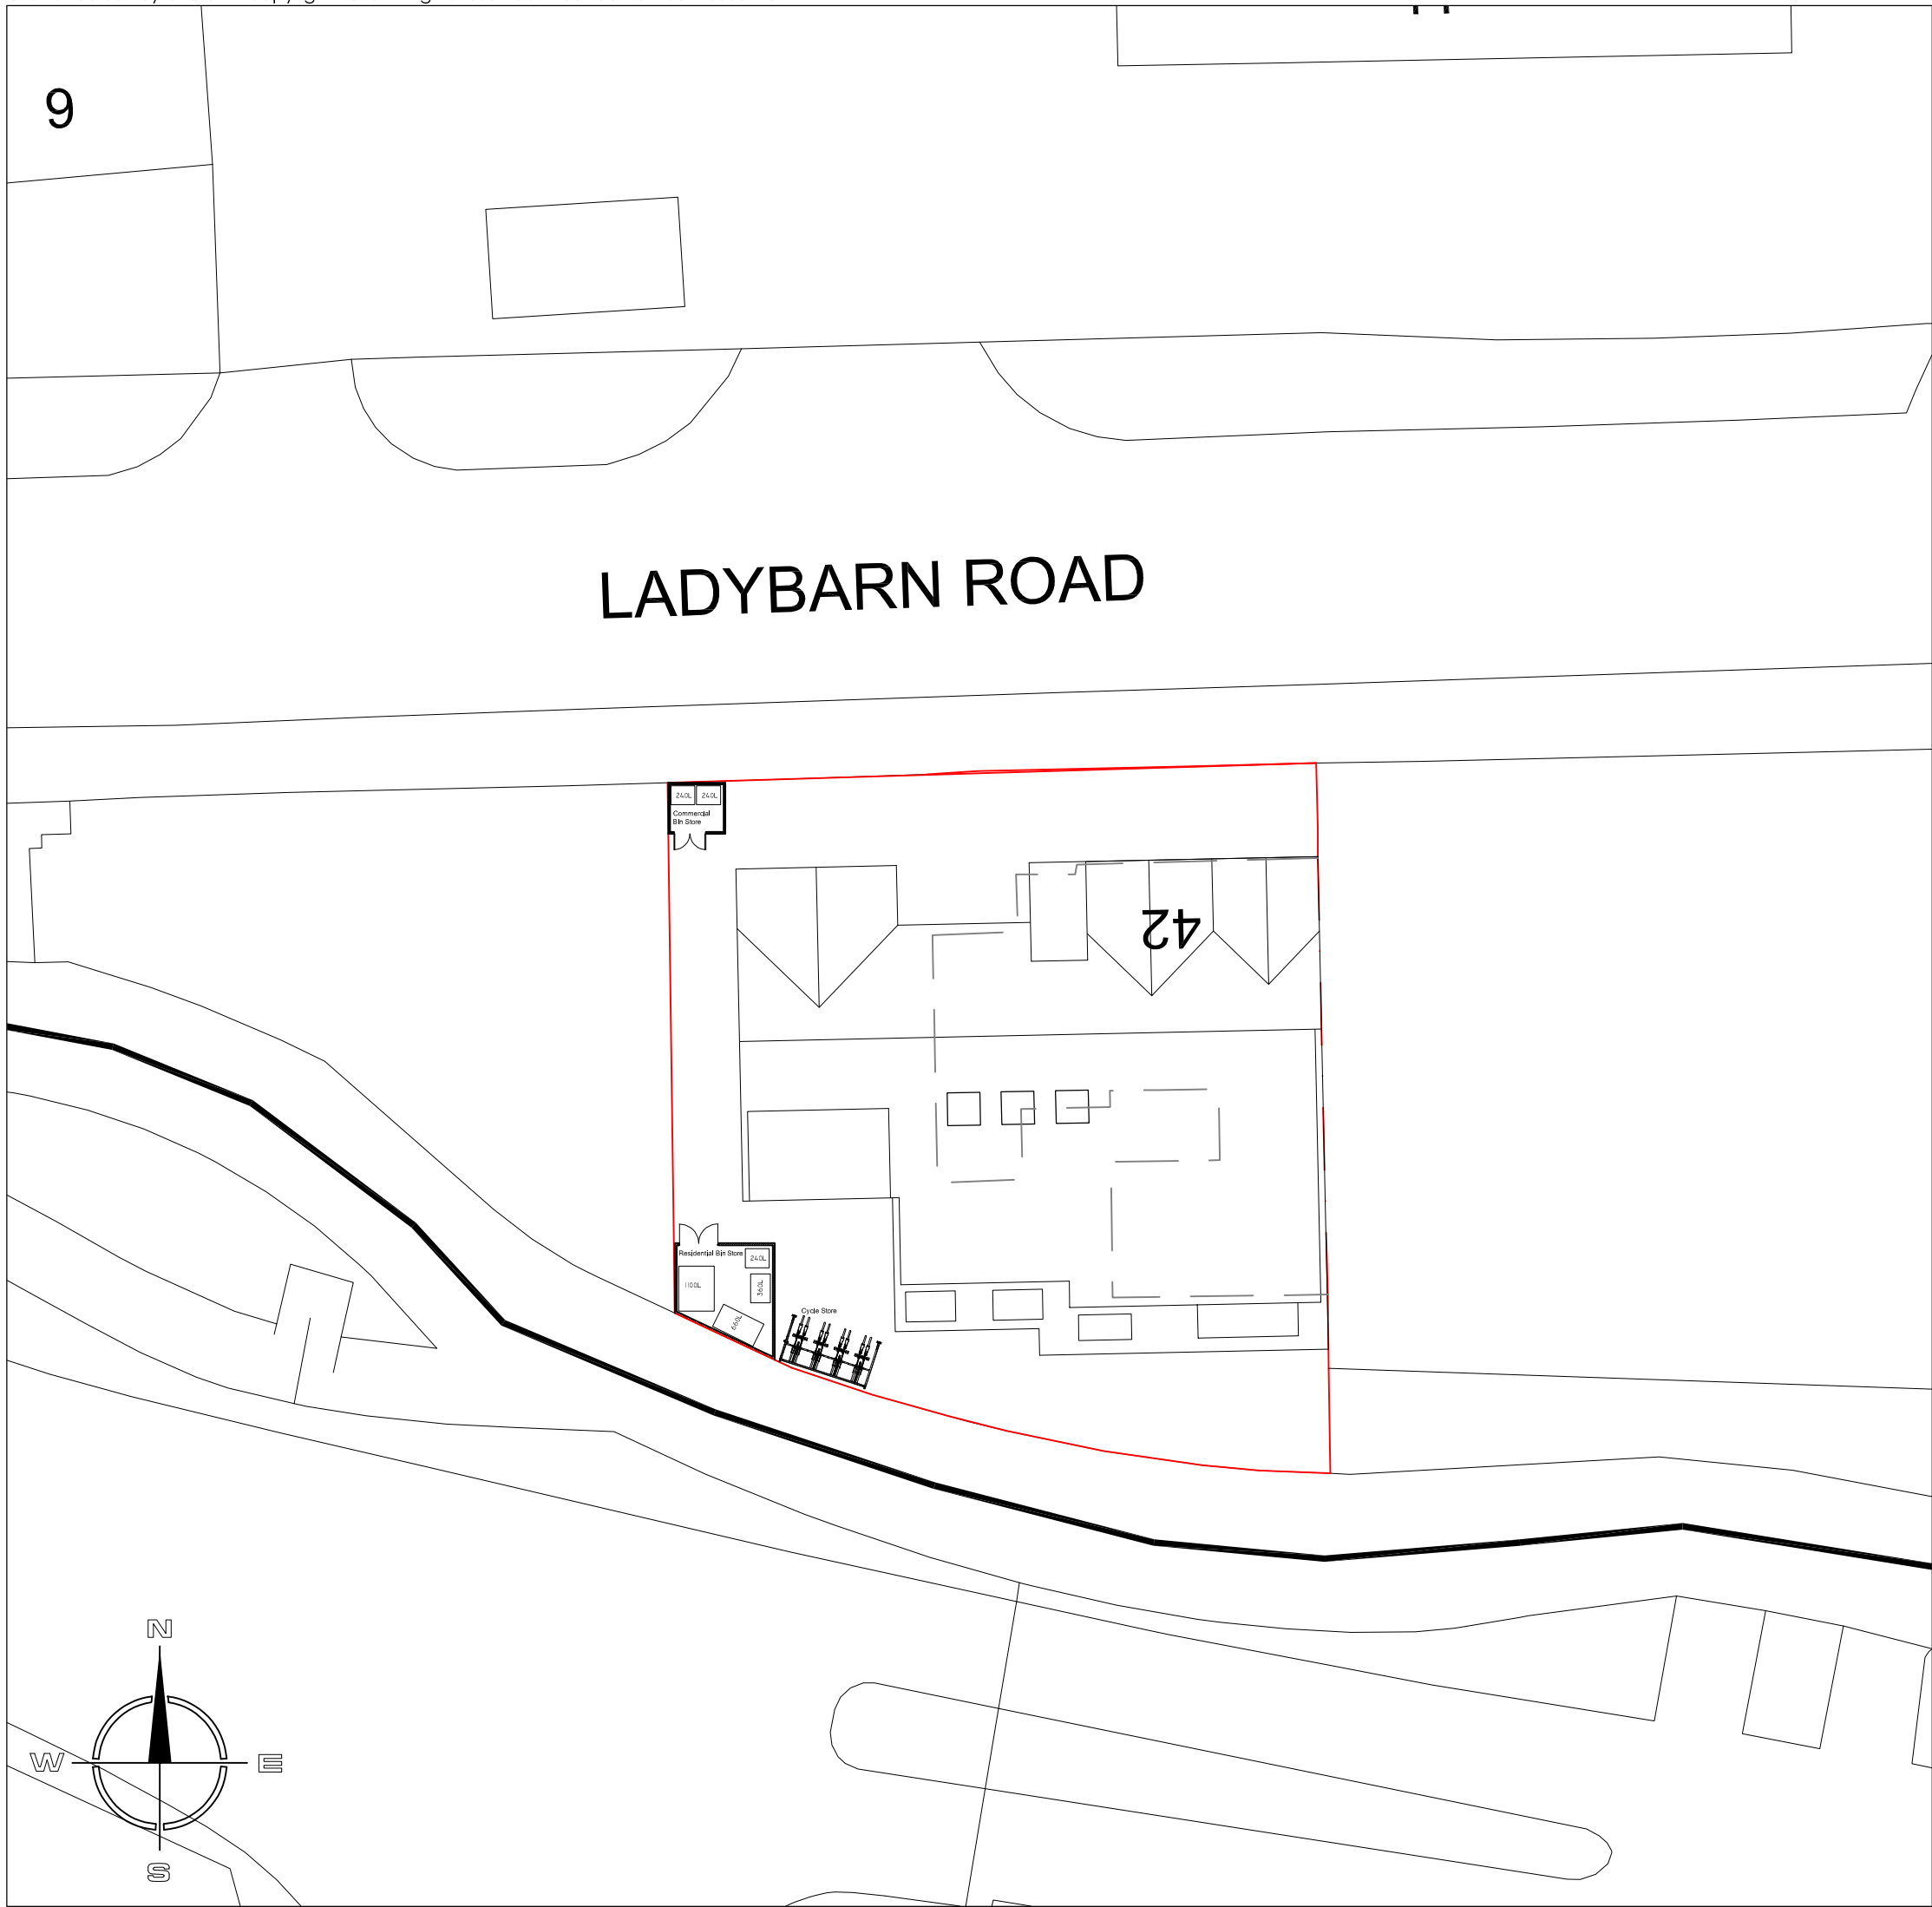

PROPOSED SITE BLOCK PLAN 1:200



MODE

Architects & Development

01782 479644

info@mode-architects.co.uk

www.mode-architects.co.uk

Client
Nicholas Humphreys

Project
42 Ladybarn Road
Manchester, M14 6WW

Title
Proposed Site Location and Block
Plan

Status
Planning

Scale	Date	Drawn	Checked
As stated	May '24	RA	
Drawing	No.	Rev	
23 039	AL (0) 07		