



1 Proposed North Facing Elevation
1:200

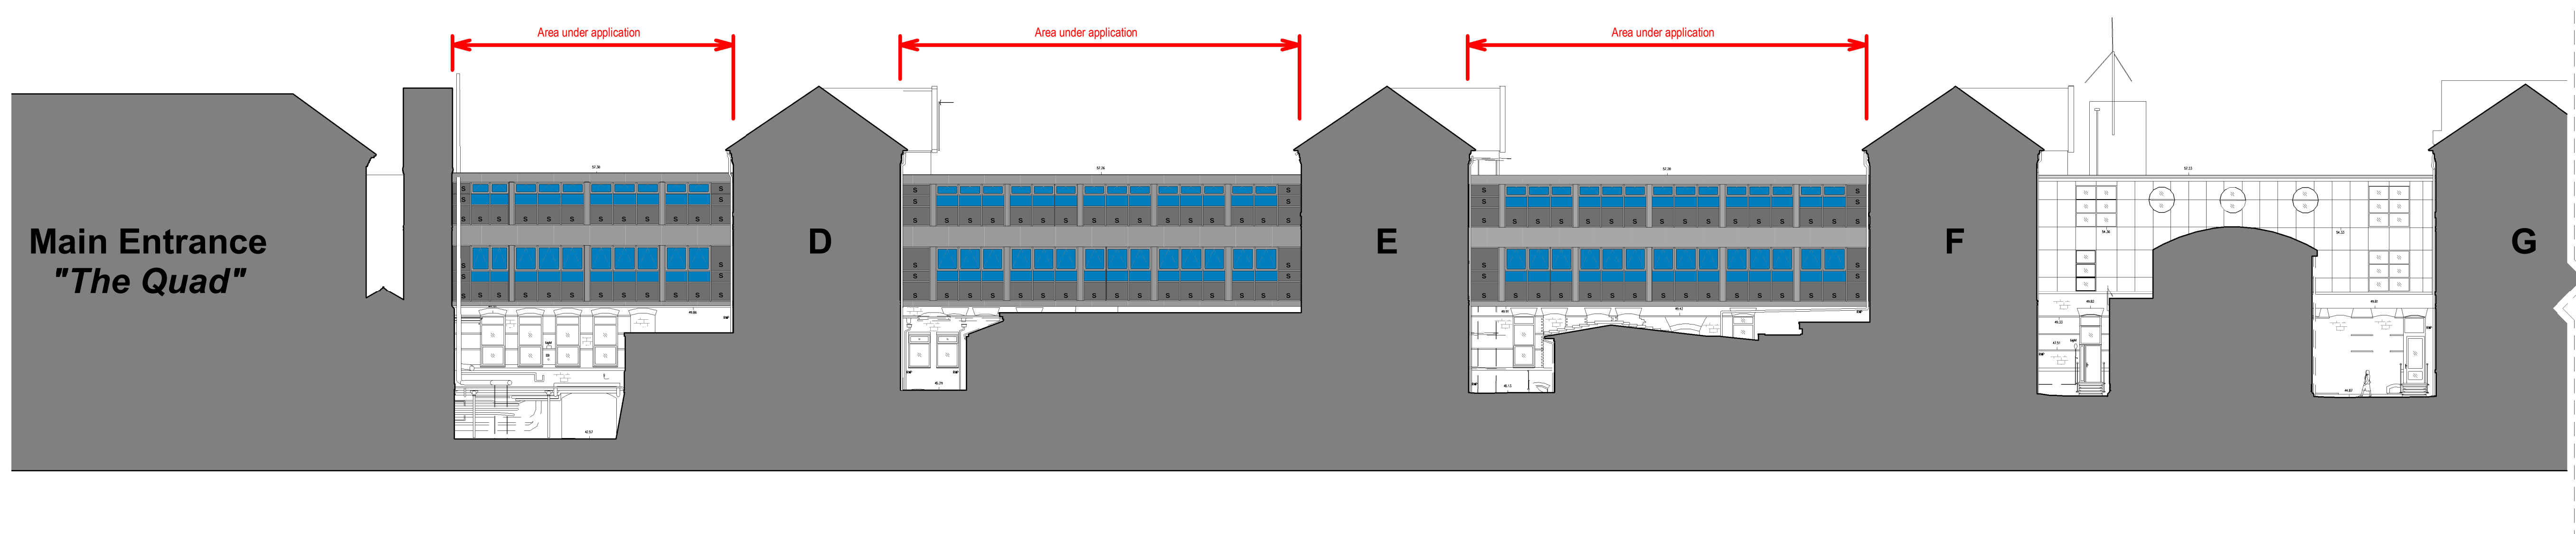

2 Proposed North Facing Elevation Cont'd
1:200

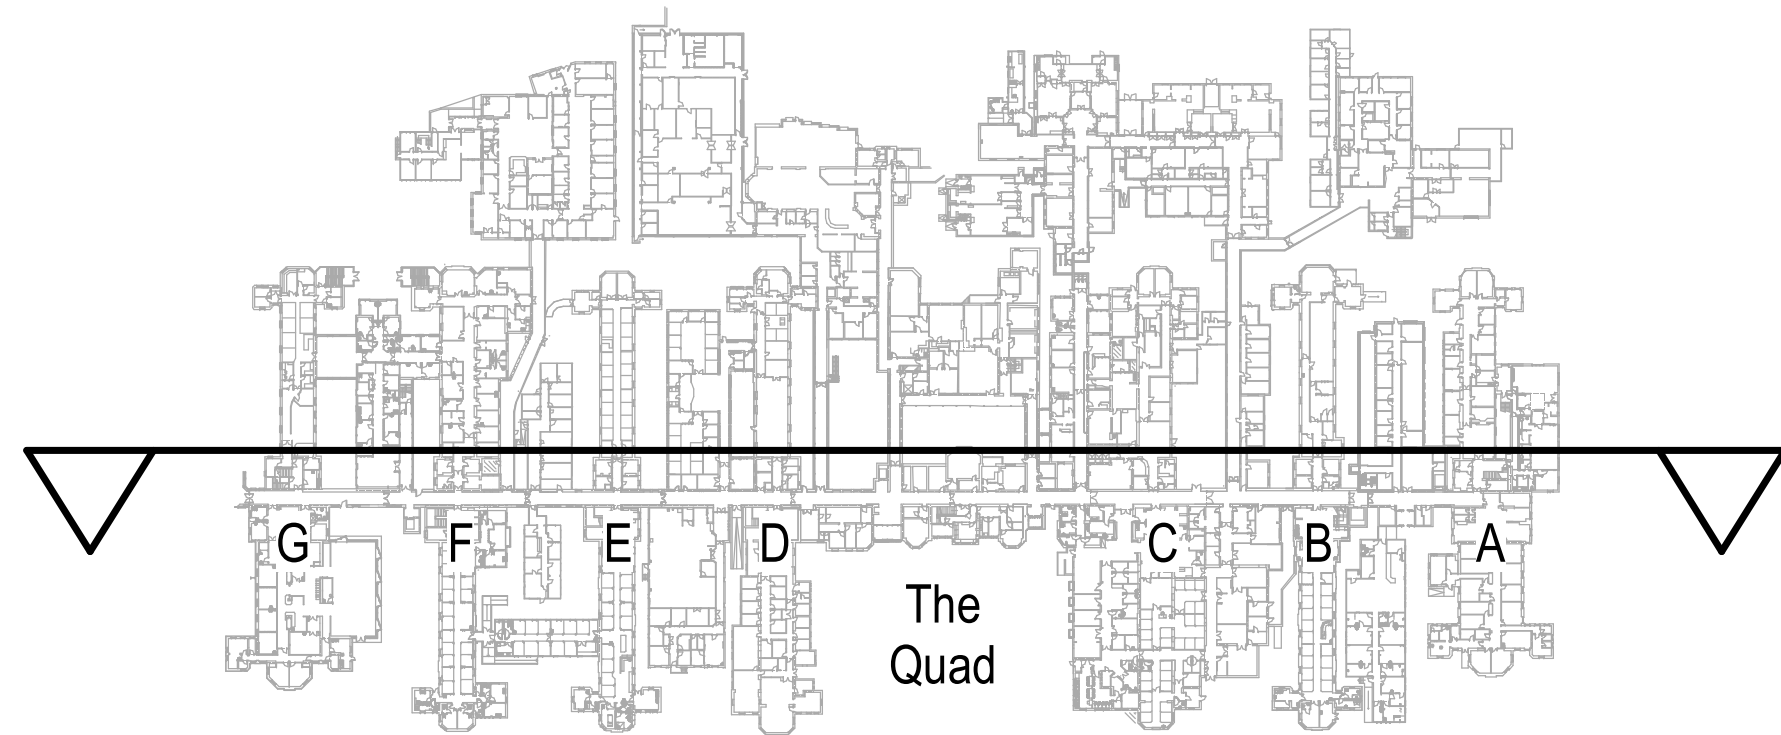

3 Proposed Elevation Key Plan
1:5000

- C Cladding Panel
Anthracite Powder-coated steel flashing panels.
Glazed Curtain Walling panel
S Indicates insulated spandrel panel in curtain walling.
External finish to match surrounding rainscreen

Material Key
1:5000