




P3 Proposed Elevation 3
1 : 100



P4 Propsoed Elevation 4
1 : 100

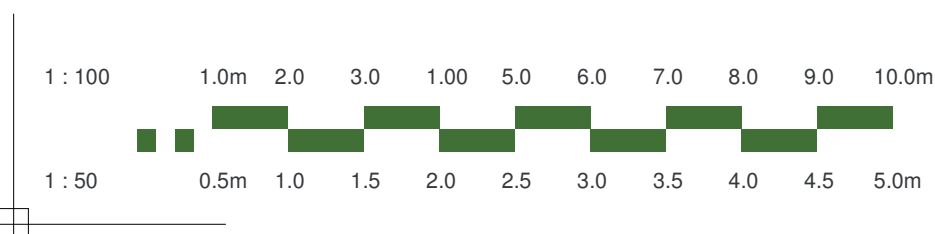

Note:
All dimensions and levels to be checked on site and any discrepancies to be reported immediately before the commencement of work. Drawing to be read in conjunction with all relevant drawings and specifications.

aldrock
architecture • surveying • energy



PROJECT NAME & LOCATION
Manchester Marriott Victoria & Albert Hotel, Water St, Manchester M3 4JQ

DRAWING TITLE
Proposed Elevation 3 and 4

PROJECT NO.	DWG NO.	REV.	DRAWN.	CHECK.
AN53	007		LB	GW
SCALE: 1 : 100			@ A1	

UNIT 5 CUNNINGHAM COURT
LIONS DRIVE
SHADSWORTH BUSINESS PARK
BLACKBURN
BB1 2GX
T: +44 (0) 1254 774943
E: INFO@ALDROCK.CO.UK

STATUS	DATE
Planning	23/04/24