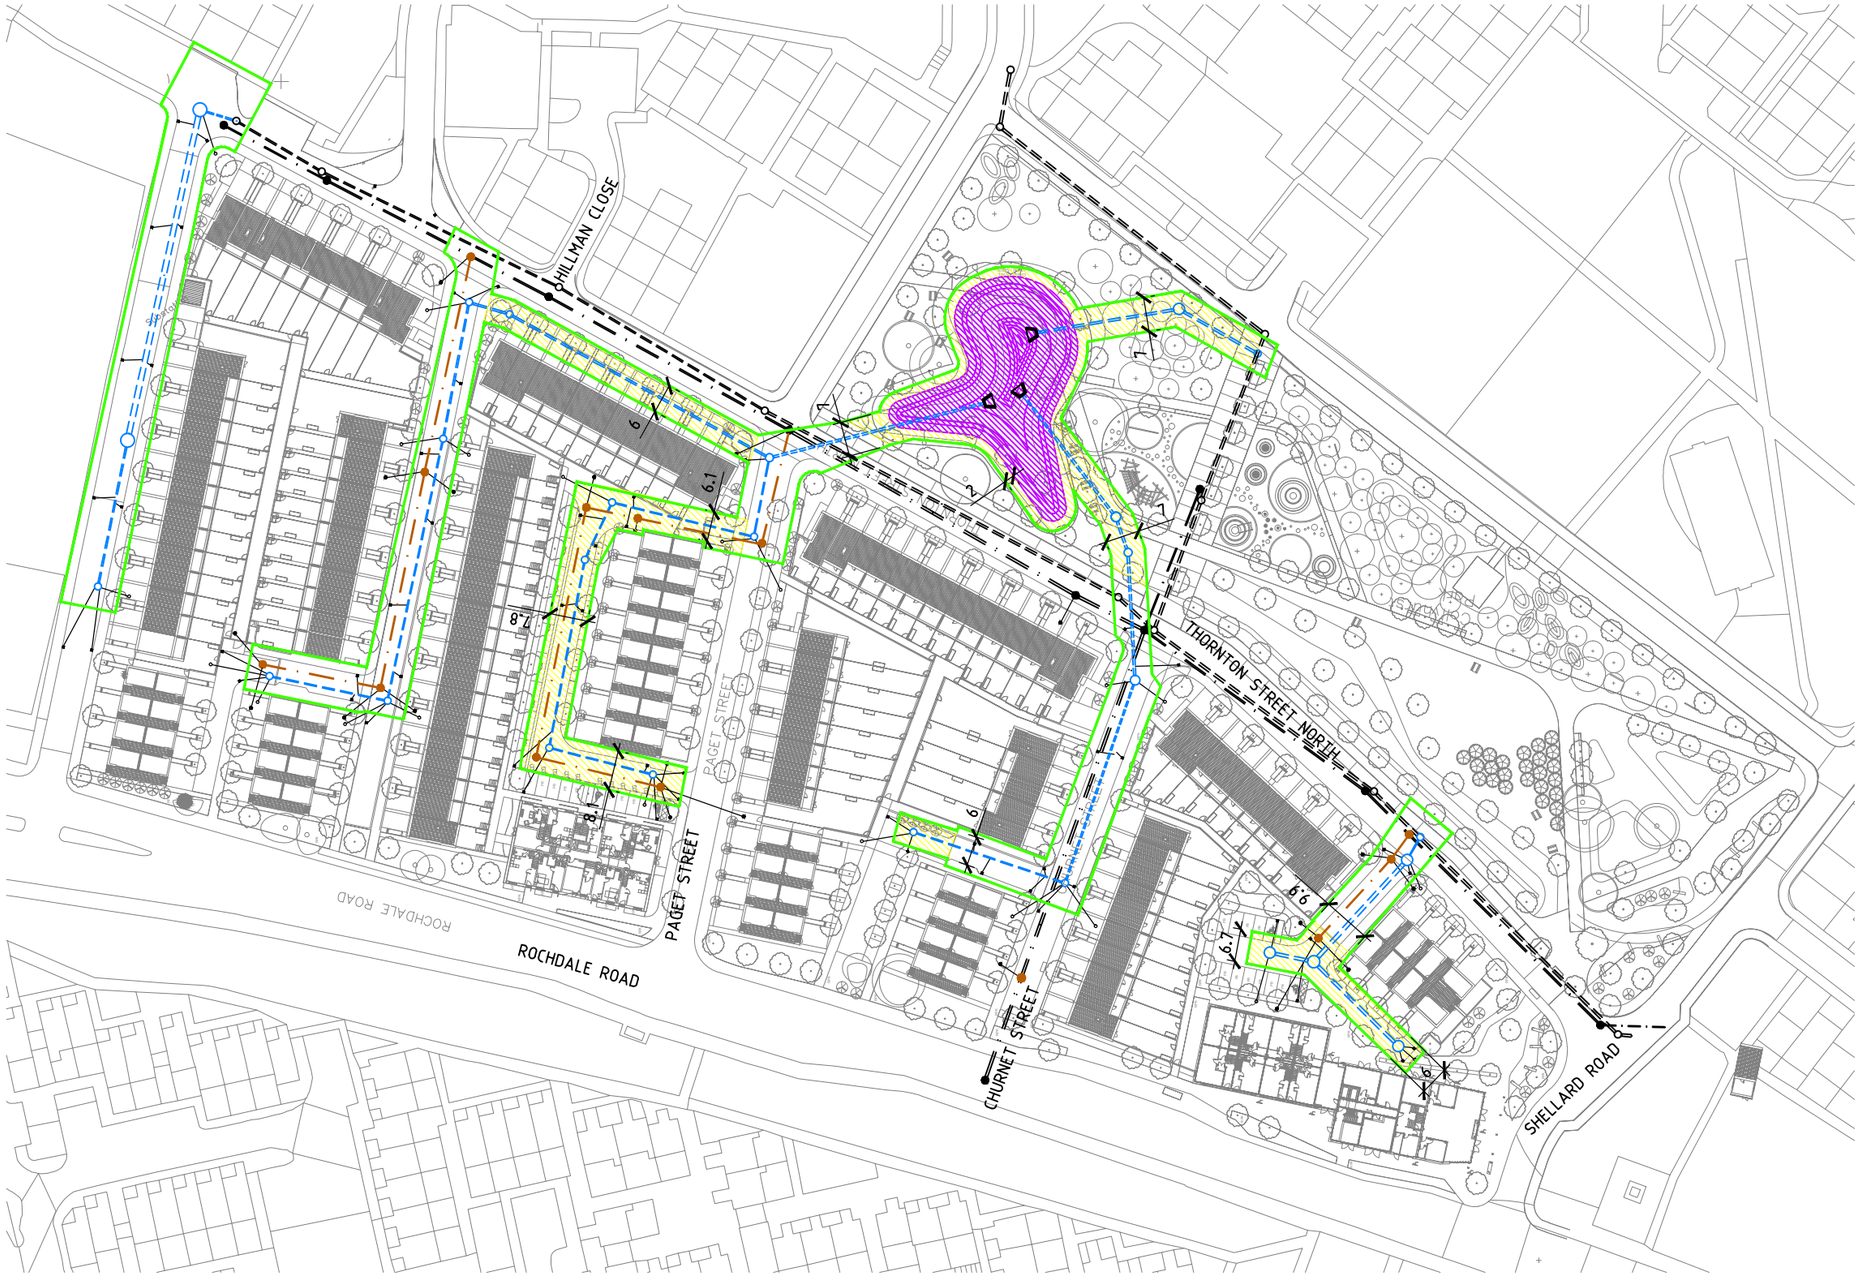

KEY:

- PROPOSED SURFACE WATER SEWER
- PROPOSED FOUL WATER SEWER
- EXISTING SURFACE WATER SEWER
- EXISTING FOUL WATER SEWER
- SW DRAGOUT
- FW DRAGOUT
- GULLY
- S104 BOUNDARY

SITE CO-ORDINATES:

X = 385580.536
Y = 400281.890

Rev	Date	Description	By	Chk
P03	19.06.24	Updated boudary	H.S.	R.A.
P02	16.04.24	Added key	H.S.	R.A.
P01	09.05.23	PRELIMINARY - Issued for information	H.S.	R.A.

EDGE
www.edgece.com
Manchester . UK
3rd Floor, Conavon Court,
12 Blacktriars Street,
Manchester, M3 5BQ,
United Kingdom
T: +44 (0) 161 834 1938
E: manchester@edgece.com

The concepts + information contained in this document are the copyright of EDGE Consulting Engineers. Use or copying of this document in whole or in part without the written permission of EDGE Consulting Engineers constitutes an infringement of copyright.
DO NOT SCALE DRAWINGS. IF IN DOUBT, ASK!

Project Name
COLLYHURST VILLAGE

Client
DEX CONSTRUCTION

Designed	Drawn	Checked	Scale @ A3
H.S	H.S	M.A	1:1250

Drawing Title
SECTION 104
LAND REGISTRY PLAN

Project No.
221625

PRELIMINARY
NOT FOR CONSTRUCTION

Drawing No.
221625-EDGE-XX-XX-DR-C-2005

Revision
P03

0 mm 10 20 30 40 50