



1 Building Section S-01 1:100



2 Building Section S-02 1:100

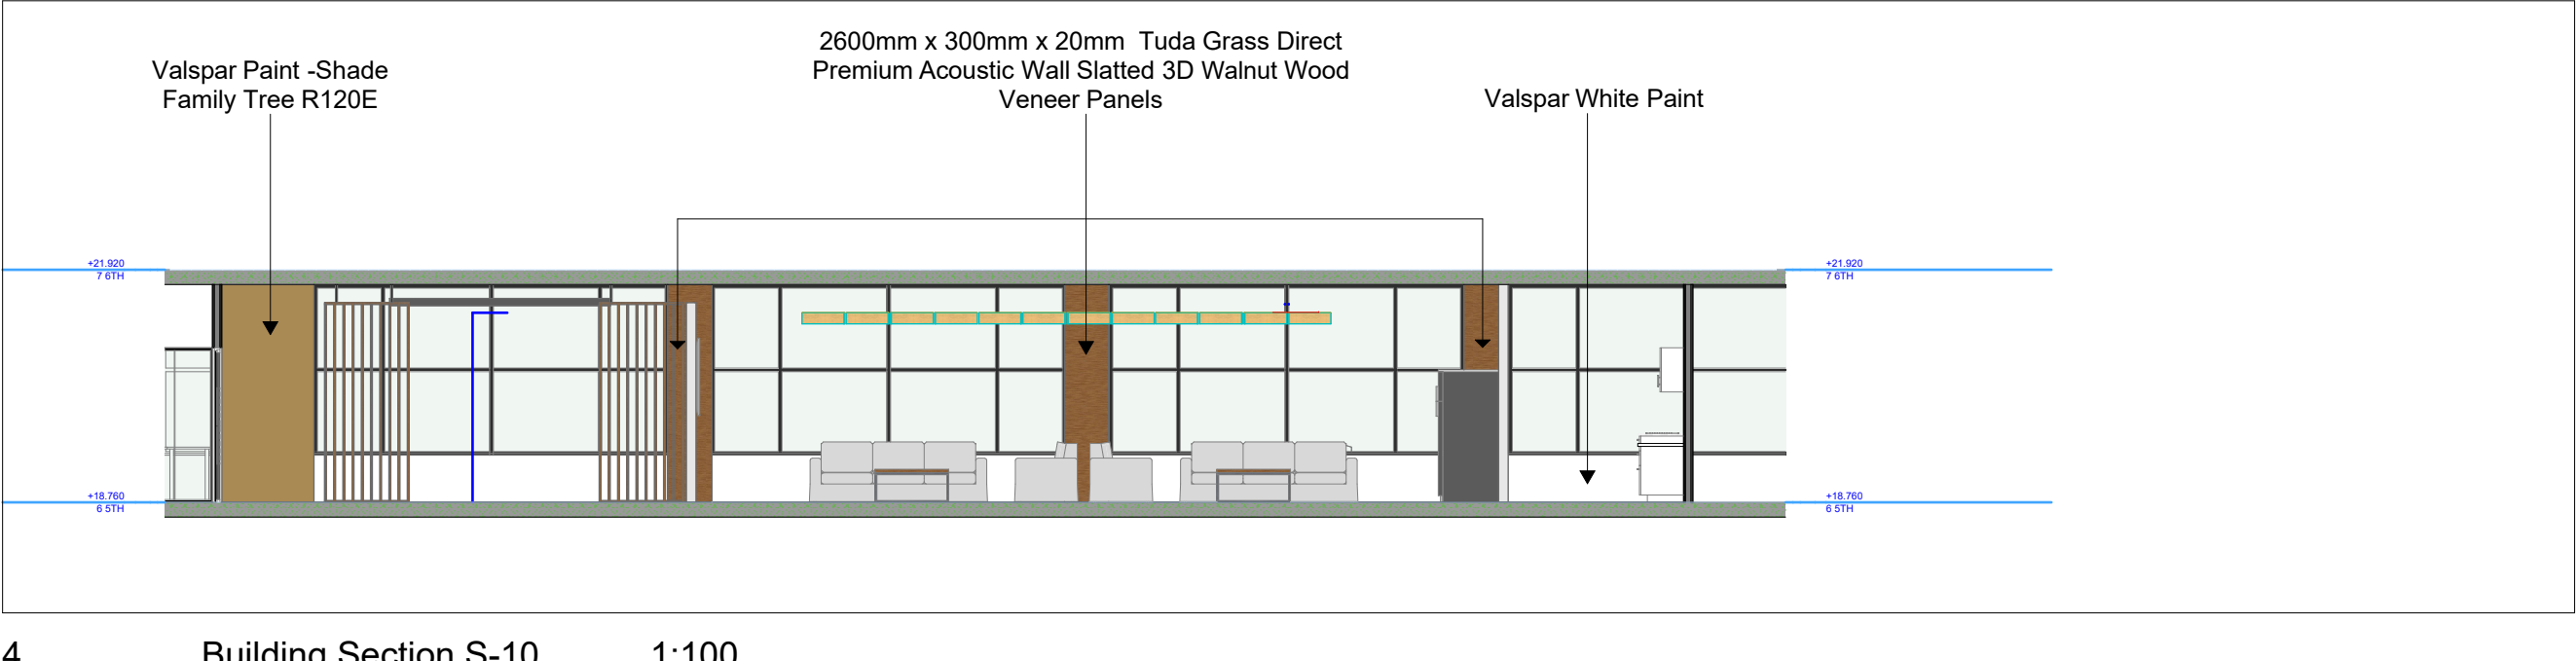


4 Building Section S-10 1:100

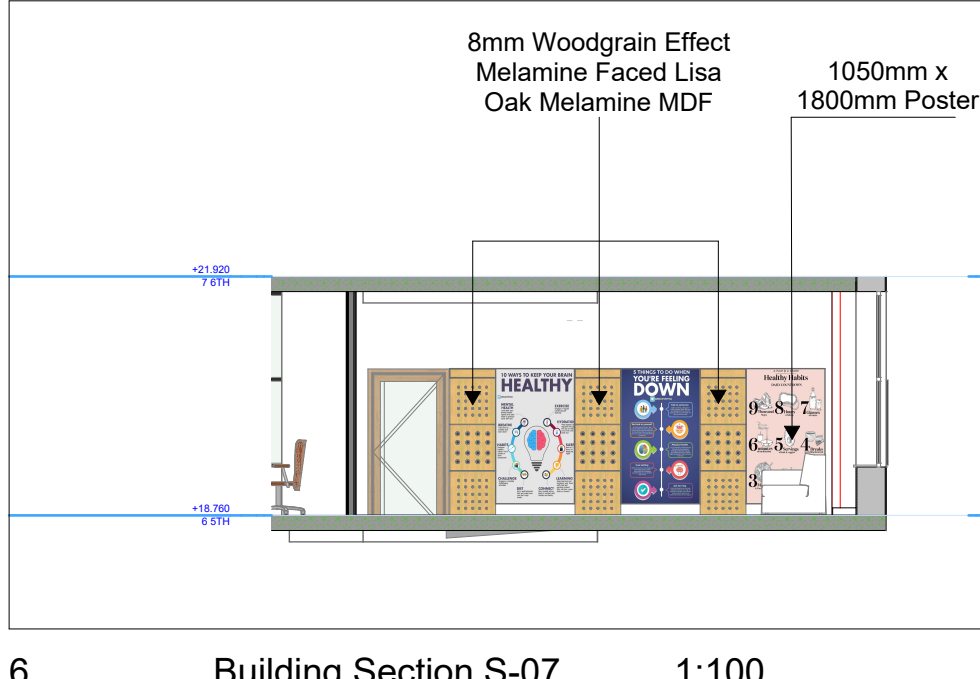


6 Building Section S-07 1:100


Sections With Existing Services

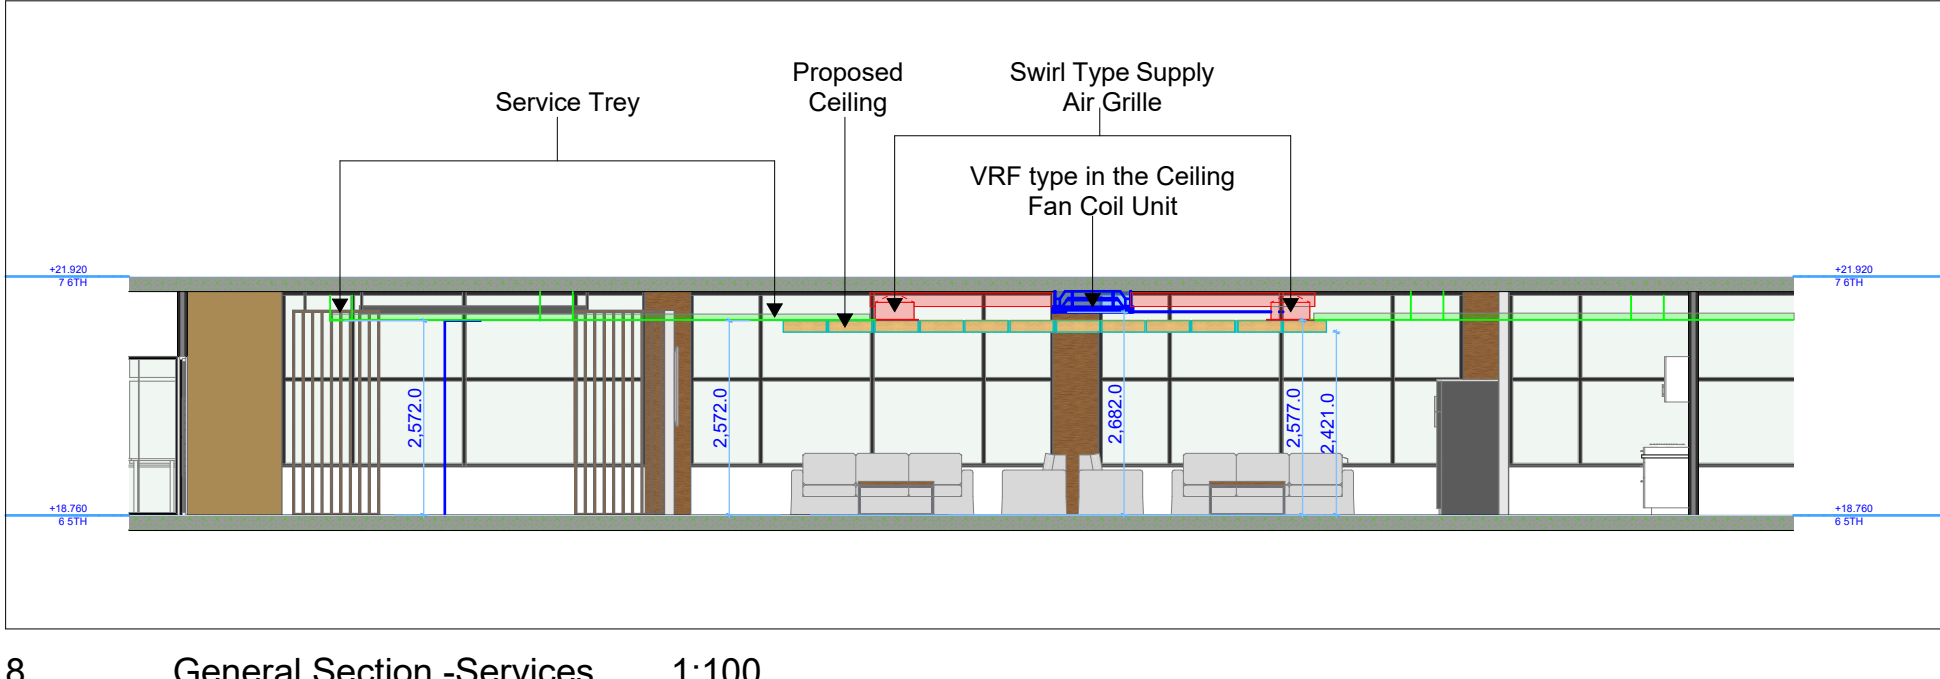


8 General Section -Services 1:100

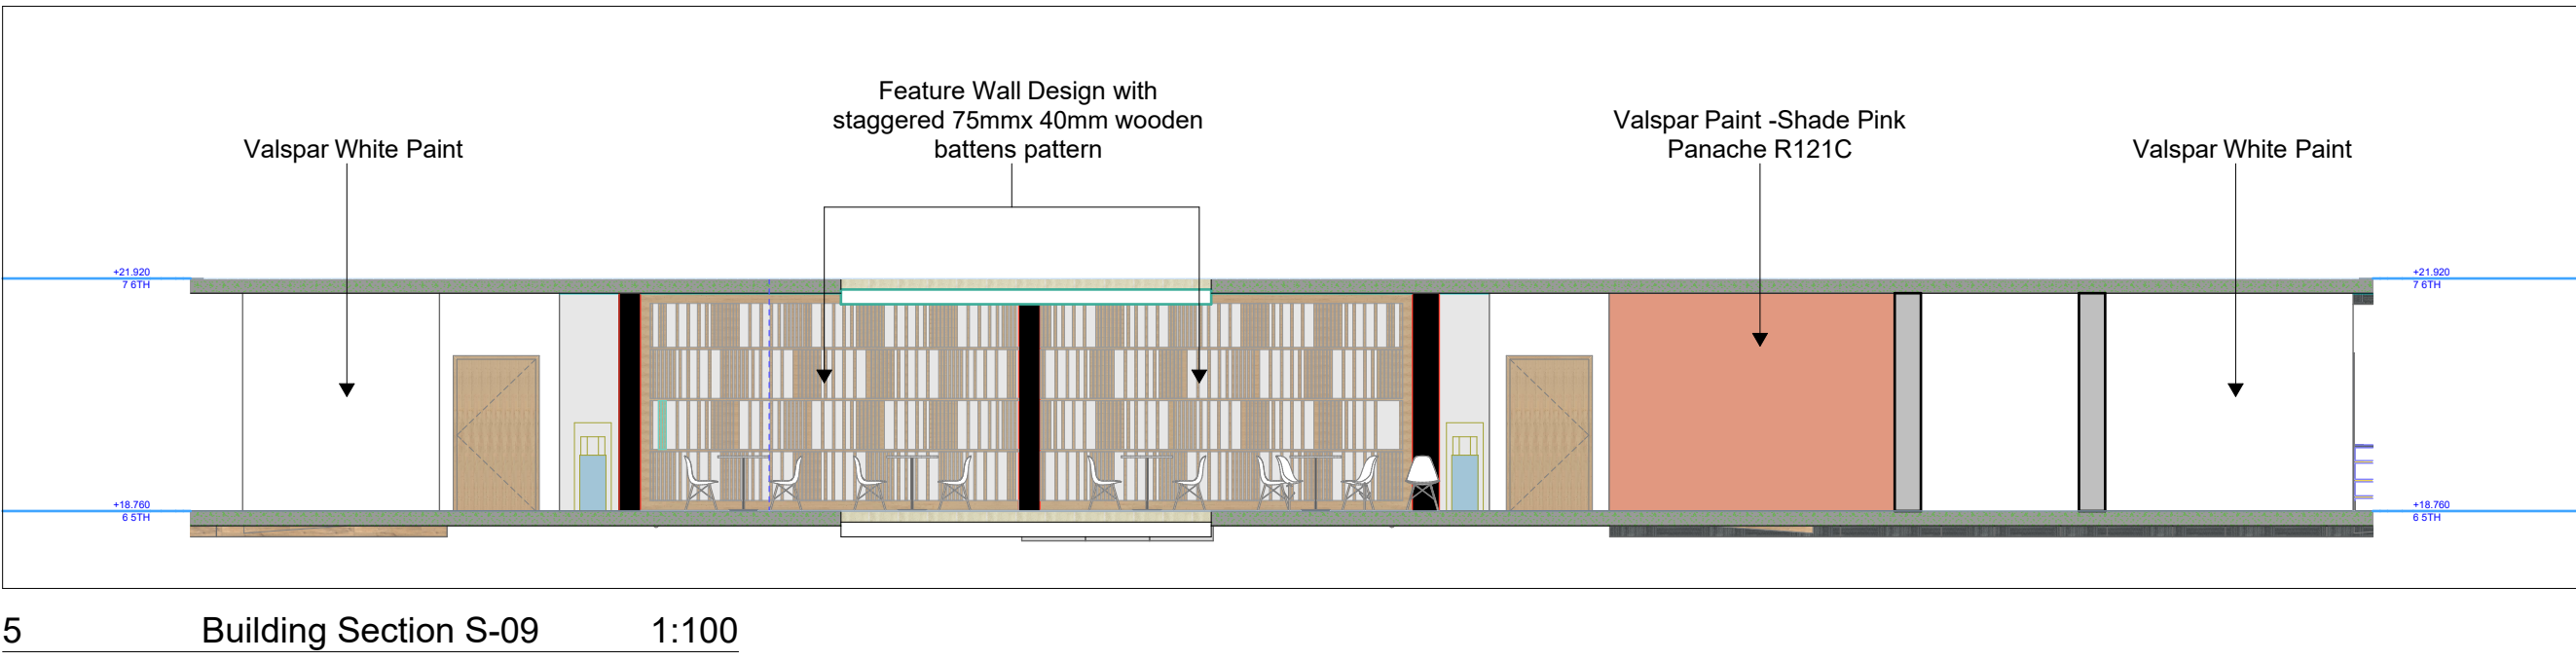

5 Building Section S-09 1:100

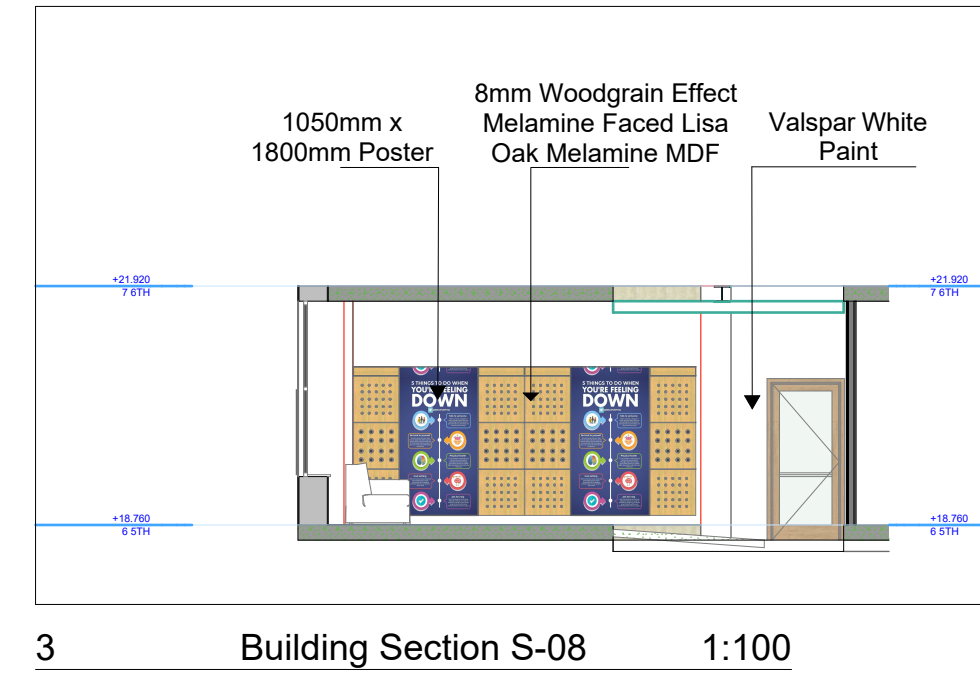

3 Building Section S-08 1:100

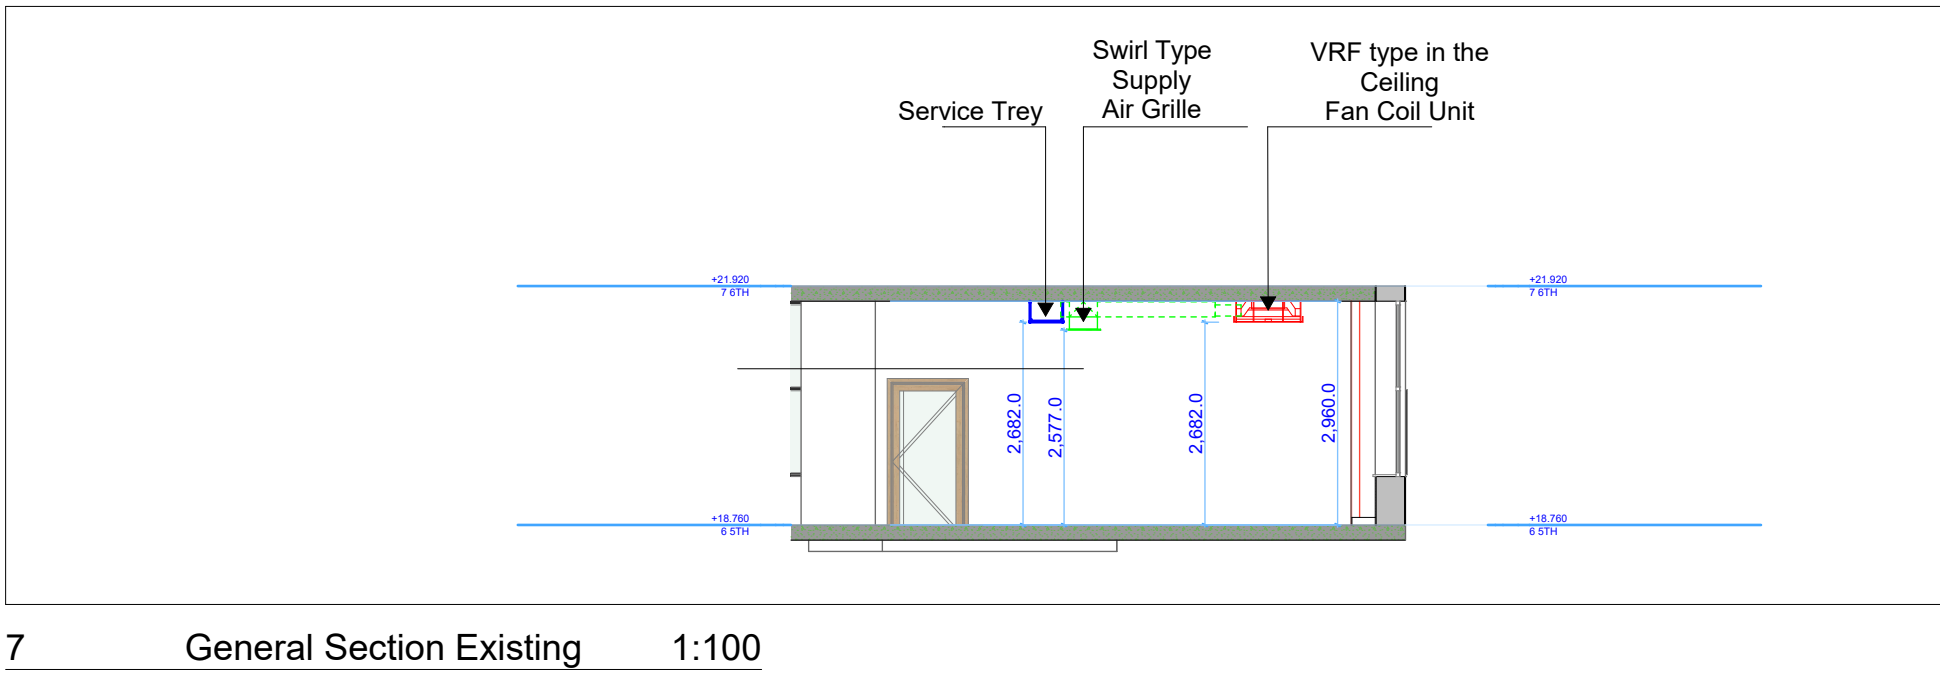

7 General Section Existing 1:100


NOTES:
Construction work should not commence until planning permission is approved by the Planning Authority.
Drawings should not be used for Land registry purposes.
Party wall notices is to be served by either the owner/main contractor. No liability is taken to any Third Party relying on information contained in this drawing.
All dimensions must be verified on site before commencing any work or shop drawing.

Project **VCAD - MANCHESTER**
Manchester M1 6LT
Client **Mr Md Faruki**
Project No. **2024-02**
Project Status **Design**


Layout Title **Int.Elevations S-01 and S-02**
Layout No. **A005**
Scales @ A0 **1:100** Date **25/06/2024**
Revision **-** Revision Date **-**

Contact Person **Khondokar Rahman**
Sadeque Alam
07535313711
07515 585788
Contact Email **msadequ@gmail.com**
sadequ@cdc.construction
Address **Creative Design and Construction Ltd**
434 Cranbrook Road, Gants Hill,
Essex IG2 6LL




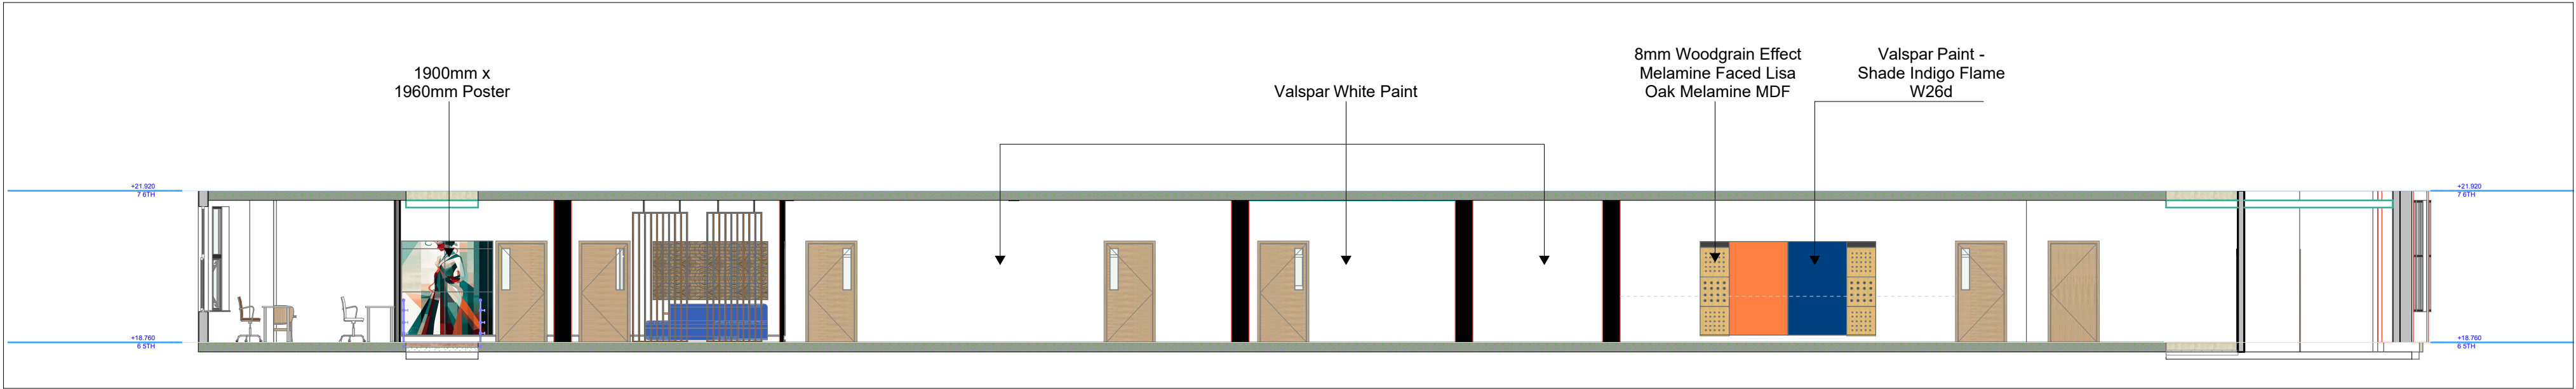


1 Building Section S-03 1:100

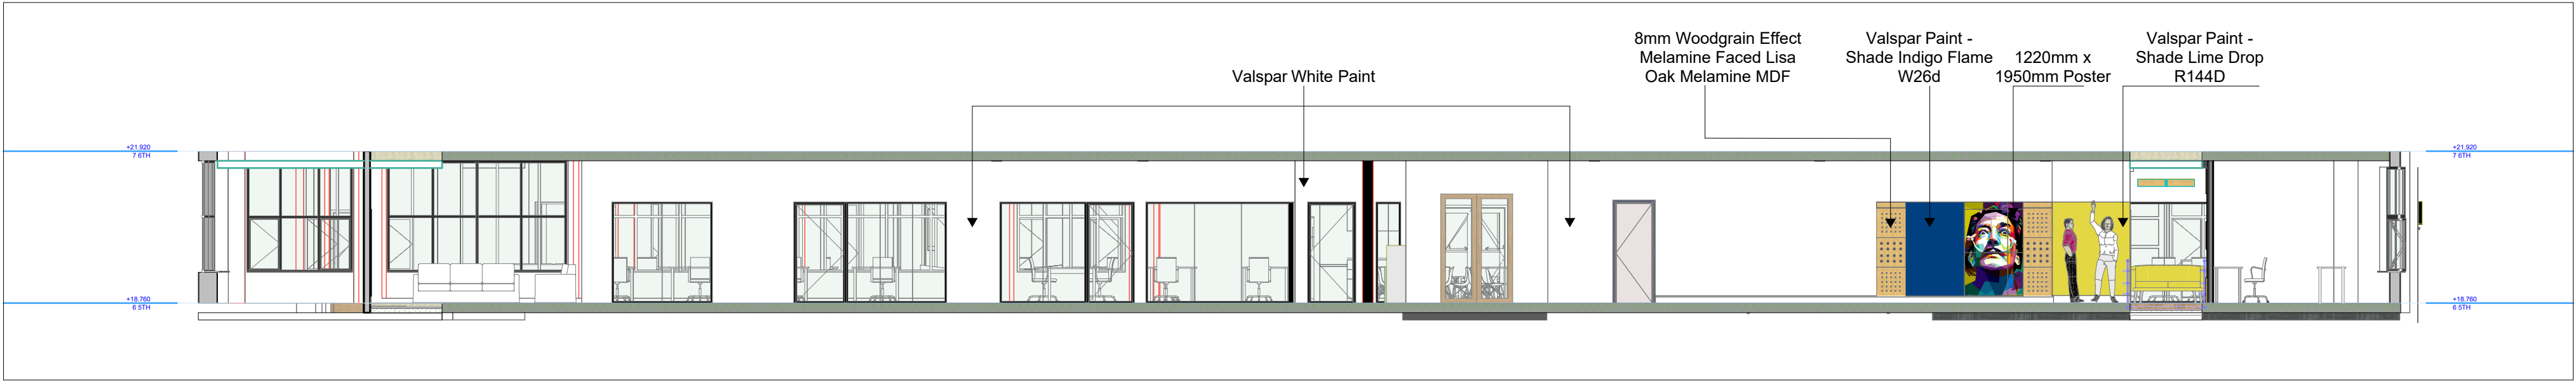

2 Building Section S-04 1:100

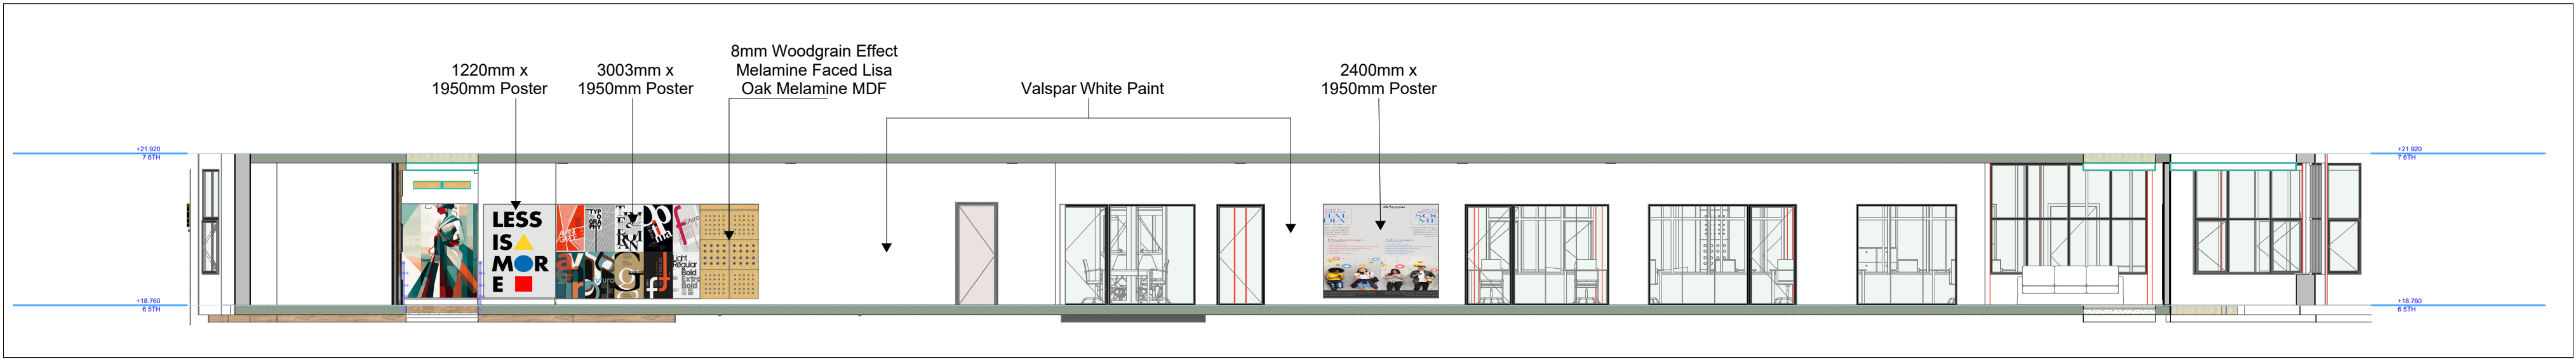

3 Building Section S-05 (1) 1:100

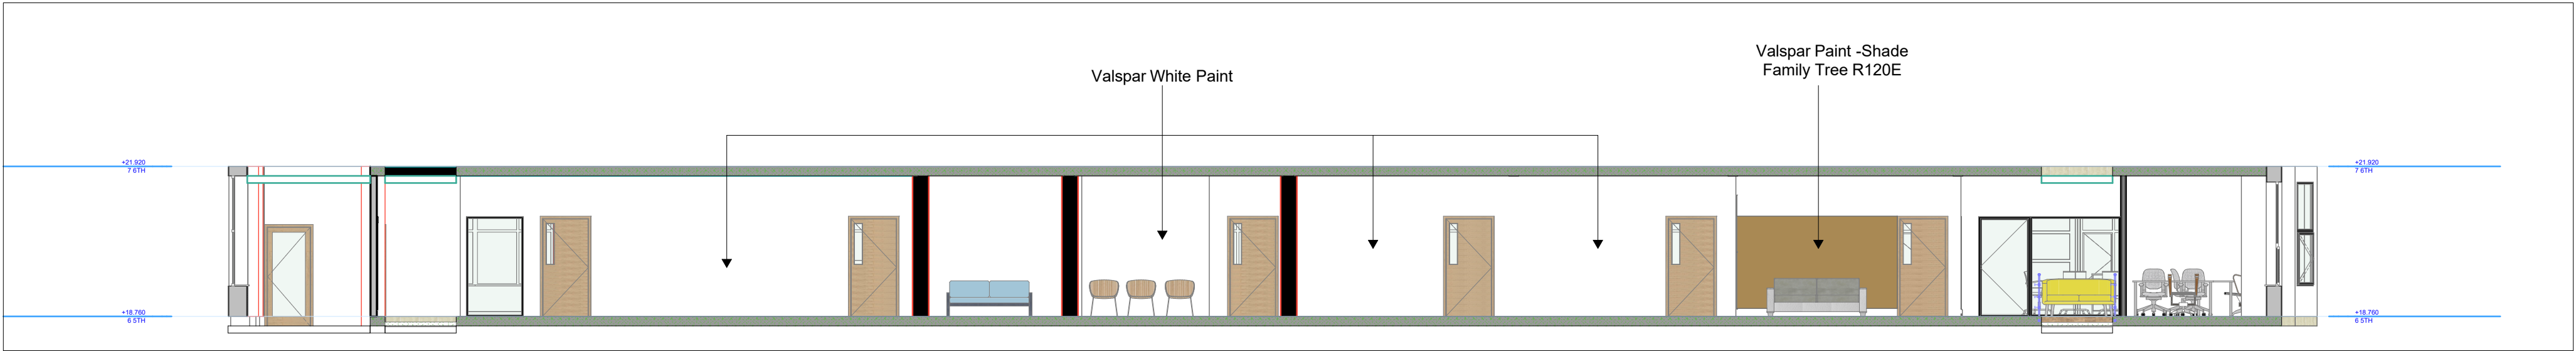

4 Building Section S-06 1:100

NOTES:
Construction work should not commence until planning permission is approved by the Planning Authority.
Drawings should not be used for Land registry purposes.
Party wall notices is to be served by either the owner/main contractor. No liability is taken to any Third Party relying on information contained in this drawing.
All dimensions must be verified on site before commencing any work or shop drawing.

Project **VCAD - MANCHESTER**
Client **Manchester M1 6LT**
Project No. **2024-02**
Project Status **Design**

Layout Title **Int.Elevation S-04 and S-05**
Layout No. **A006**
Scales @ A0 **1:100** Date **25/06/2024**
Revision **-** Revision Date **-**

Contact Person **Khondokar Rahman**
Contact Number **Sadequi Alam**
Contact Email **07535313711**
Address **434 Cranbrook Road, Gants Hill, Essex IG2 6LL**

