THIS DRAWING IS NOT A WORKING DRAWING FOR INSTALLATION. WORKING DRAWINGS MUST BE PREPARED BY THE INSTALLATION CONTRACTOR WITH REFERENCE TO THE "CONSTRUCTION (DESIGN & MANAGEMENT) REGULATIONS" FOR THE PURPOSES OF INSTALLATION. FIGURED DIMENSIONS TO BE USED IN PREFERENCE TO SCALED SIZES. ALL DIMENSIONS MUST BE CHECKED BEFORE COMMENCING WORK ON SITE. THE COPYRIGHT OF THIS DRAWING REMAINS WITH THE ENGINEERING PRACTICE AND MAY NOT BE REPRODUCED IN ANY FORM WITHOUT PRIOR WRITTEN CONSENT.

GENERAL NOTES


1. DO NOT SCALE THIS DRAWING.
2. THIS DRAWING IS FOR TENDER PURPOSES ONLY. THE CONTRACTOR SHALL PROVIDE HIS OWN FULLY DETAILED AND CO-ORDINATED DESIGN AND INSTALLATION DRAWINGS.
3. THIS DRAWING IS TO BE READ IN CONJUNCTION WITH THE ENGINEERING SPECIFICATION.
4. THE CONTRACTOR SHALL REFER TO THE ARCHITECTURAL, STRUCTURAL ENGINEERING AND SPECIALIST DRAWINGS.
5. ALL SIZES, POSITIONS, QUANTITIES ETC OF PLANT AND EQUIPMENT IS INDICATIVE ONLY AND SUBJECT TO FINAL DESIGN BY THE CONTRACTOR AND APPROVAL BY THE ENGINEER.


NOTE

THE CONTRACTOR SHALL ENSURE THAT ALL EXISTING SERVICES OUTSIDE OF THE SHOP UNIT DEMISE & ASSOCIATED BASEMENT FIRE ESCAPE STAIRS REMAIN LIVE UNLESS OTHERWISE SPECIFICALLY NOTED

HATCHED AREA DENOTES EXTENT OF SHOP UNIT DEMISE & ASSOCIATED FIRE ESCAPE STAIR, CONTRACTOR TO STRIP OUT ALL EXISTING ELECTRICAL INSTALLATIONS IN HATCHED AREA UNLESS NOTED OTHERWISE. STRIP OUT SHALL INCLUDE;

- LIGHTING INSTALLATION
- SMALL POWER INSTALLATION
- TELEPHONE AND DATA INSTALLATION
- FIRE ALARM DEVICES
- INTRUDER ALARM
- ACCESS CONTROL
- CCTV
- AV & MUSIC INSTALLATION
- DISTRIBUTION BOARDS & SWITCHGEAR
- MECHANICAL SERVICES WIRING

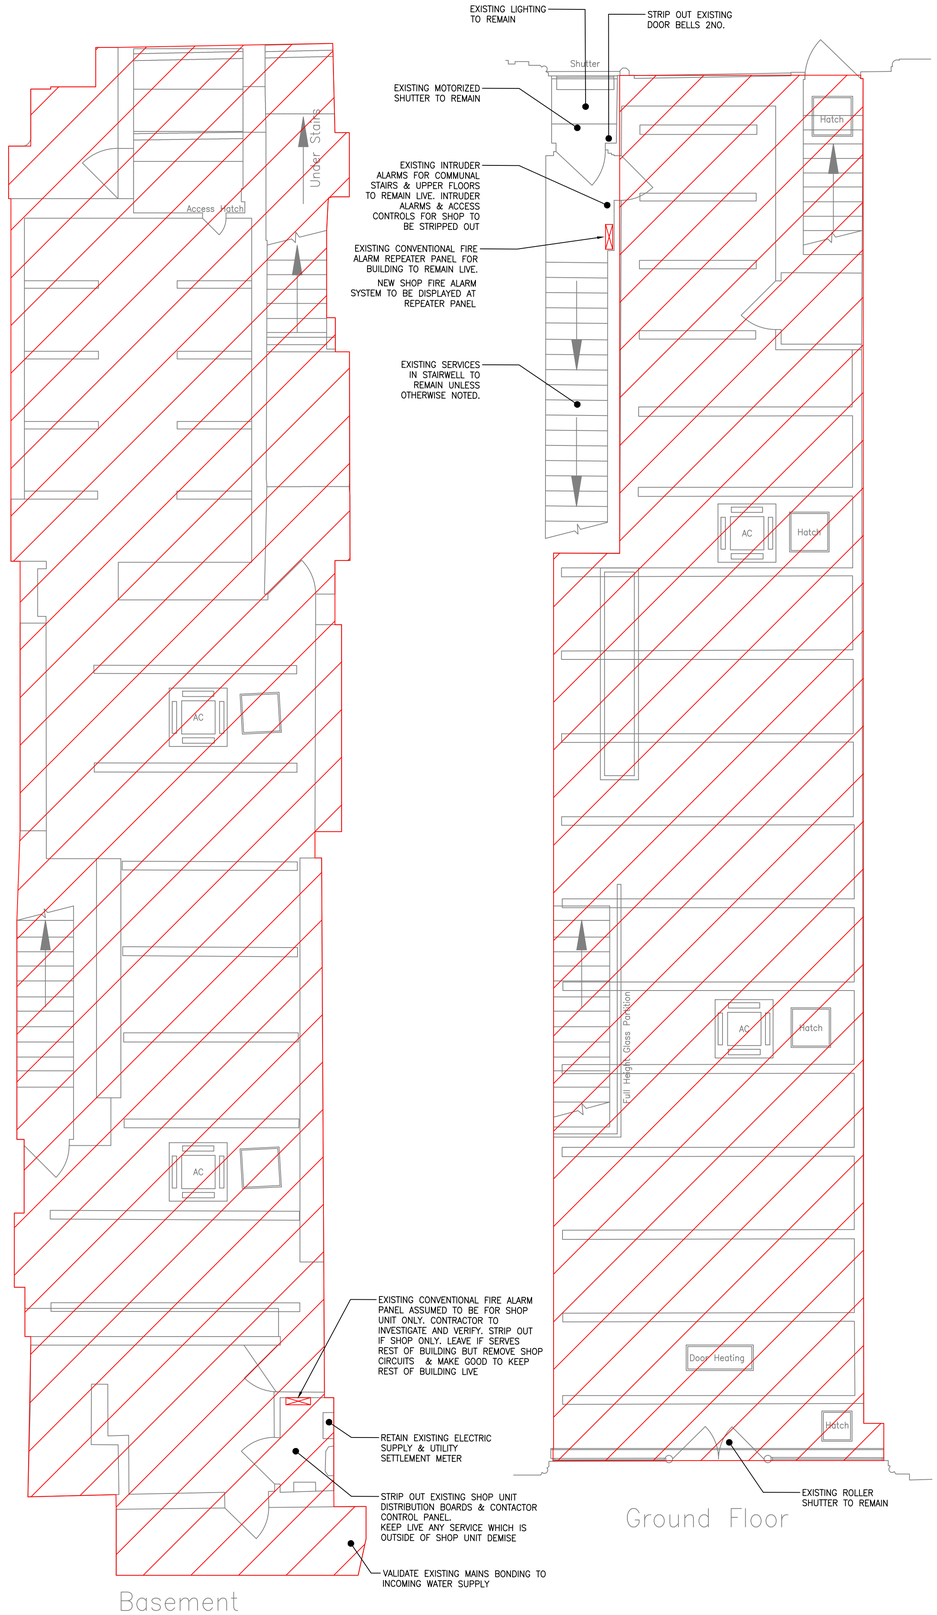

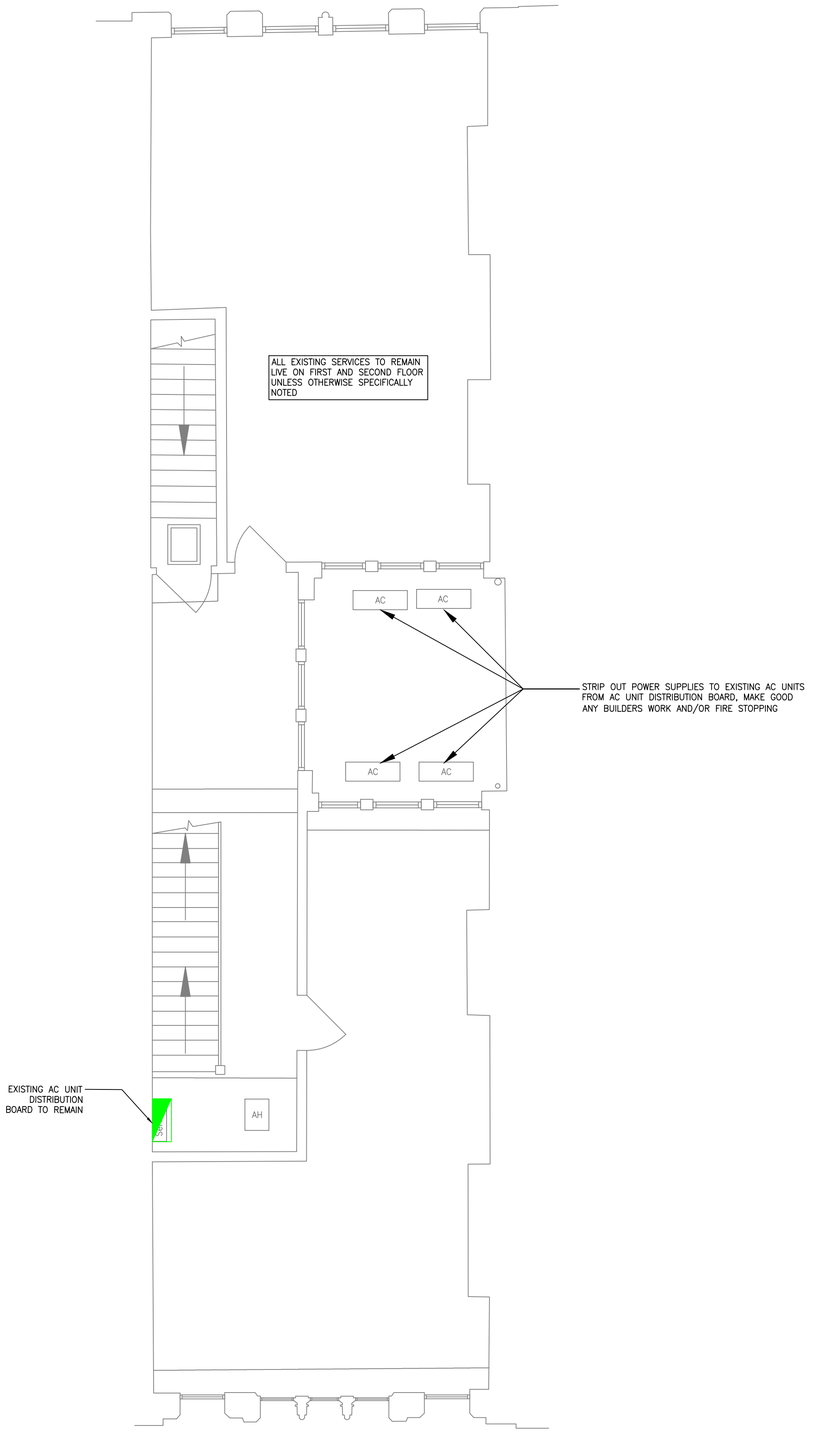

REV	DESCRIPTION	BY	DATE
Ø	TENDER ISSUE	MJW	20/12/2024

THE ENGINEERING PRACTICE
Chartered Mechanical and Electrical Consultants

GUNNERY HOUSE
GUNNERY TERRACE
LEAMINGTON SPA
CV32 5PE
TEL: 01926 436010
www.theengineeringpractice.co.uk

CLIENT:
BELSTAFF

PROJECT:
BELSTAFF STORE RELOCATION
KING STREET, MANCHESTER

DRAWING TITLE:
CONCEPT ELECTRICAL SERVICES STRIP OUT

DRAWING NO.:
2533/E04

SCALE:	REVISION:
1:50 @A1	Ø

xref based on architects drawing

ENG/CAD:	MJW/CWO	13/02/24
CHECKED:	MJW	19/02/24

TEP