


PLANNING ISSUE

REVISION	DATE	DESCRIPTION
A	DEC 23	PLANNING ISSUE
B	FEB 24	PLANNING ISSUE
C	AUG 24	PLANNING ISSUE

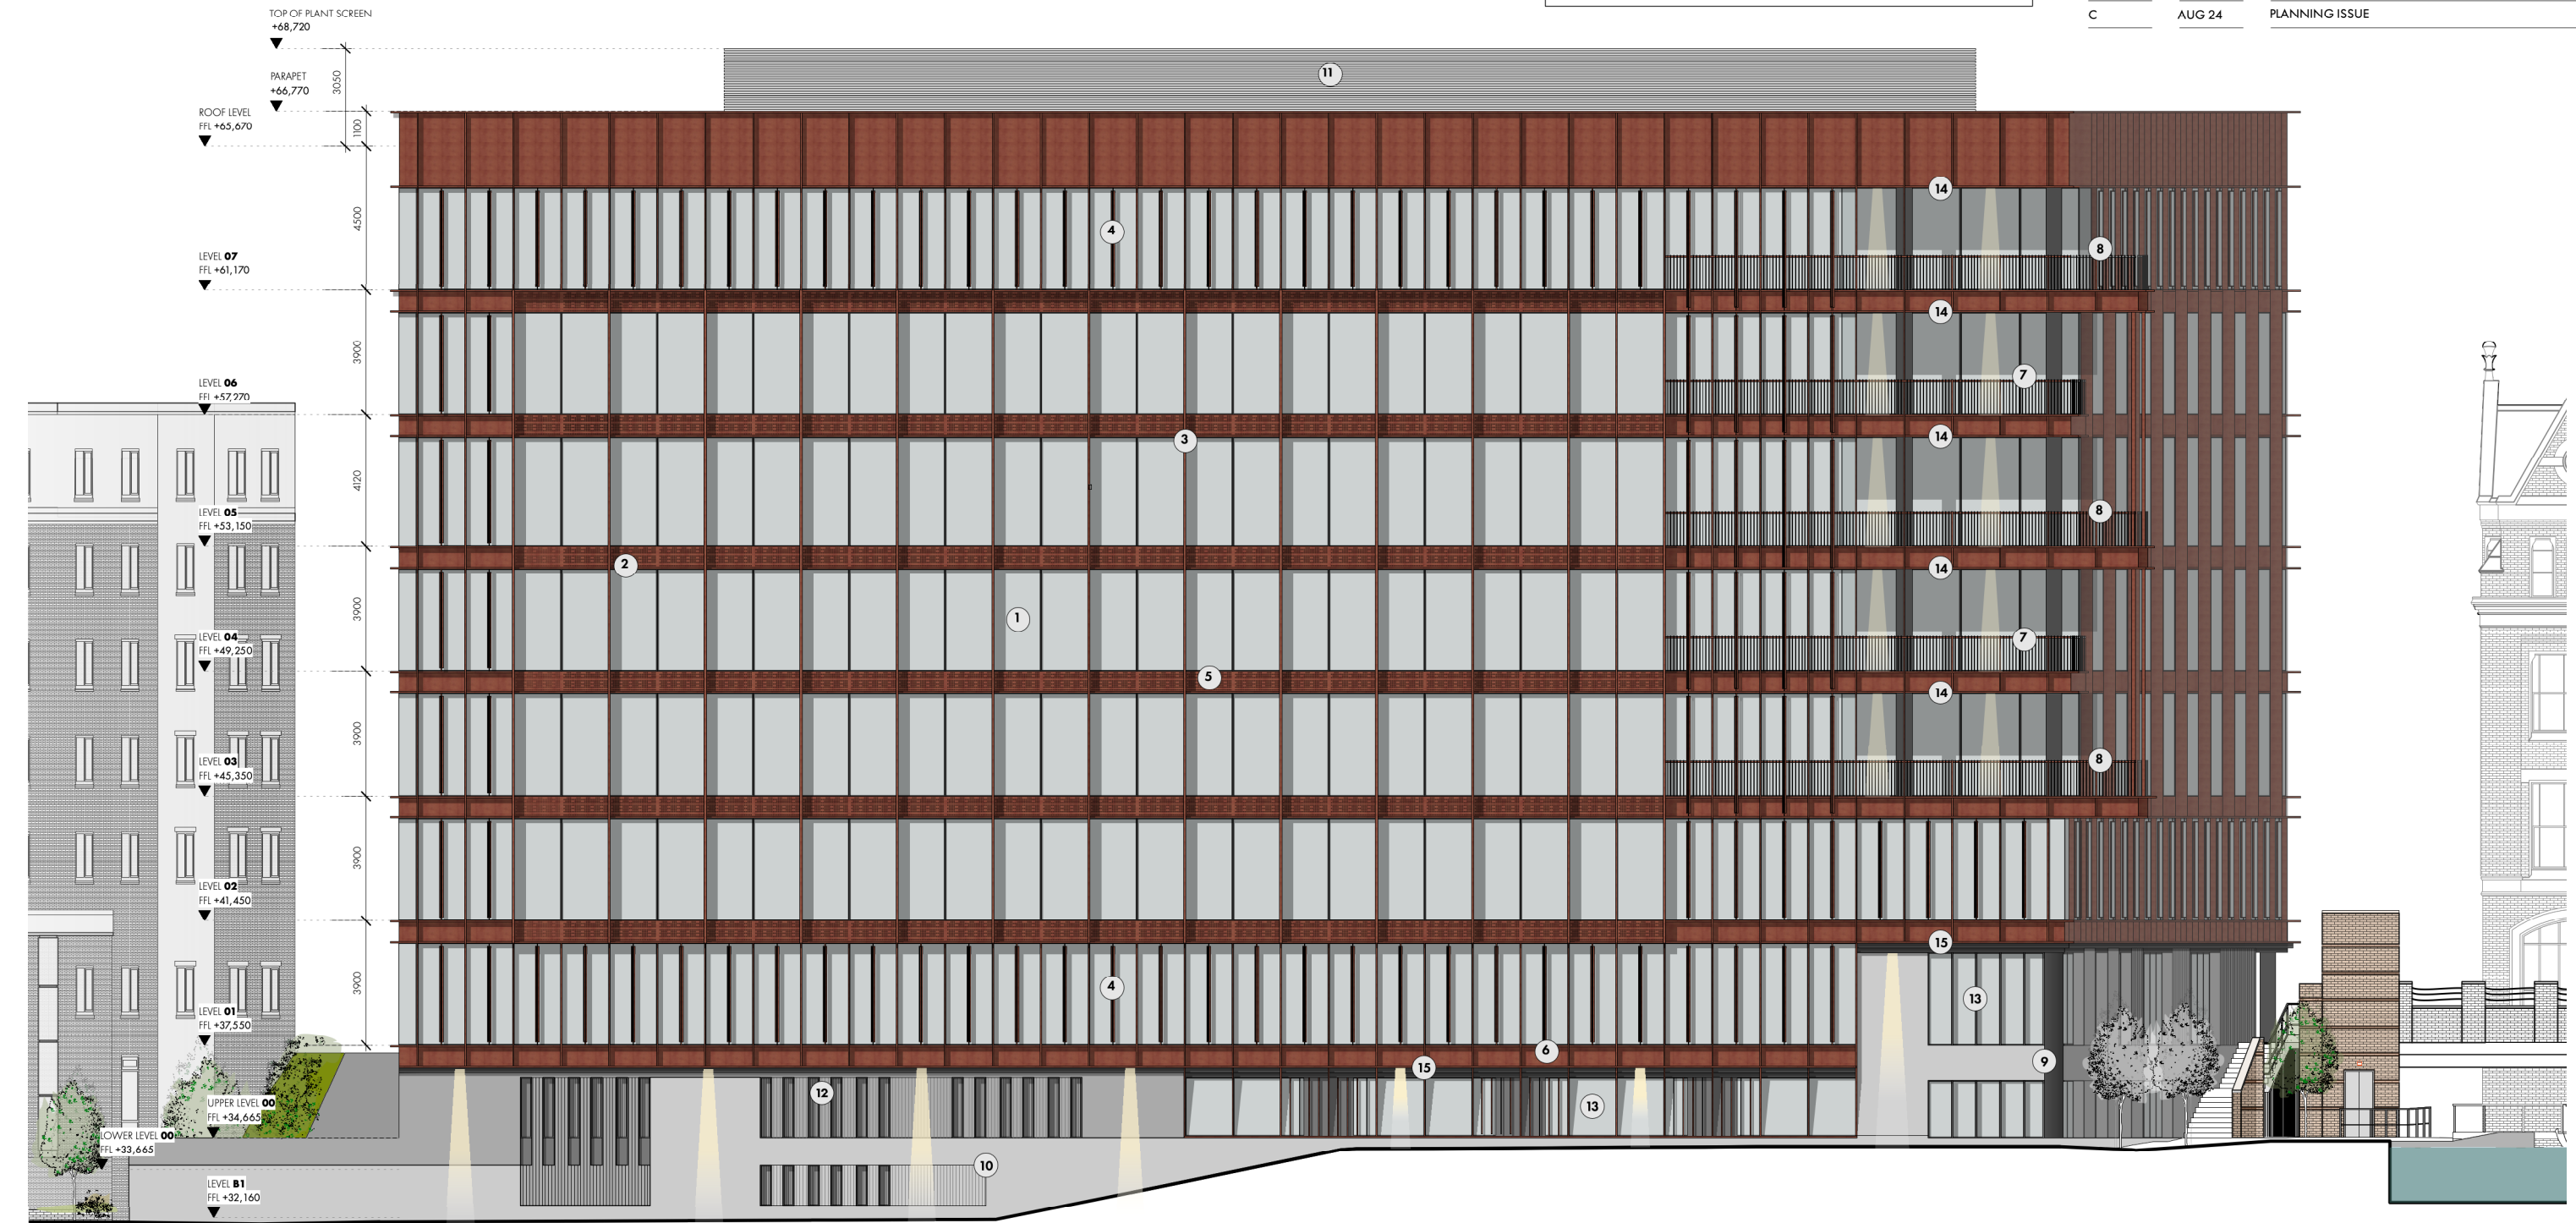

ELEVATION KEY

- 1 ALUMINIUM FRAMED GLAZING

2 ALUMINIUM STRING COURSE

3 ALUMINIUM FIN

4 ALUMINIUM VERTICAL

5 ALUMINIUM SPANDRELL PANEL WITH CIRCULAR CUT OUT MOTIF
- 6 ALUMINIUM SPANDRELL PANEL

7 NON PROJECTING TERRACE

8 PROJECTING TERRACE

9 COLUMN CLADDING

10 TEXTURED STONE CLADDING AS PART OF "TRADITIONAL" MASONRY CAVITY WALL CONSTRUCTION


- 11 LOUVRED SCREEN TO ROOF MOUNTED PLANT

12 VENTILATION LOUVRE

13 ALUMINIUM FRAMED CURTAIN WALLING

14 SOFFIT MOUNTED EXTERNAL LIGHTING

15 EXTERNAL DOWNLIGHT

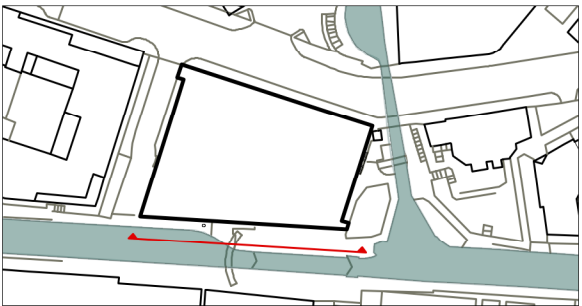

OMIArchitects

31 Blackfriars Road, Salford, Manchester, M3 7AQ
+44(0) 161 832 3242 / info@omiarchitects.com / www.omiarchitects.com

PROJECT	70 GREAT BRIDGEWATER STREET				
DRAWING	PROPOSED ELEVATION - ROCHDALE CANAL				
DATE	SEP' 20	DRAWN BY	KT	SCALE	1:200 @A3
JOB NO.	1420	DWG.NO.	L 1601		