



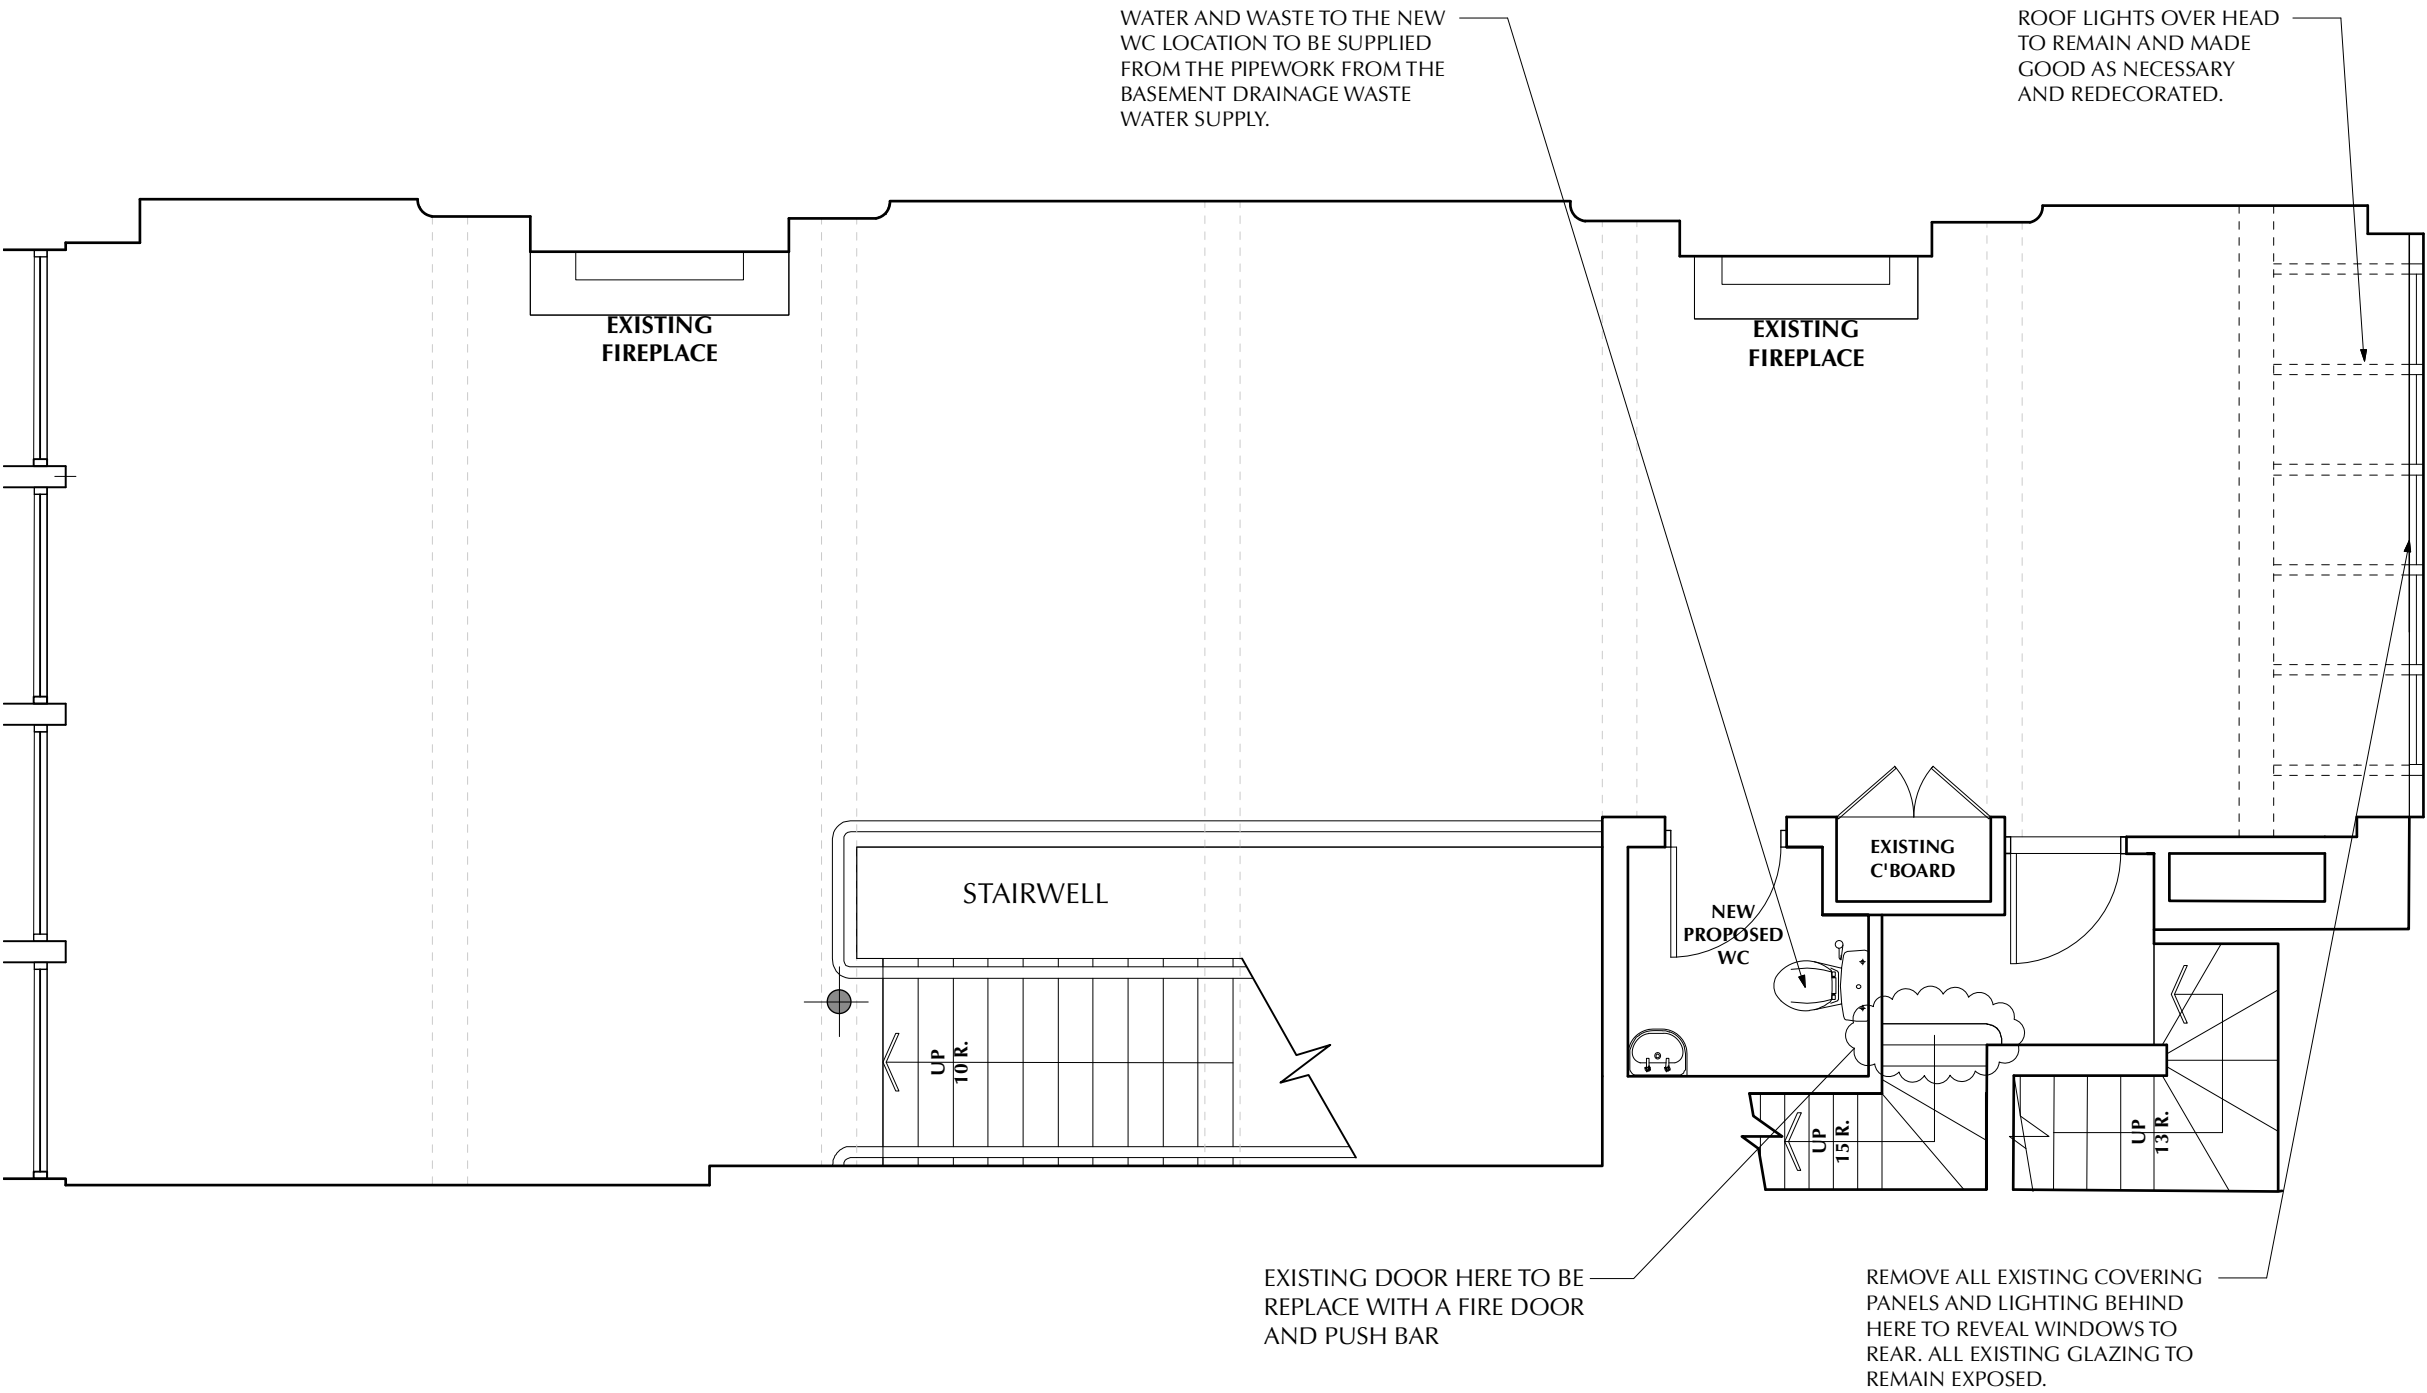

9 Proposed First Floor Construction Plan
Scale: 1:55

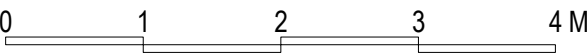

BRAND NAME JO MALONE LONDON	
PROJECT NAME JML_FSS - MANCHESTER	
DRAWING TITLE PROPOSED FIRST FLOOR CONSTRUCTION PLAN	
DRAWING NUMBER ID1068595705	9
DATE 19/12/23	REVISION NO. G
DRAWN BY ADE SHOKUNBI	SCALE 1:55@A3
REVISION NOTES REVISION NO. G DATE: 18/07/24 REQUESTED BY: XXXXX DESCRIPTION: (1) REVISION NO. X DATE: XX/XX/XX REQUESTED BY: XXXXX DESCRIPTION: REVISION NO. X DATE: XX/XX/XX REQUESTED BY: DESCRIPTION:	