


DO NOT SCALE FROM THIS DRAWING. USE GIVEN DIMENSIONS ONLY.
ALL DIMENSIONS ARE TO BE CHECKED ON SITE BY THE CONTRACTOR.
ANY DIMENSIONAL DISCREPANCIES TO BE REPORTED BACK TO HEALEY CONSULTING PRIOR TO PROCEEDING WITH CONSTRUCTION

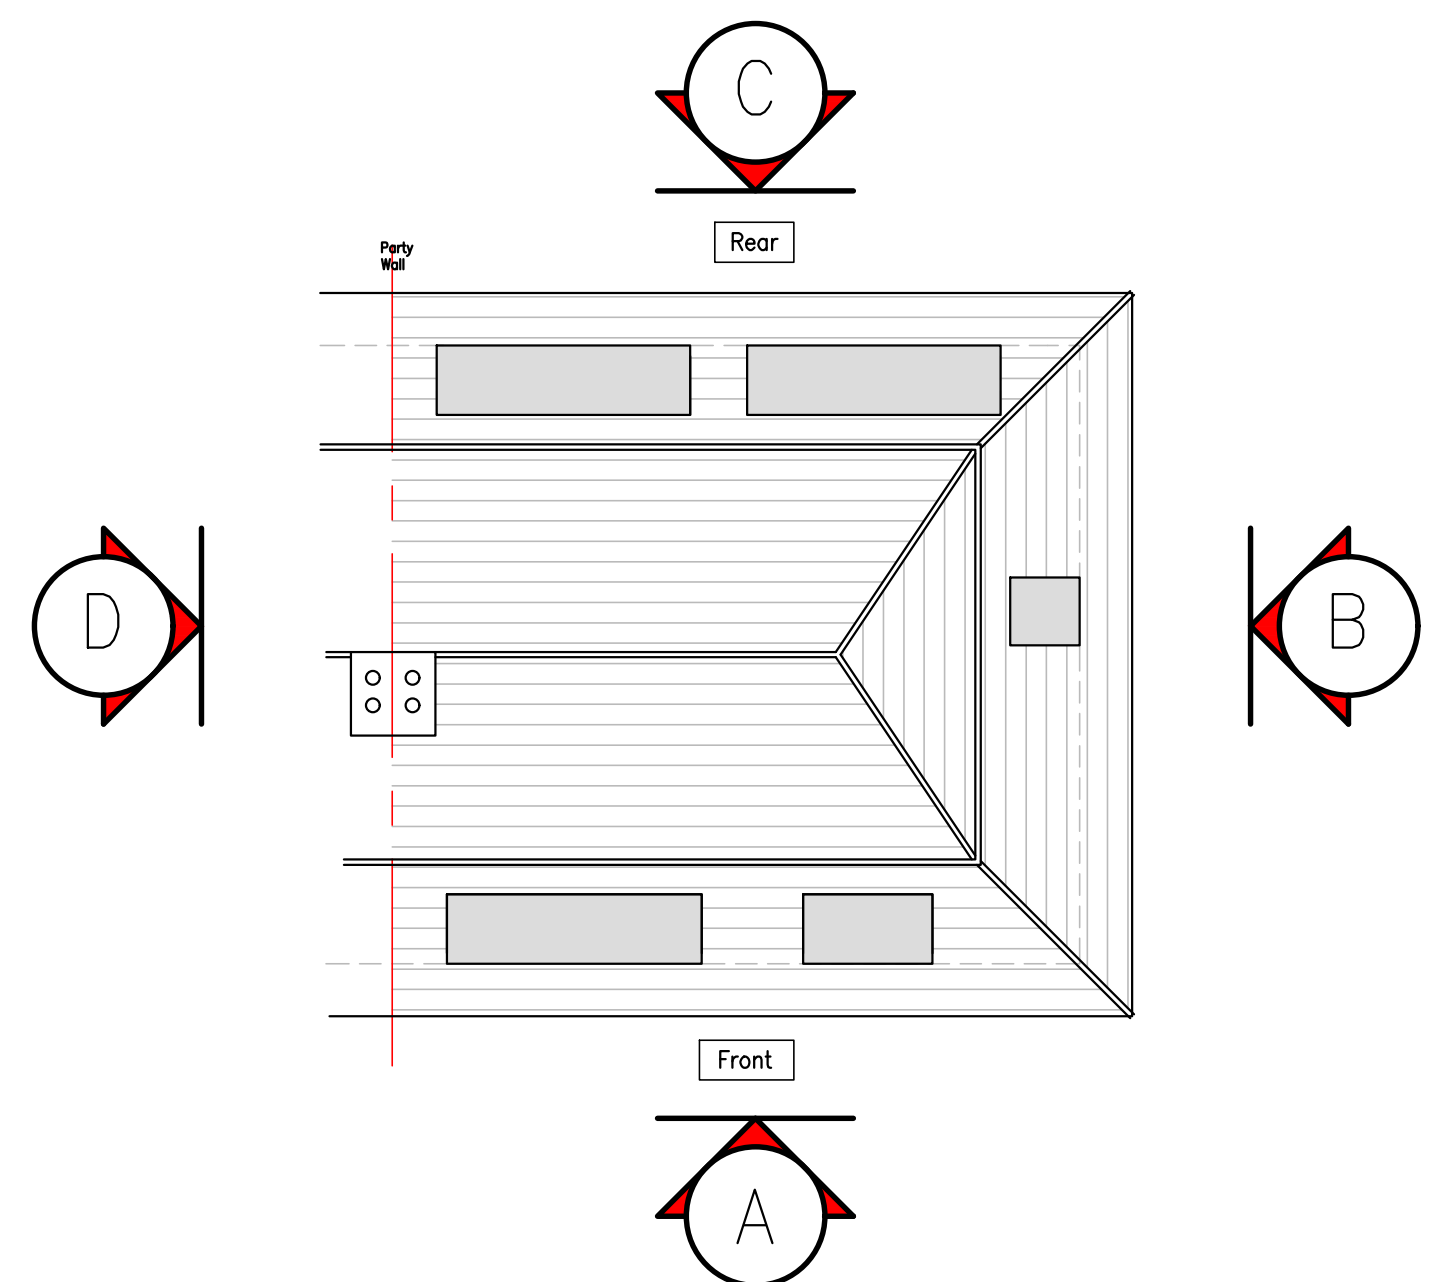


LOCATION PLAN – ELEVATIONS

Scale 1:100 @ A2


GENERAL NOTES

1. All dimensions are in millimeters unless noted otherwise.
2. All levels are in metres unless noted otherwise.
3. This drawing is to be read in conjunction with all other HC drawings and specifications where issued for the project.

PLANNING APPLICATION

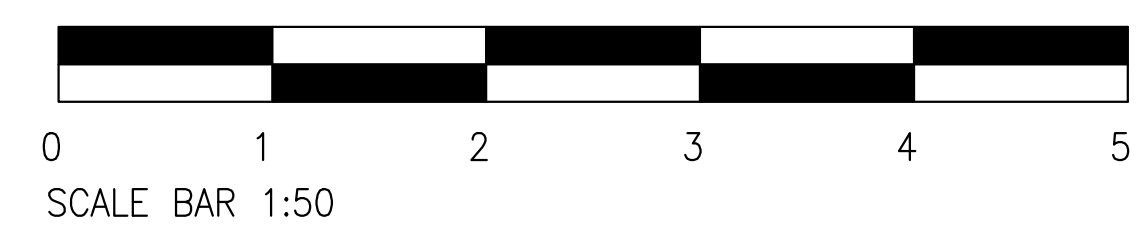


REV	DATE	BY	DETAILS OF REVISION
ARCHITECT / CLIENT			
MR ROY BUCK			
PROJECT			
116 IVYGREEN ROAD			
CHORLTON-CUM-HARDY			
M21 9FX			
TITLE			DRAWN BY
PROPOSED SIDE & REAR EXTENSION			CR
EXISTING ELEVATIONS			DATE
			08.05.24
			SCALE
			SHOWN@A2
DRAWING NO.			REVISION
HC-24215-(20)-02			-
HEALEY CONSULTING			
Brunel House			
63 Dale Street			
Milton			
Rochdale			
OL16 3NJ			
Tel: 01706 343961			
Fax: 01706 343981			
email: office@healeyconsulting.co.uk			
copyright: Healey Consulting			

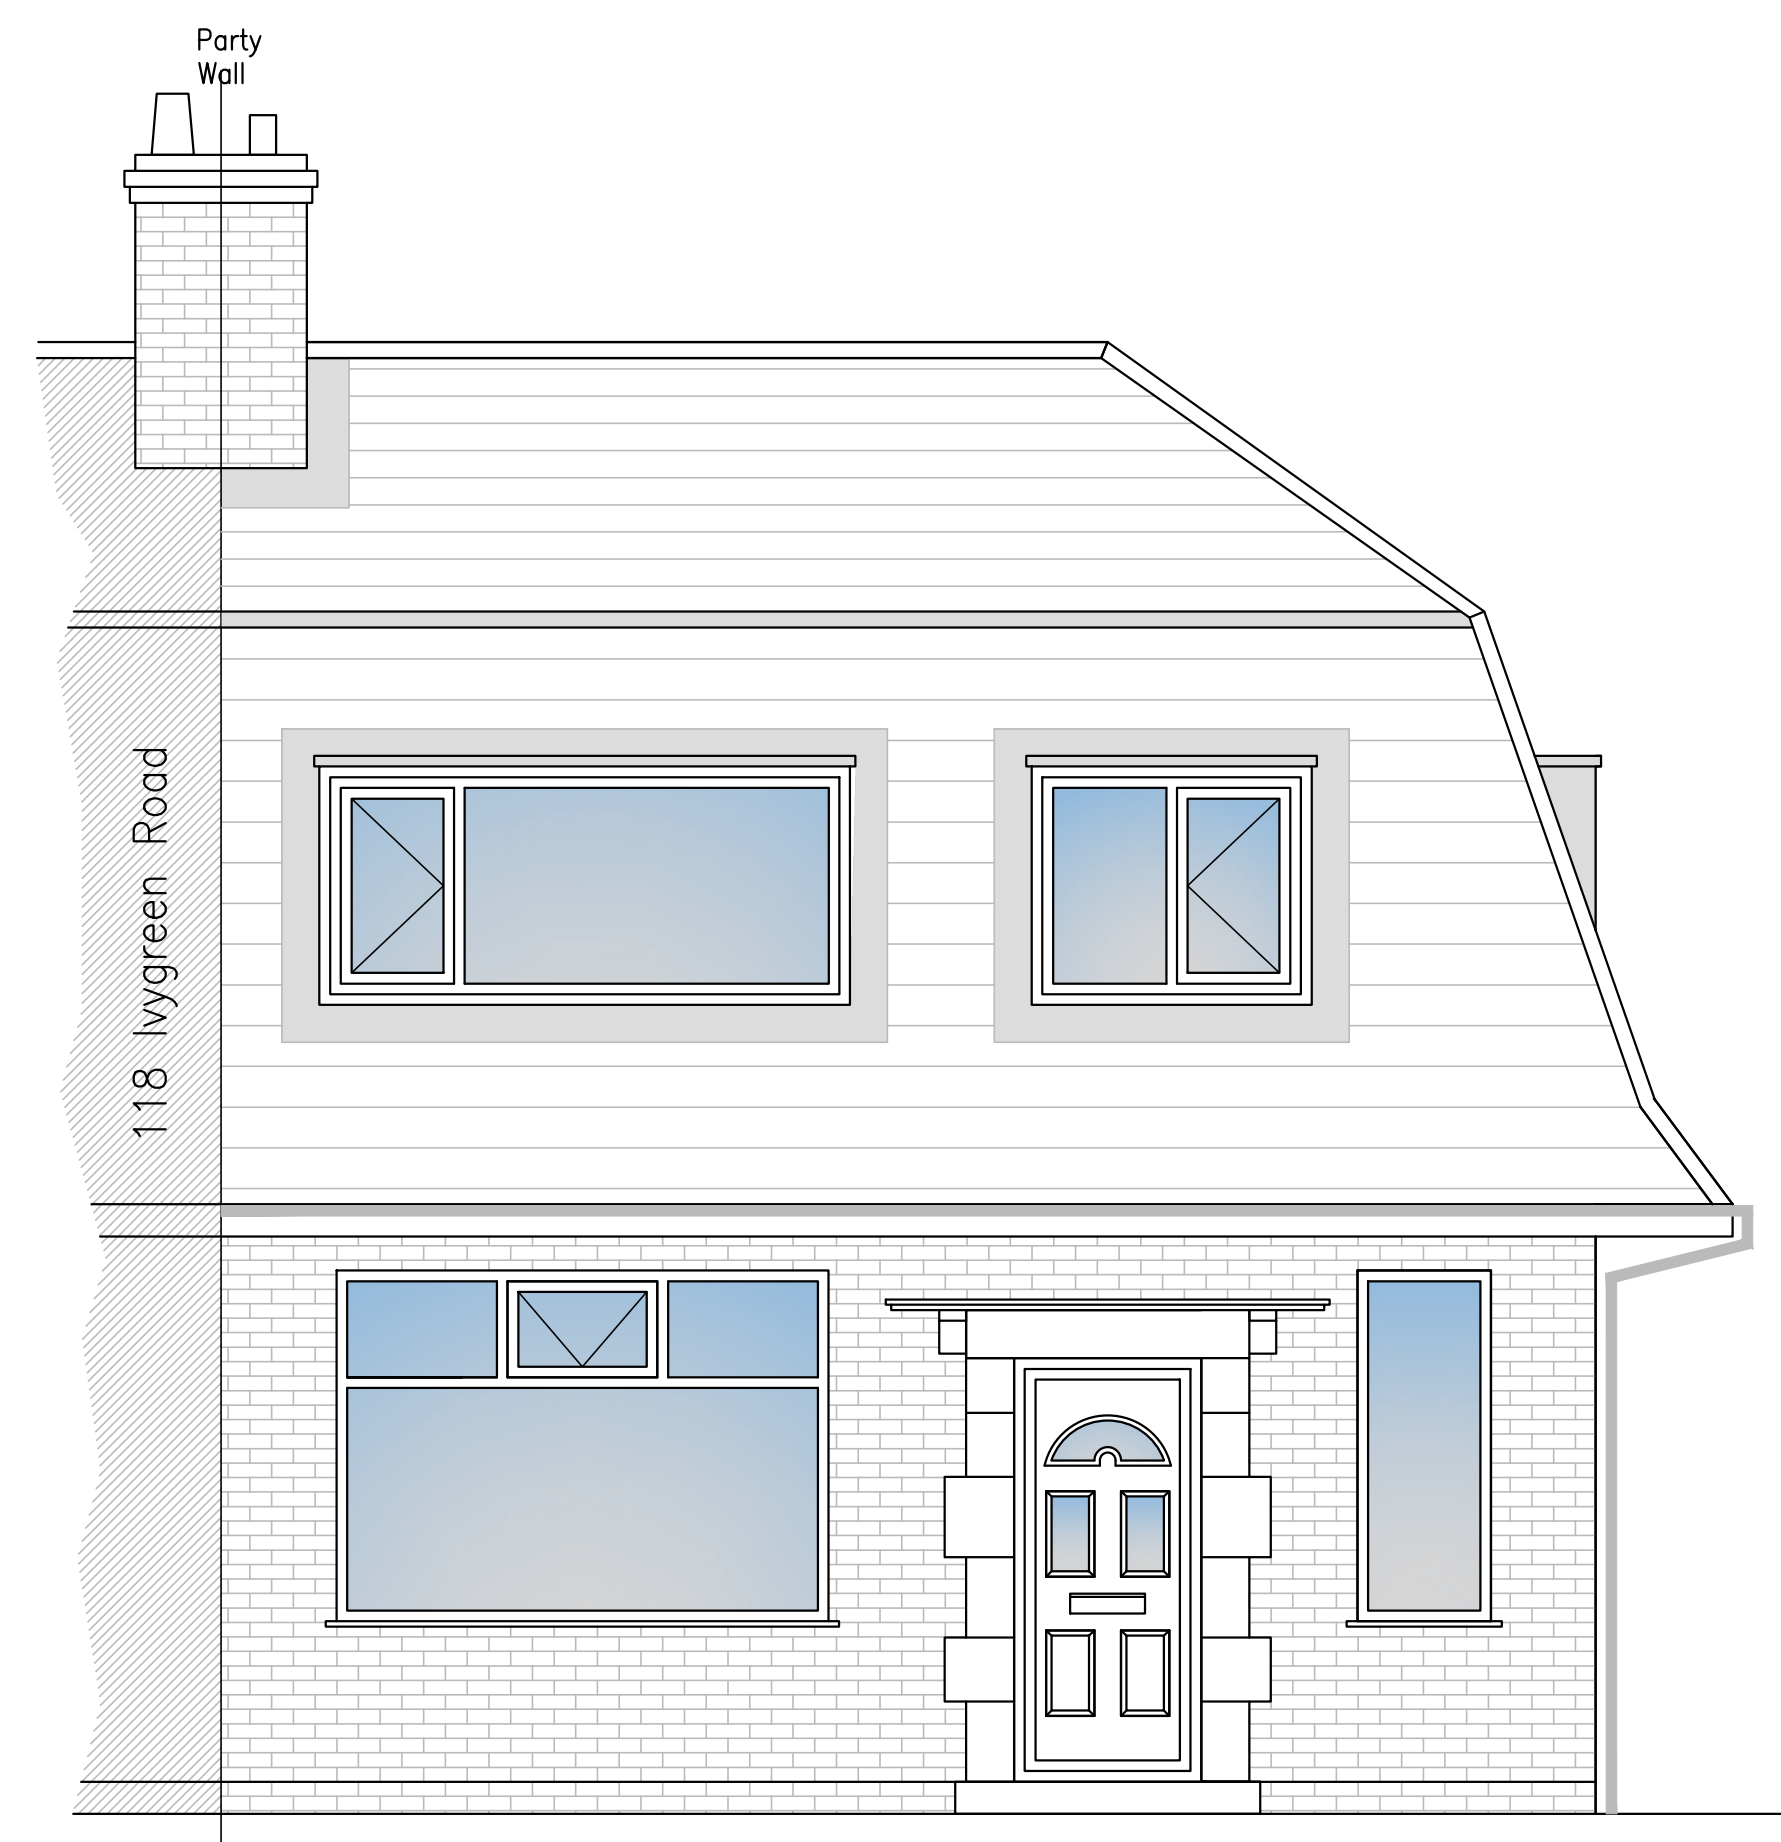


ELEVATION A – EXISTING FRONT

Scale 1:50 @ A1

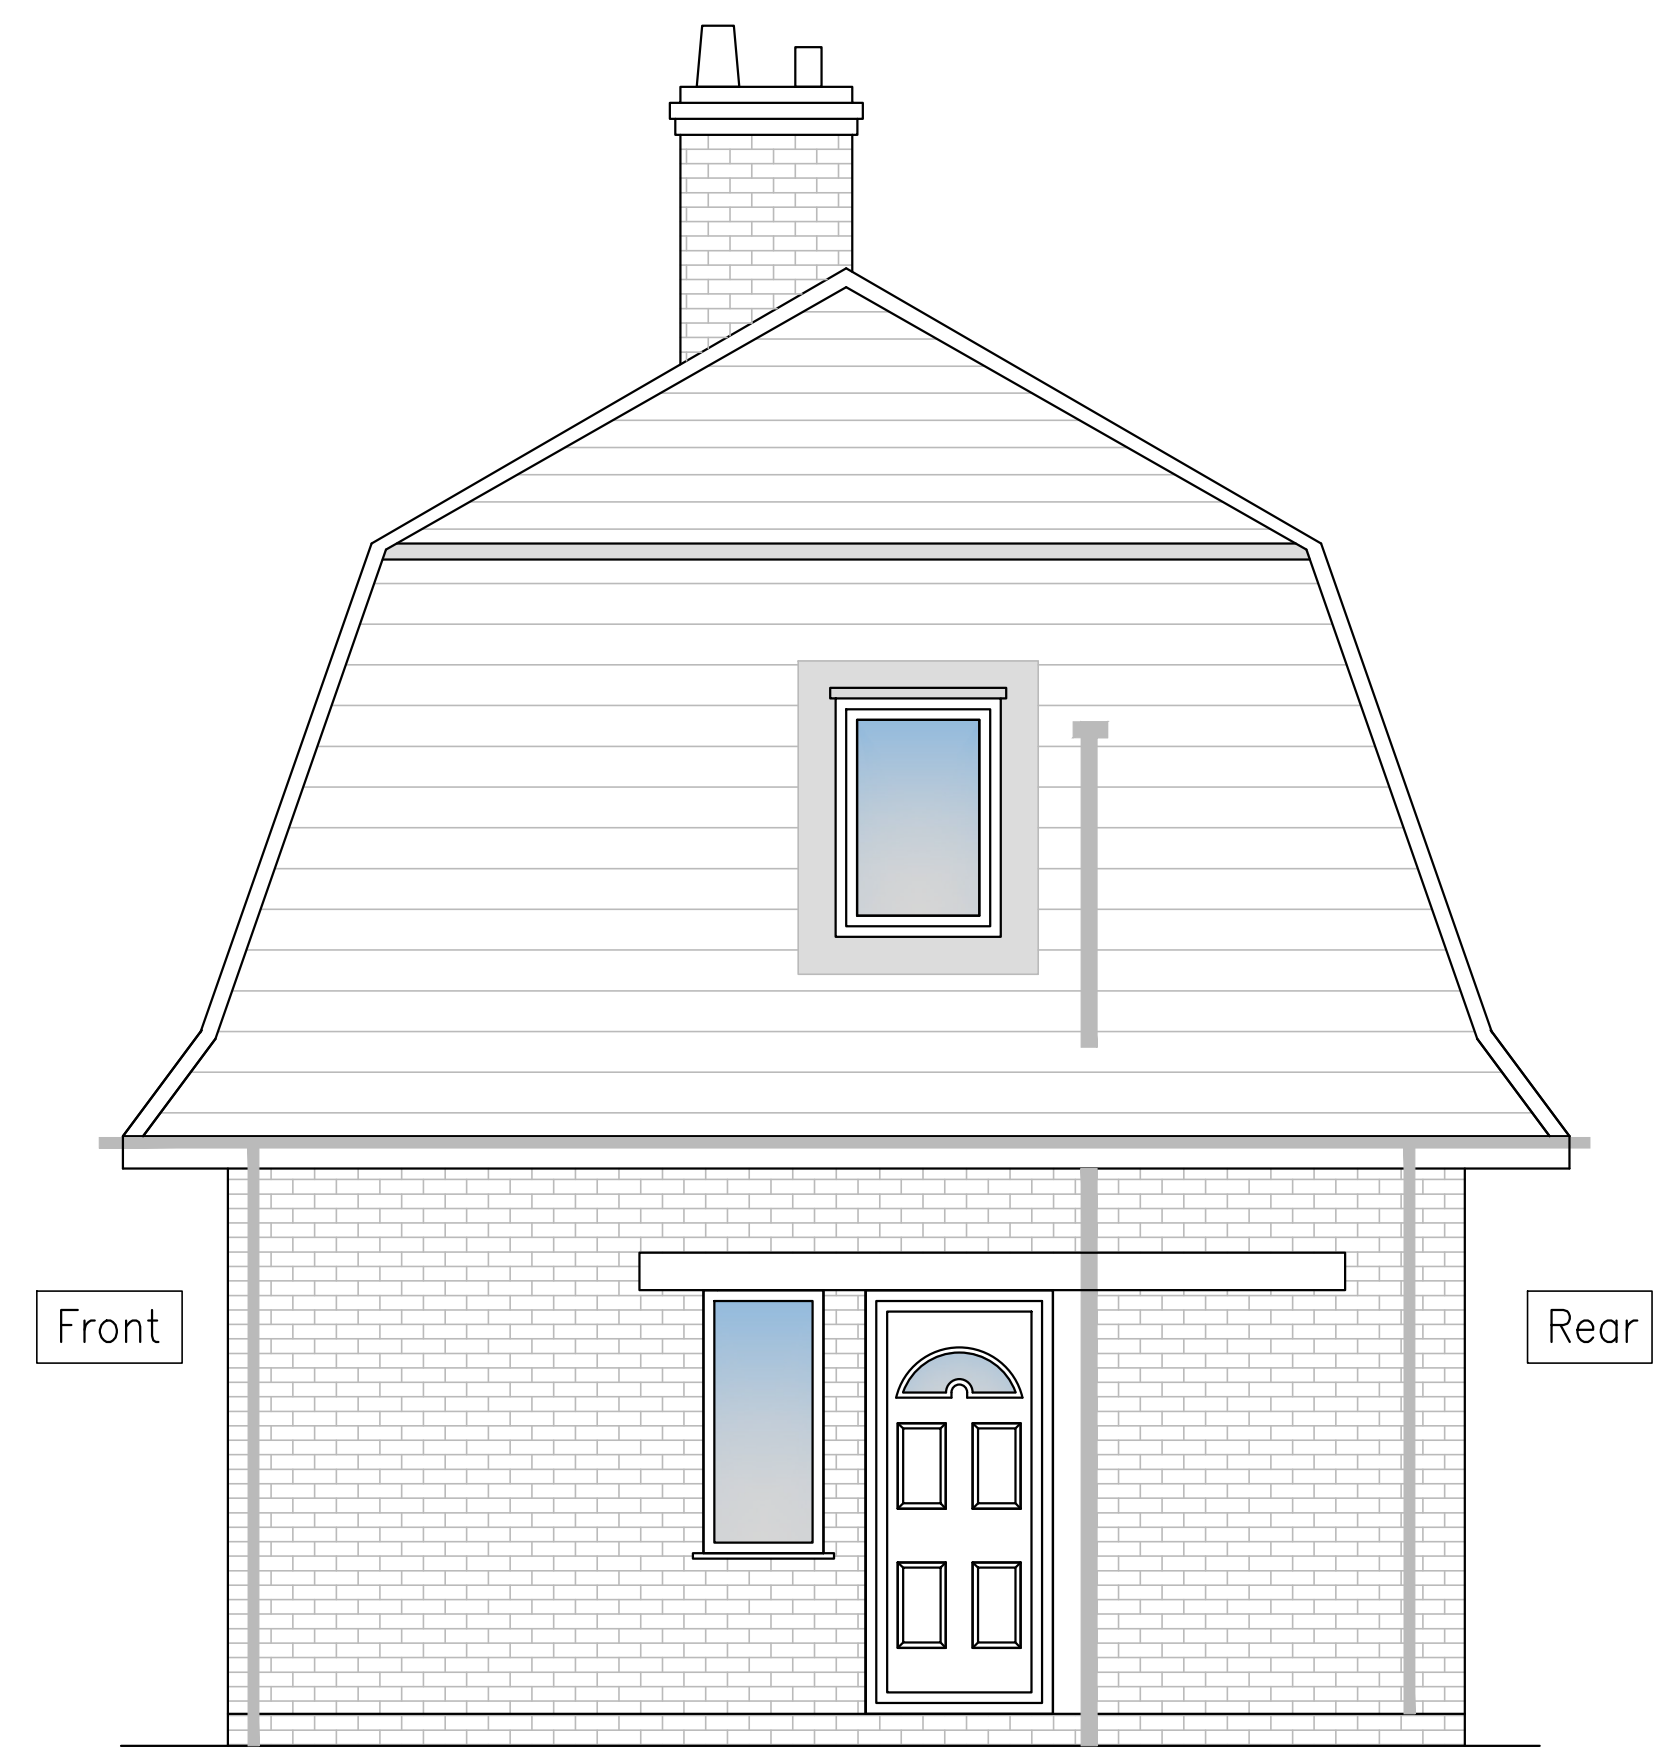


ELEVATION B – EXISTING SIDE

Scale 1:50 @ A1

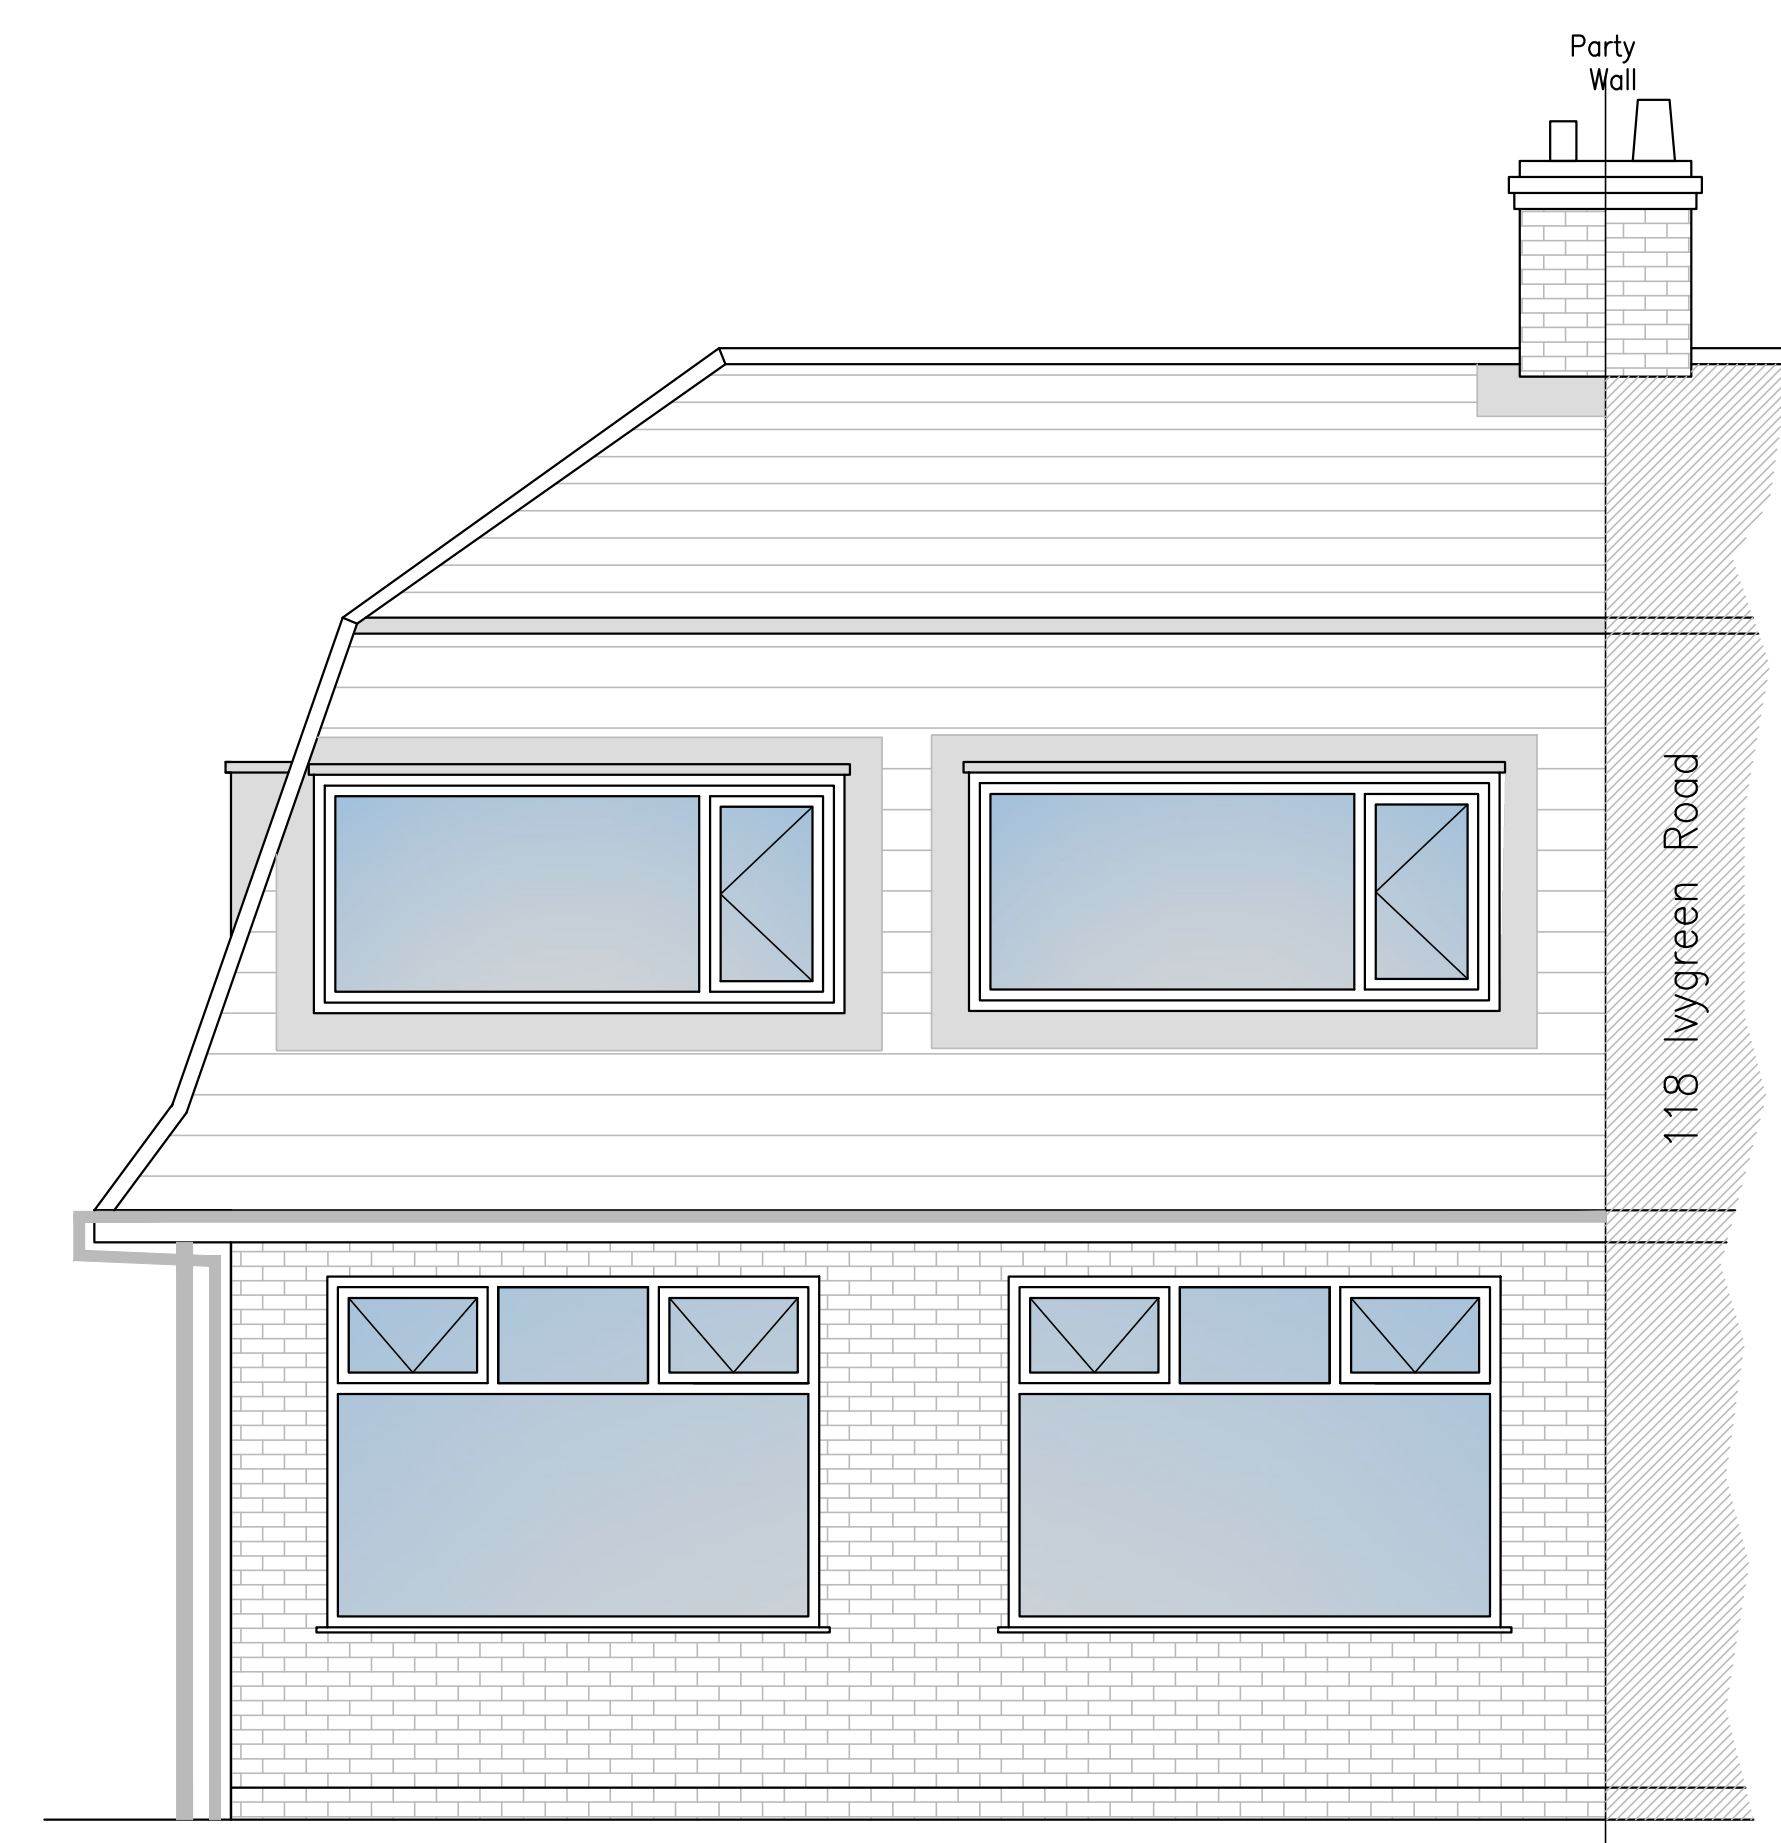

ELEVATION C – EXISTING REAR

Scale 1:50 @ A2

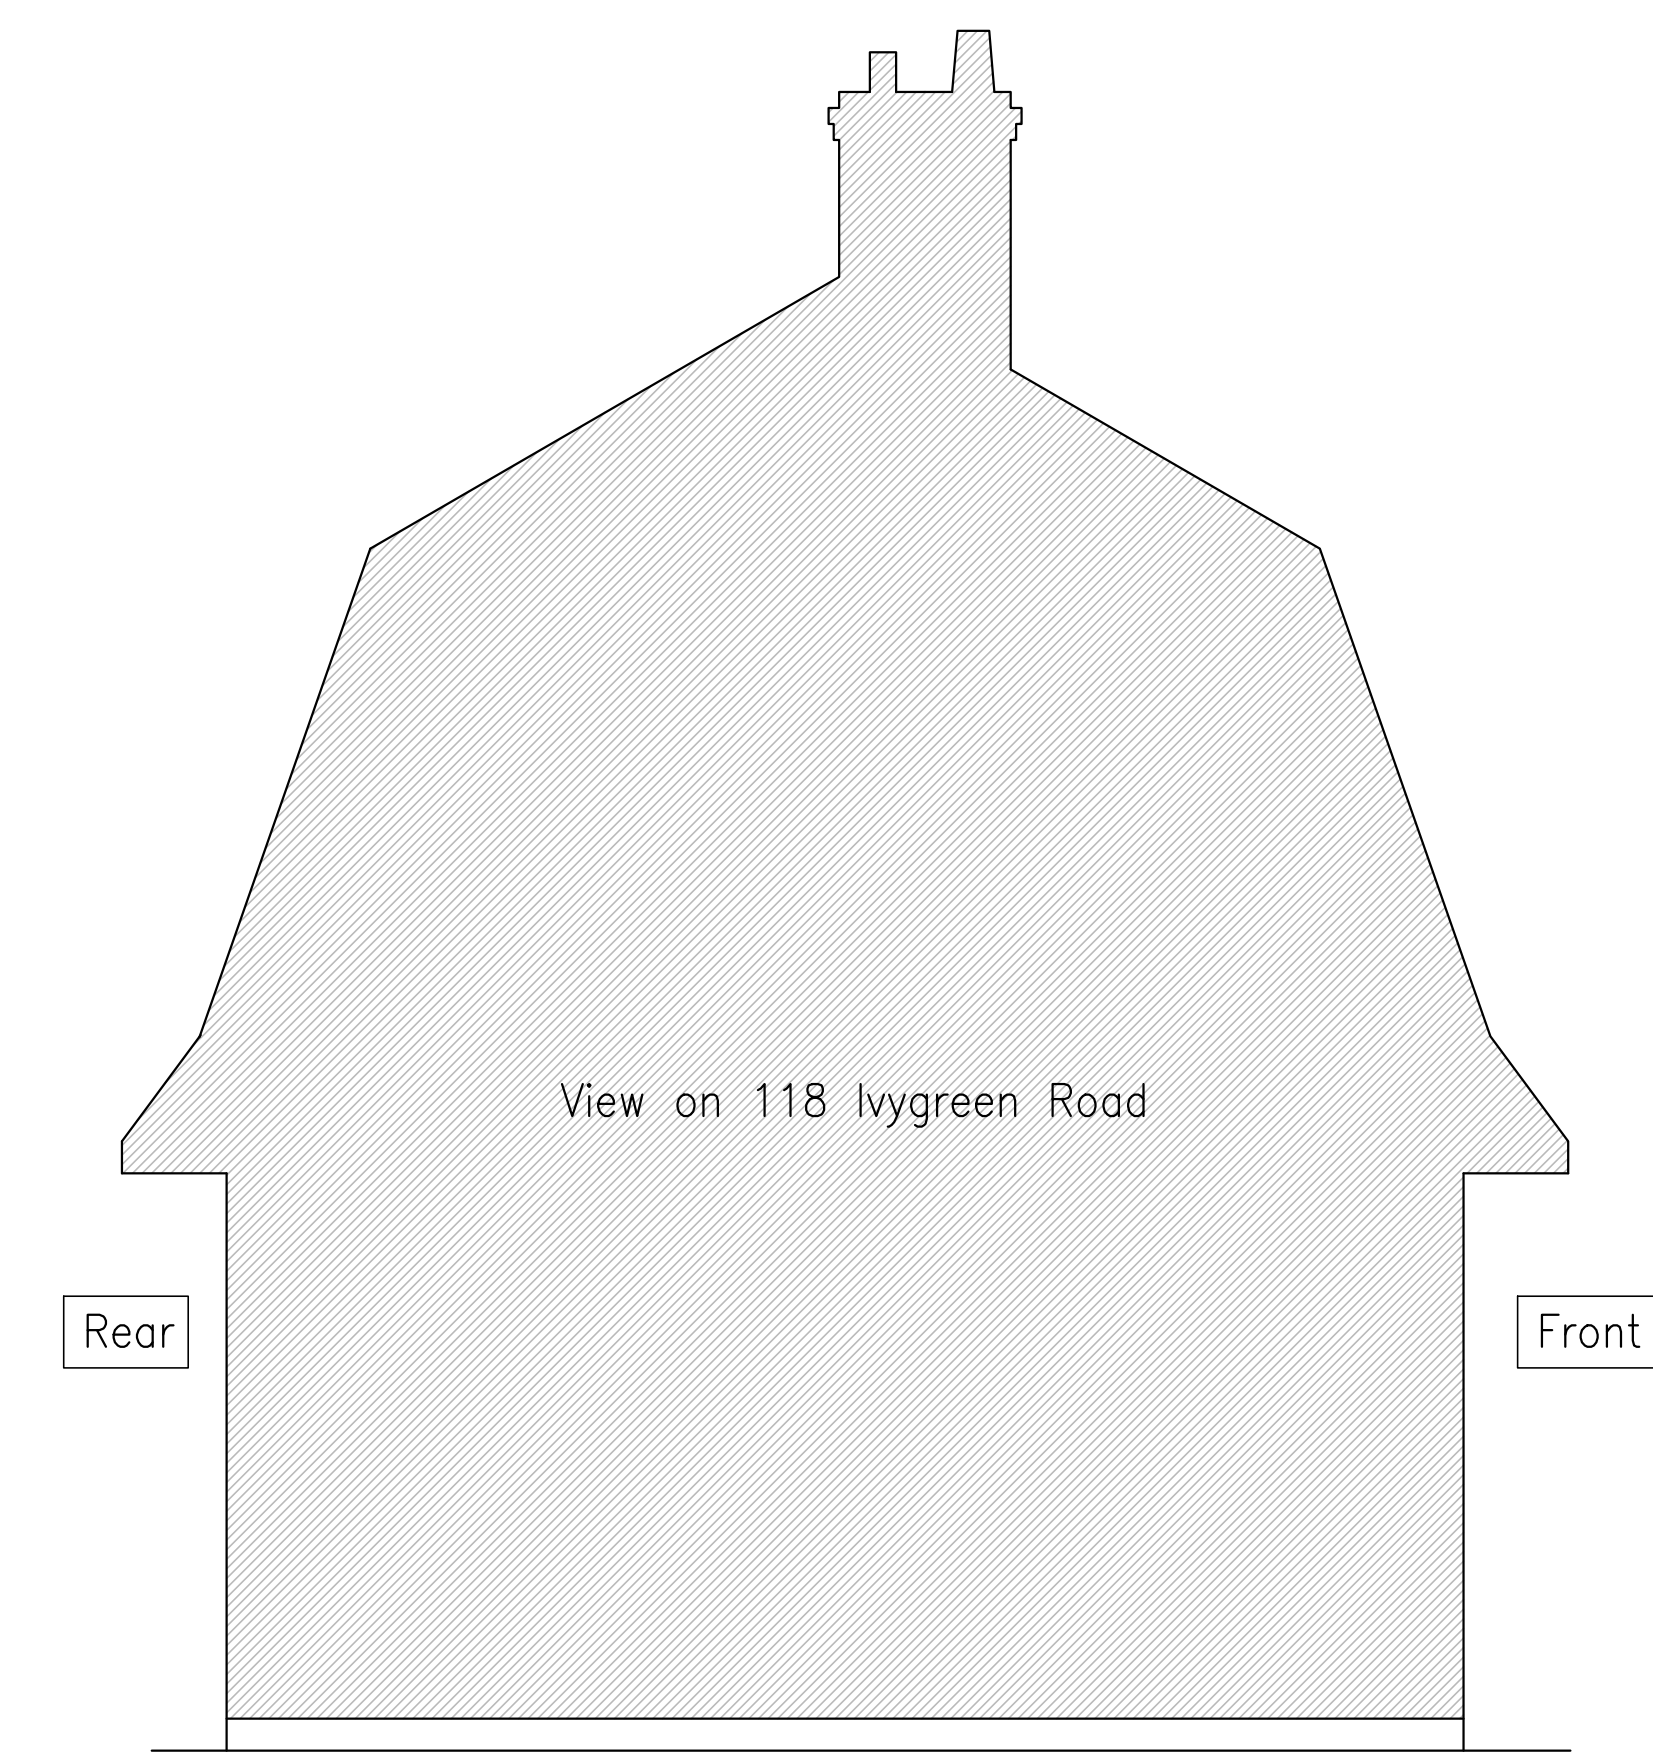

ELEVATION D – EXISTING SIDE

Scale 1:50 @ A2