


2.4m high 358 Security Fence

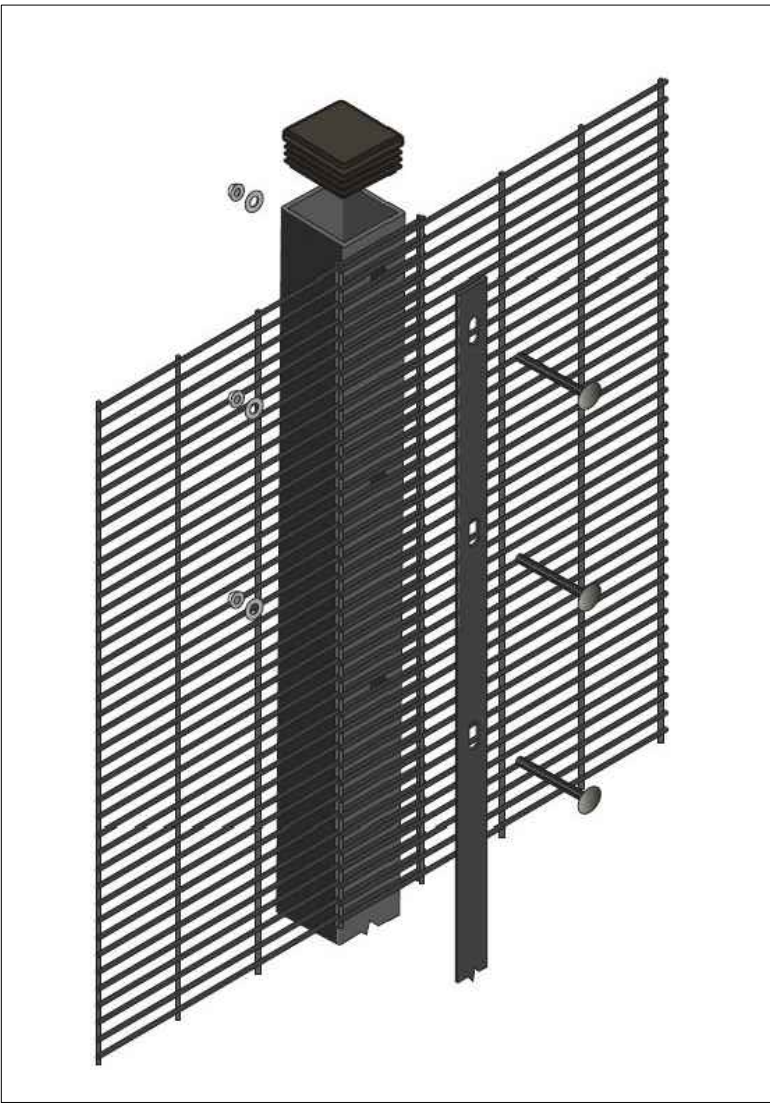

2.4m high 358 Security Fence

2.4m high 358 Prison Mesh Security fencing with heavy-gauge steel wire, 76.2mm x 12.7mm mesh aperture, as supplied by Nationwide Fencing Services Ltd, or approved equivalent.

Mesh panels to be fixed to posts with clamp bars as standard.



Posts to have plastic post cap and be installed at 2440mm centres.

Finish: All steelwork to be hot dipped galvanised and polyester powder coated in Green (RAL 6005). Panels to be galvanised after welding to ensure maximum weld strength and corrosion resistance.

All fixings and bolts to be stainless steel.

Foundations to Engineer's details.

2.4m high Acoustic Fence

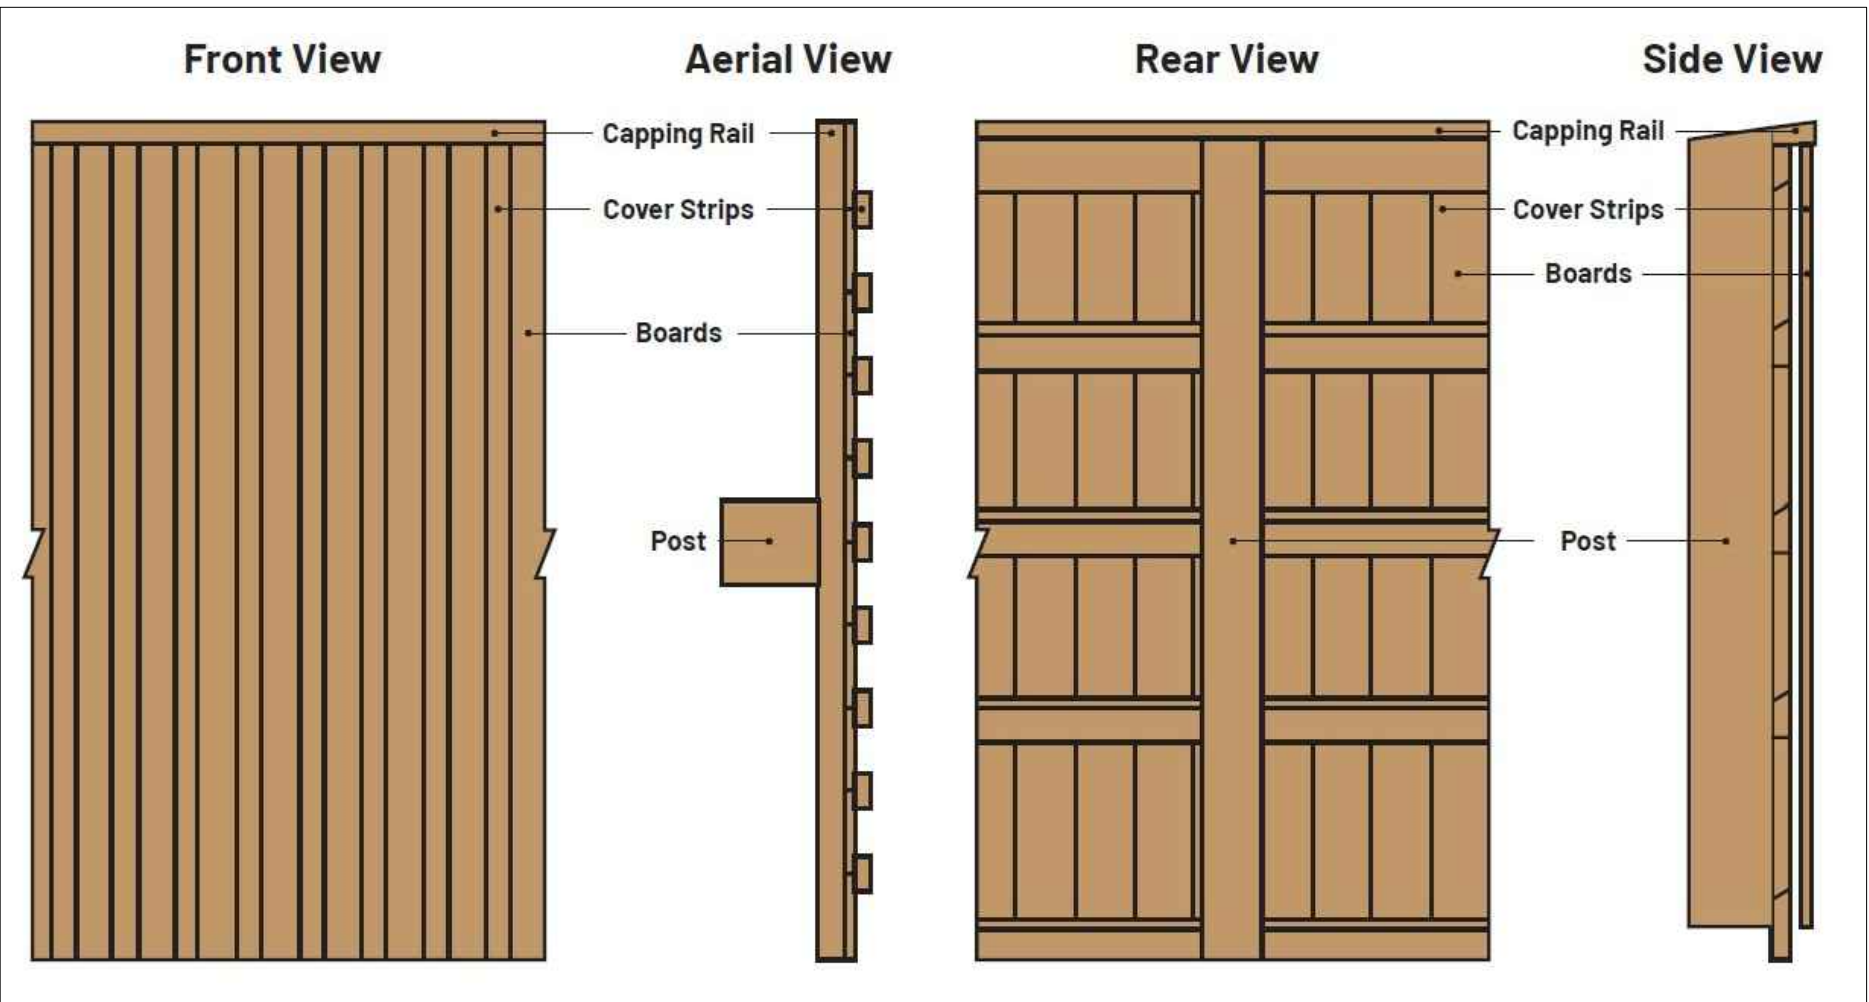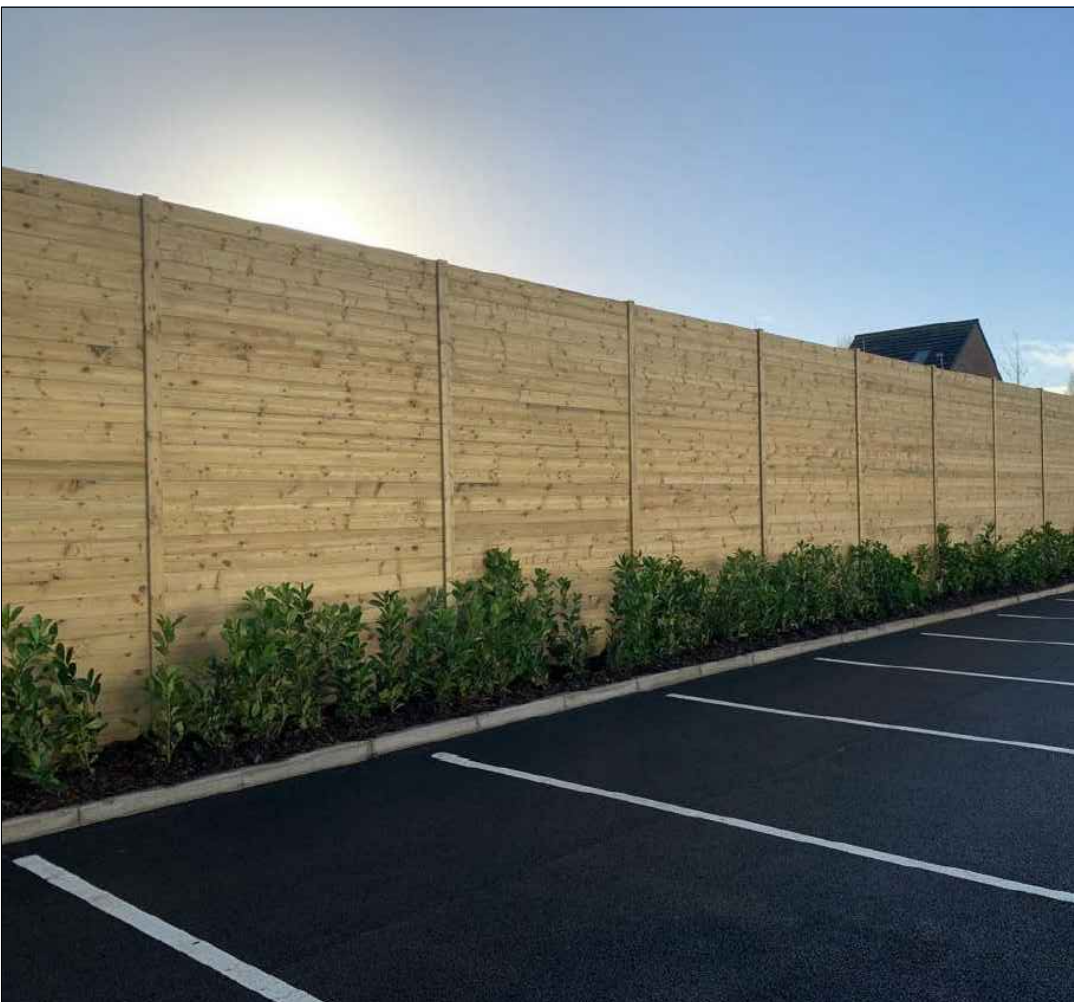

2.4m high Acoustic Fence


2.4m high Reflective Acoustic timber acoustic fencing, as supplied by Nationwide Fencing Services Ltd, or approved equivalent.

Fencing system to comprise overlapping vertical treated timber close-board pales, secured to timber rails and fixed to galvanised steel posts.

Horizontal timber tongue and groove board option available.


1.2m high Bow top railings

Metal railings to be polyester powder coated Fir Green RAL 6009. G12 & G13: 1m wide gate detail to match railings.

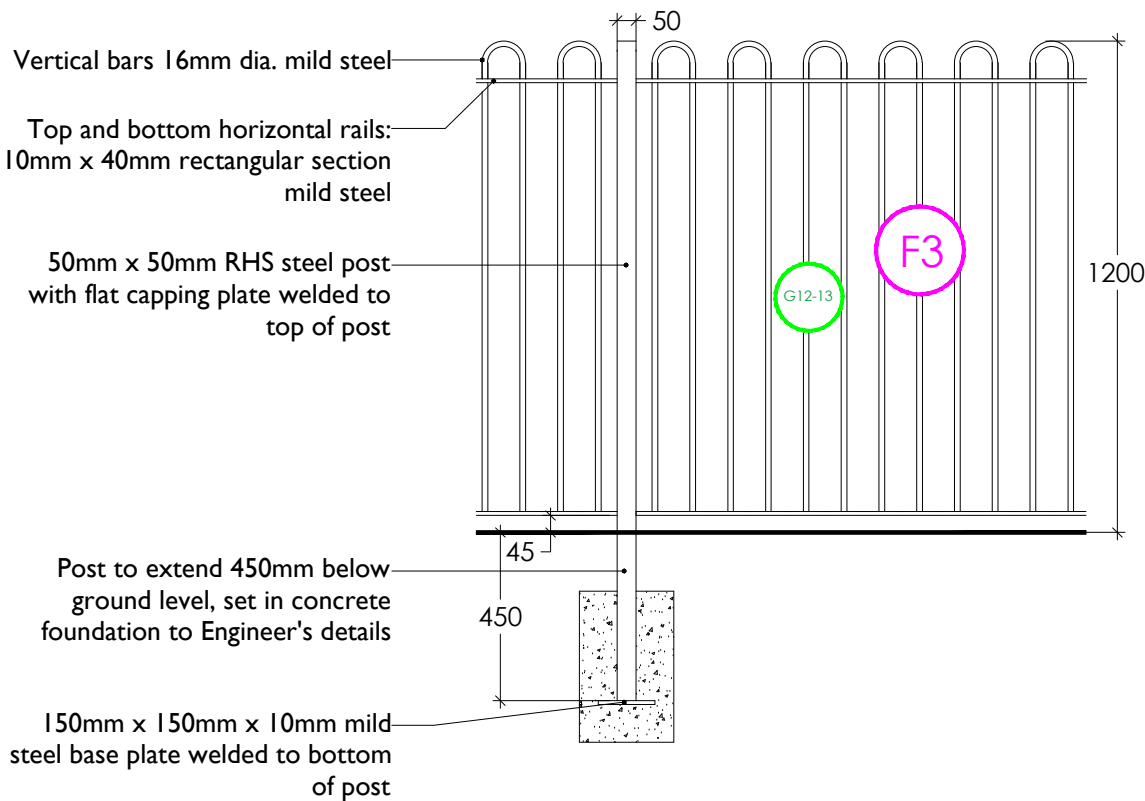

1.2m high Post & Rail Fence

- Rails: 100 x 38mm sawn section, fixed to post with 100mm galvanised rails
- Posts: 125mm x 75mm section, weathered one way, set in concrete foundation to Engineer's details.
- L9/120/15 Galvanised mesh

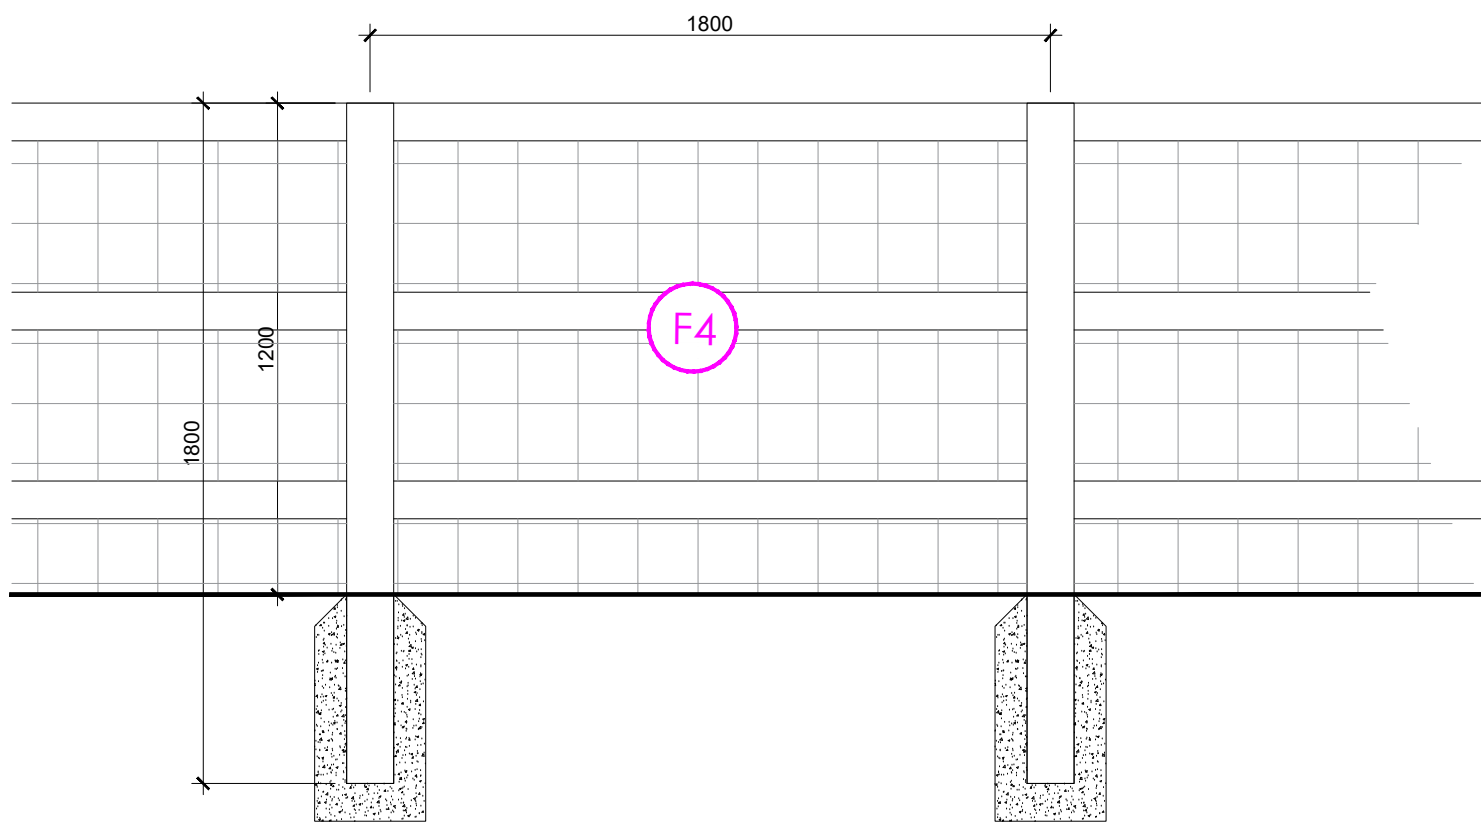

NOTES:

- THIS DRAWING IS NOT VALID FOR CONSTRUCTION OR OTHER PURPOSES UNLESS APPROVED AND CERTIFIED.
- DO NOT SCALE DRAWING. USE THE WRITTEN DIMENSIONS ONLY.
- ALL DIMENSIONS ARE IN MILLIMETERS UNLESS NOTED OTHERWISE.
- ALL DIMENSIONS SHALL BE VERIFIED ON SITE BEFORE PROCEEDING WITH WORK. REPORT ALL OMISSIONS & ANY DISCREPANCIES TO THE LANDSCAPE ARCHITECTS IN WRITING.
- THIS DRAWING MUST BE READ IN CONJUNCTION WITH ALL RELEVANT CONTRACTS, SPECIFICATIONS, REPORTS, AND DRAWINGS.
- THIS DRAWING AND DESIGN IS COPYRIGHTED AND NO PORTION MAY BE REPRODUCED WITHOUT THE PRIOR PERMISSION OF THE LANDSCAPE ARCHITECTS.
- ALL WORK TO BE CARRIED OUT IN ACCORDANCE WITH BUILDING REGULATIONS AND THE REQUIREMENTS OF THE LOCAL AUTHORITY AND STATUTORY UTILITY PROVIDERS.

© COPYRIGHT OF THIS DRAWING IS VESTED IN EAMONN BYRNE LANDSCAPE ARCHITECTS LTD.

P01		06.06.2024
REVISION:	DESCRIPTION:	DATE:

CONSULTANT: LANDSCAPE ARCHITECT



eamonn byrne

landscape architects

5-6 King's Court, York, YO1 7LD, UK
T +44 (0)1904 623 144 E mail@eb-la.com

www.eb-la.com

CLIENT:

ISG

PROJECT:

VARLEY STREET SCHOOL

DRAWING TITLE:

TYPICAL FENCE DETAILS

STATUS:

PLANNING

SCALE @ A1:	DATE:	DRAWN:	CHECKED:	APPROVED:
1:20	25.04.2024	XW	EK	EB
PROJECT NO.:	DRAWING NO.:	REVISION:		
24004	VAR-EBL-XX-XX-DR-L-00018	P01		