Waste Types	Capacity Required (litres)	Number of bins required per household	Confirm what is to be provided
General refuse	140 / 240	1 x wheeled bin	**4 x 240L bins 240L per hsehld**
Pulpable Recycling	140 / 240	1 x wheeled bin	**4 x 240L bins 240L per hsehld**
Mixed Recycling	140 / 240	1 x wheeled bin	**4 x 240L bins 240L per hsehld**
Garden Waste	140 / 240	1 x wheeled bin	**2 x 240L bins 120L per hsehld**
Food Waste	23	1 x 23 litre caddy	**1 x 140L bins 35L per hsehld**

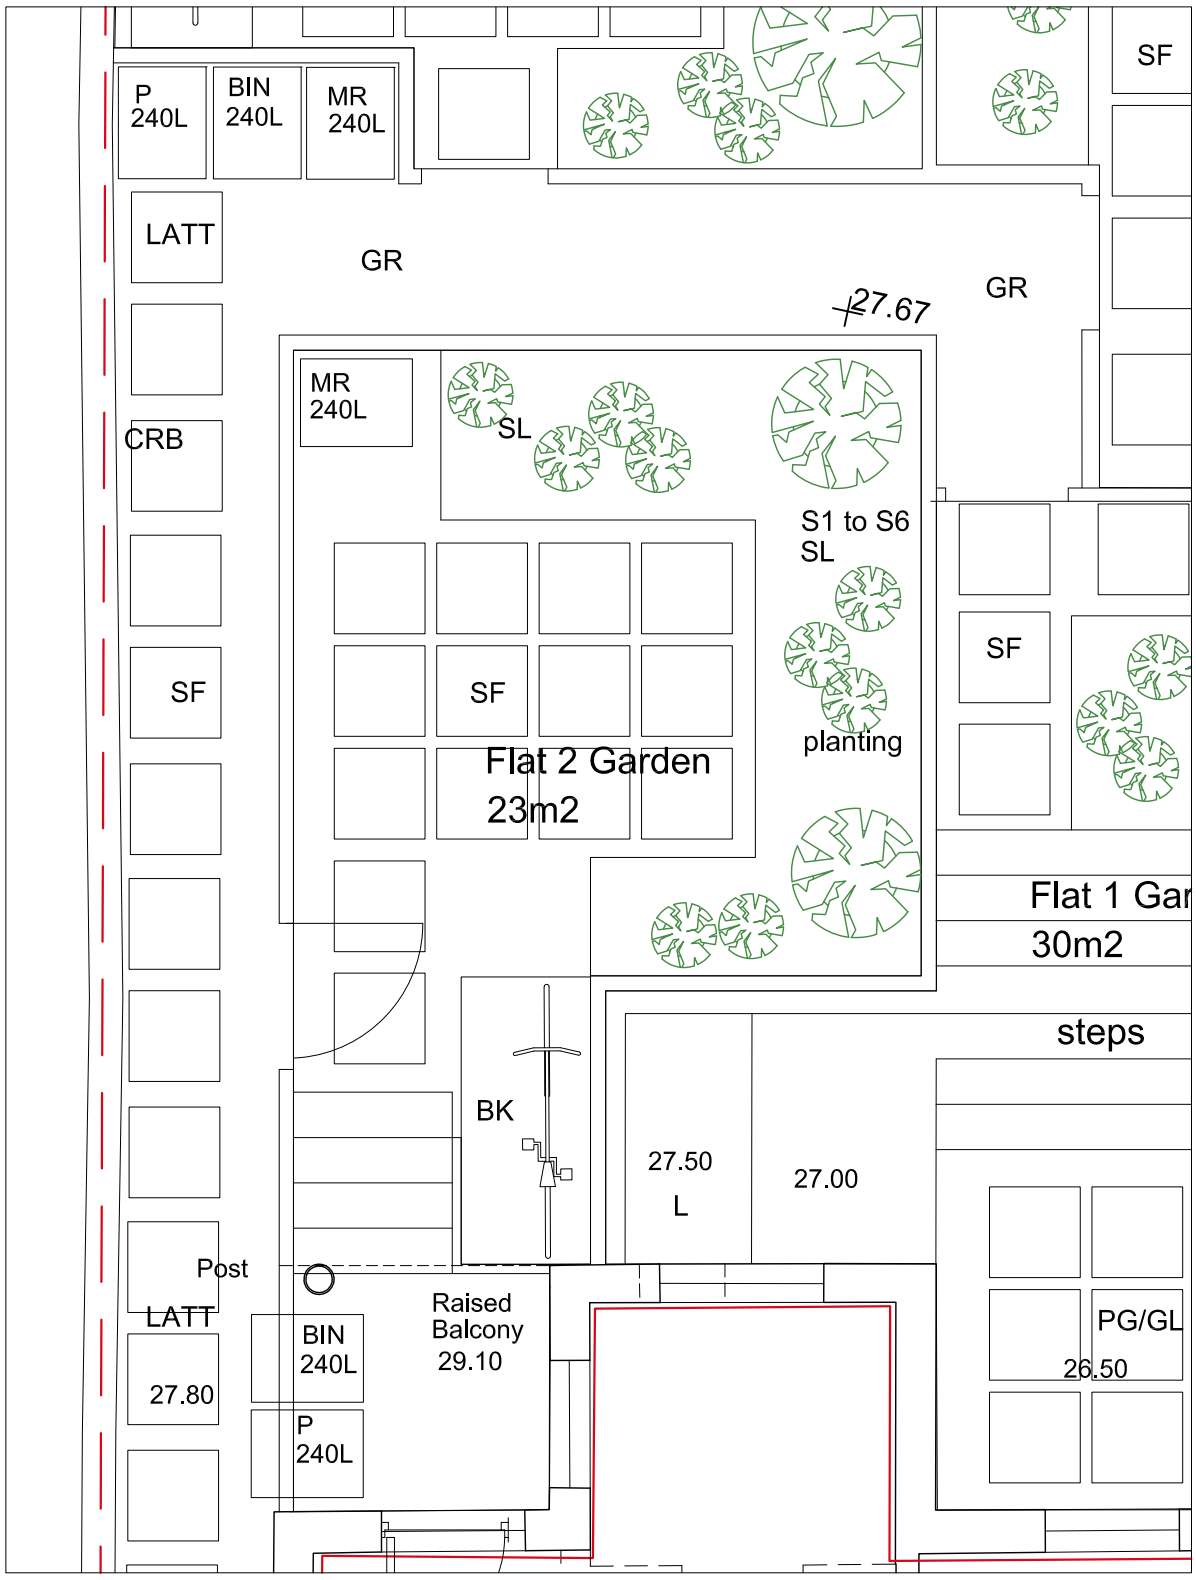

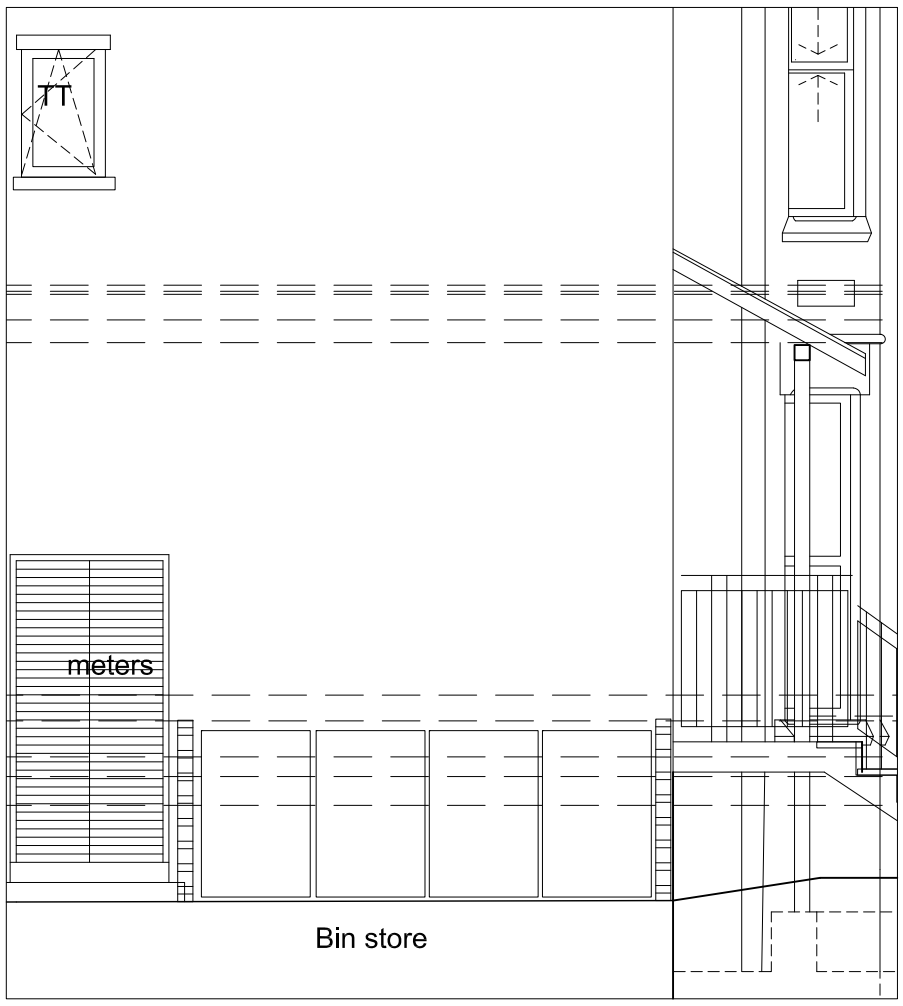

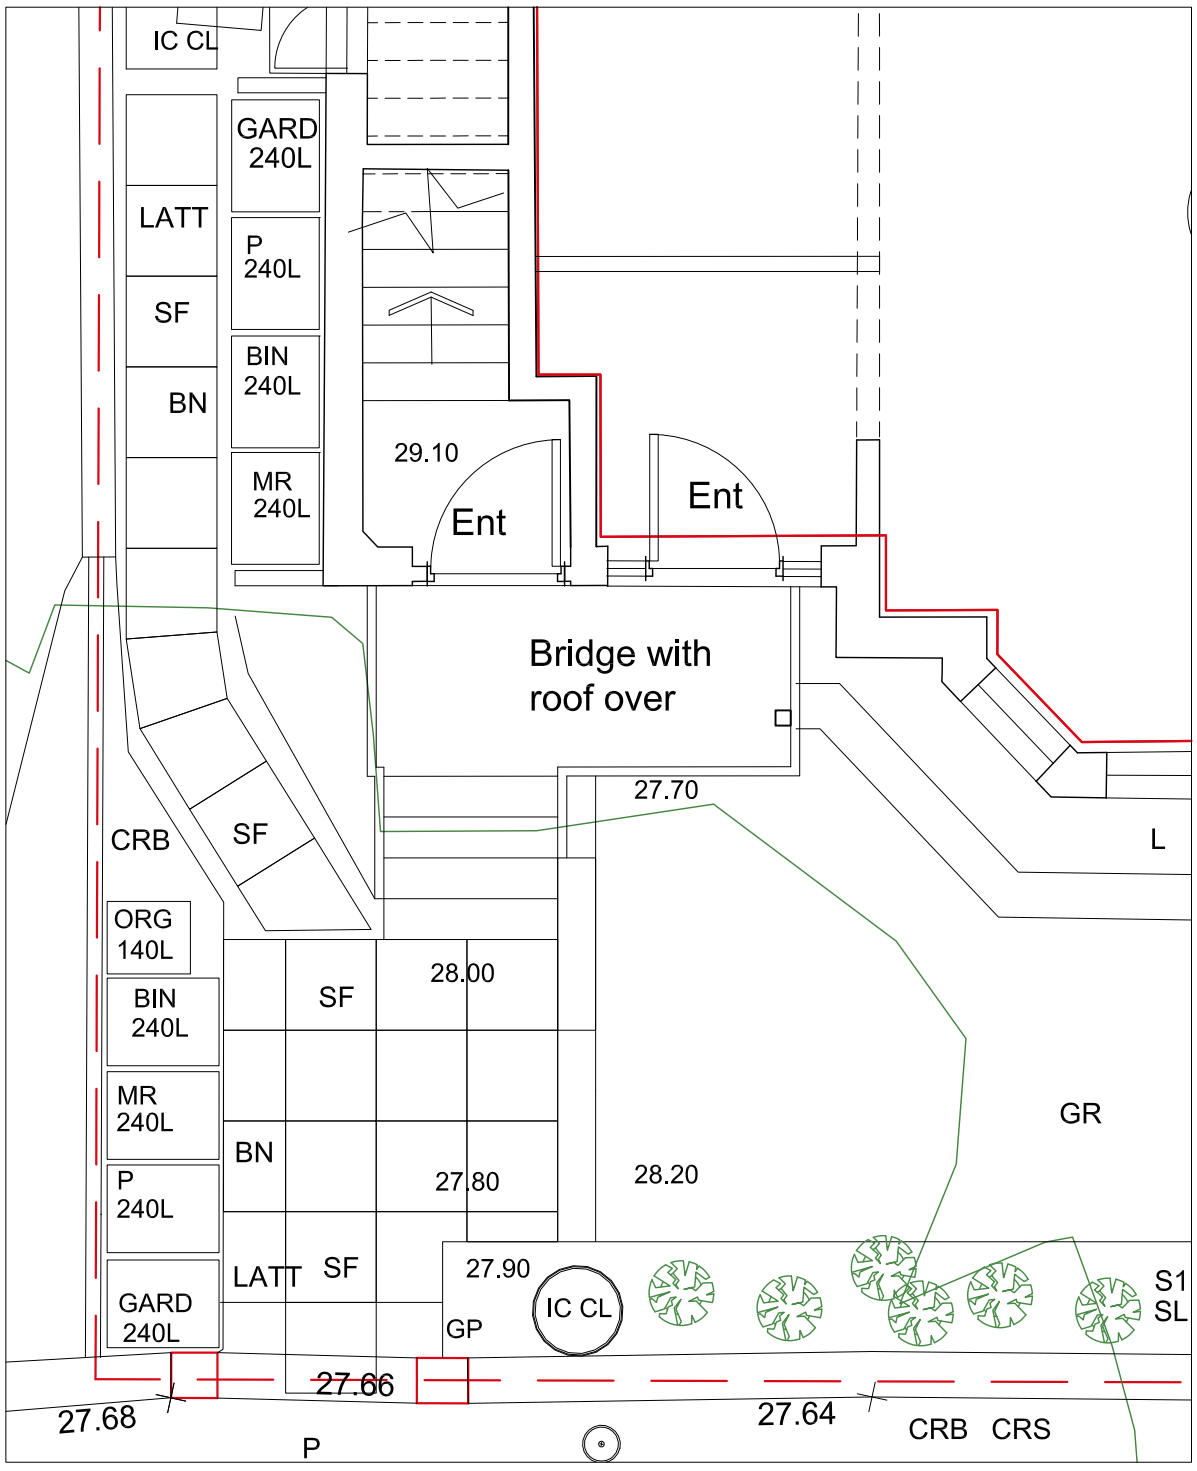

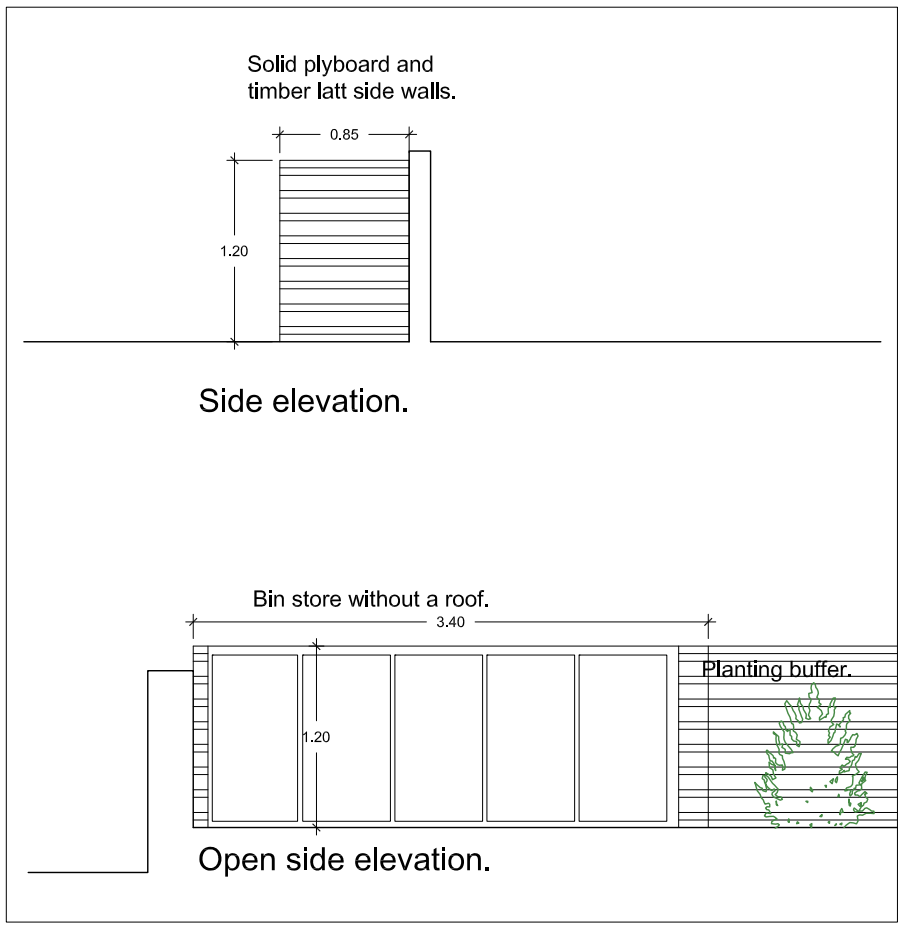

WASTE MANAGEMENT
BN: Open roof & open fronted Bin areas.
CP: Bin collection point
BIN: General waste
P: Pulpable waste.
MR: Mixed Recycling.
ORG: Food waste
GARD: Garden waste

PROJECT			CLIENT	
13 Maple Av, Chorlton.			APL	
PROJECT NO	SITE	PHASE	DWG NO	REV
159 -	13MAP -	PL -	WA1	A

DRAWING TITLE
Bin Store details

PHASE		DATE	REV	DATE	REV
Planning - PL		26/01/24			
SCALE	SHEET	26/02/24	a		
1 : 50	A3				

simon james arq ltd/architects
UK: 120 Grosvenor st. All Saints. Manchester. M1 7HL