
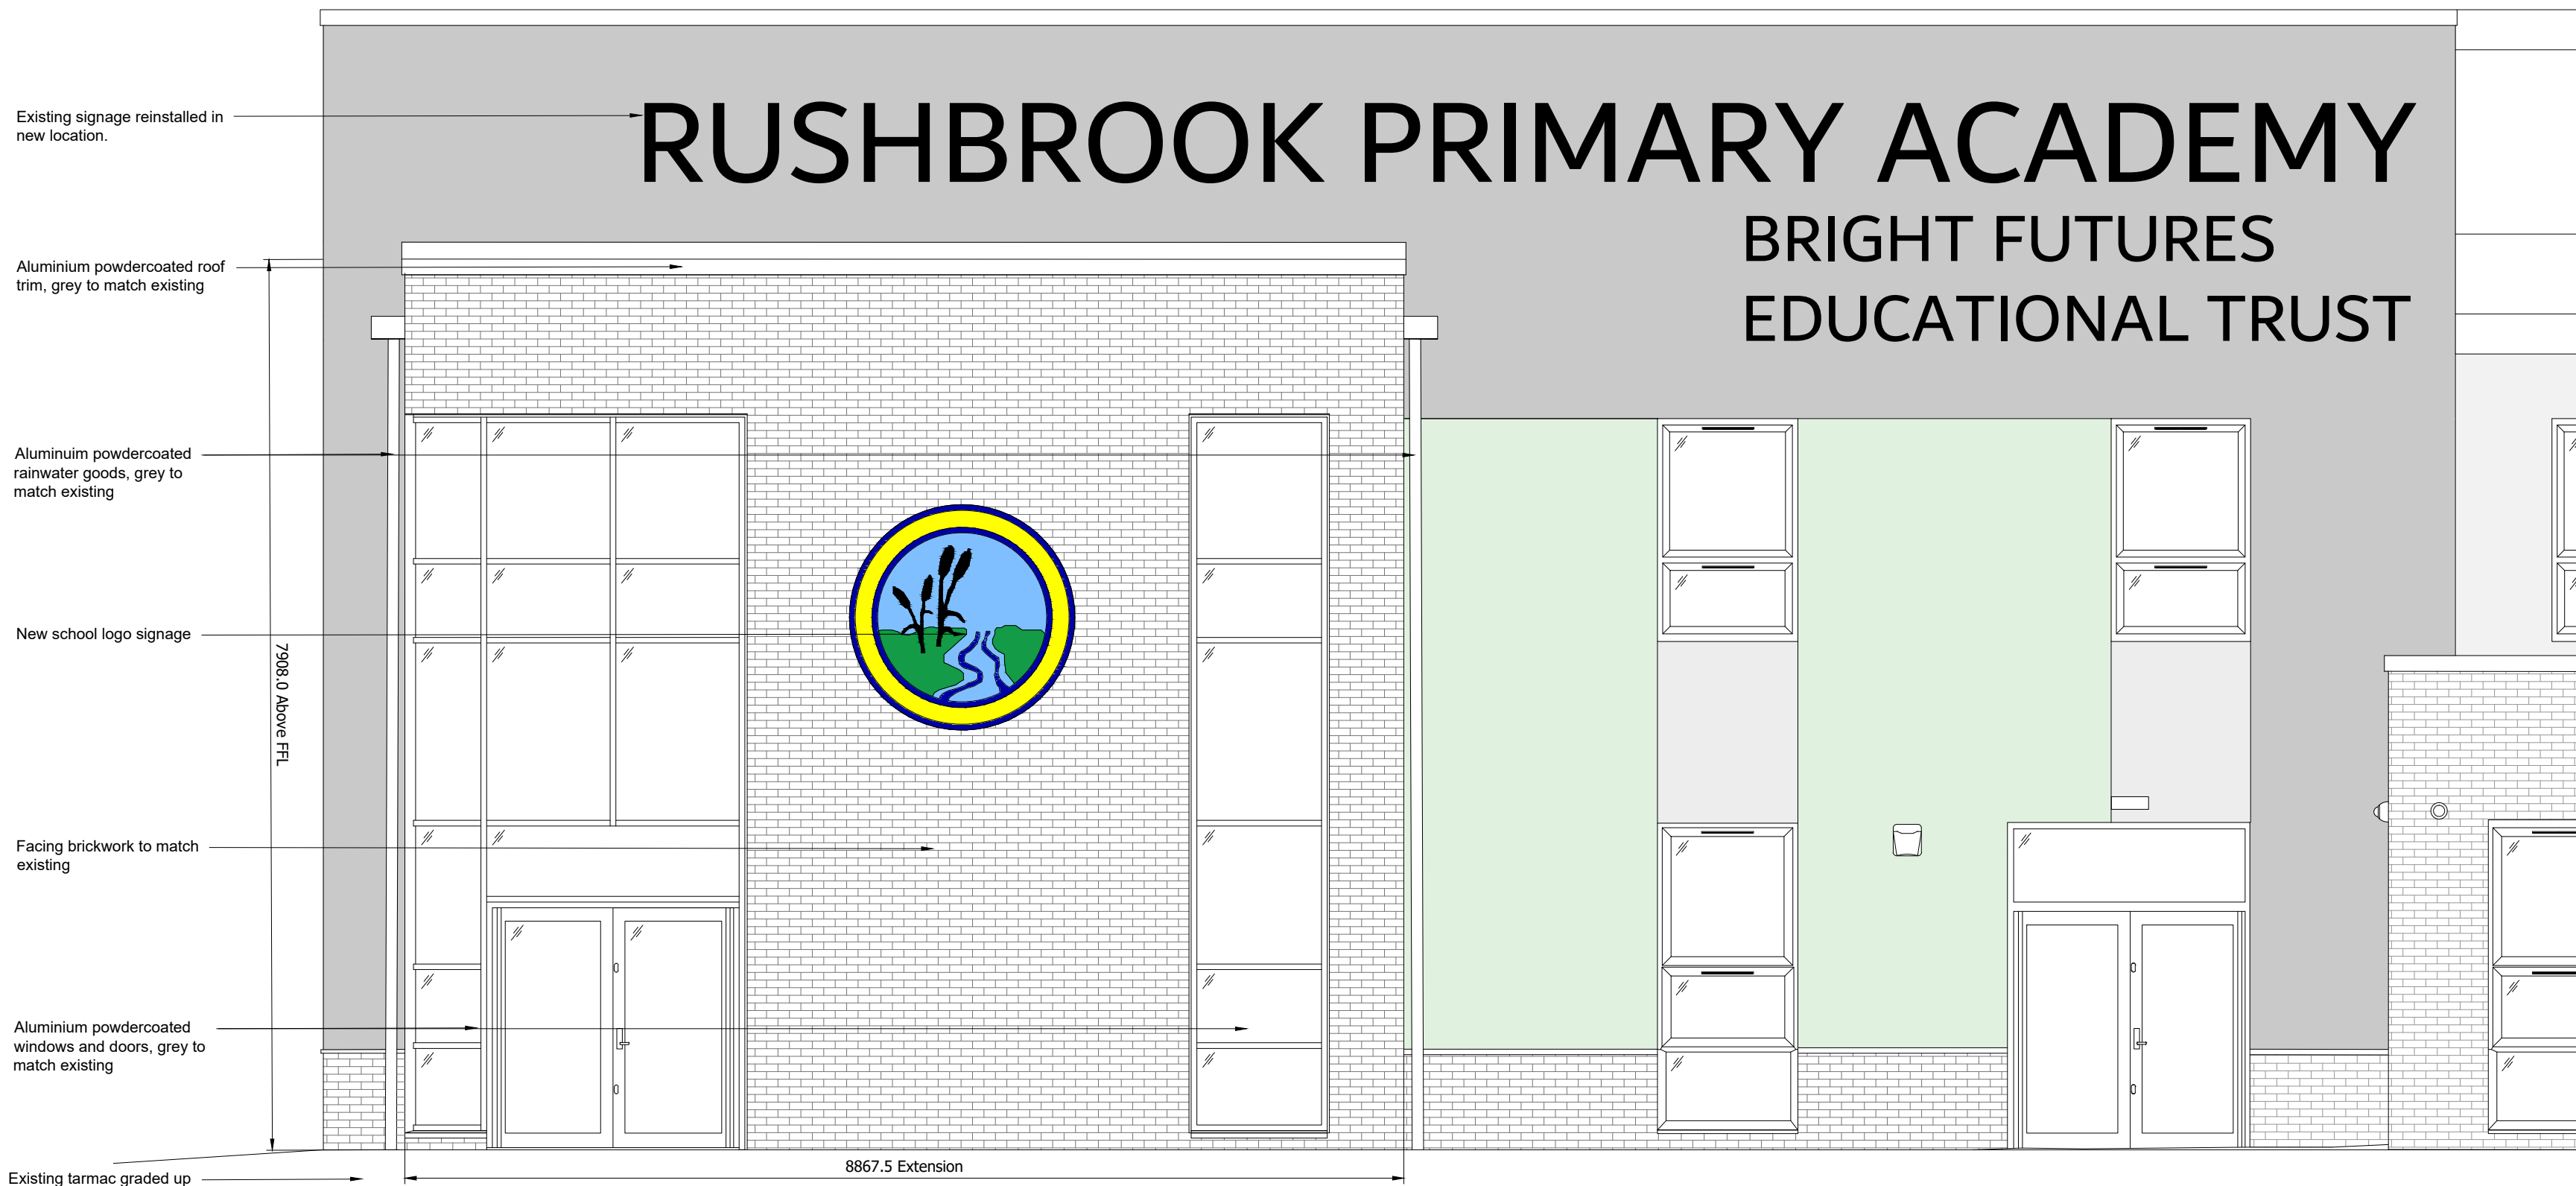
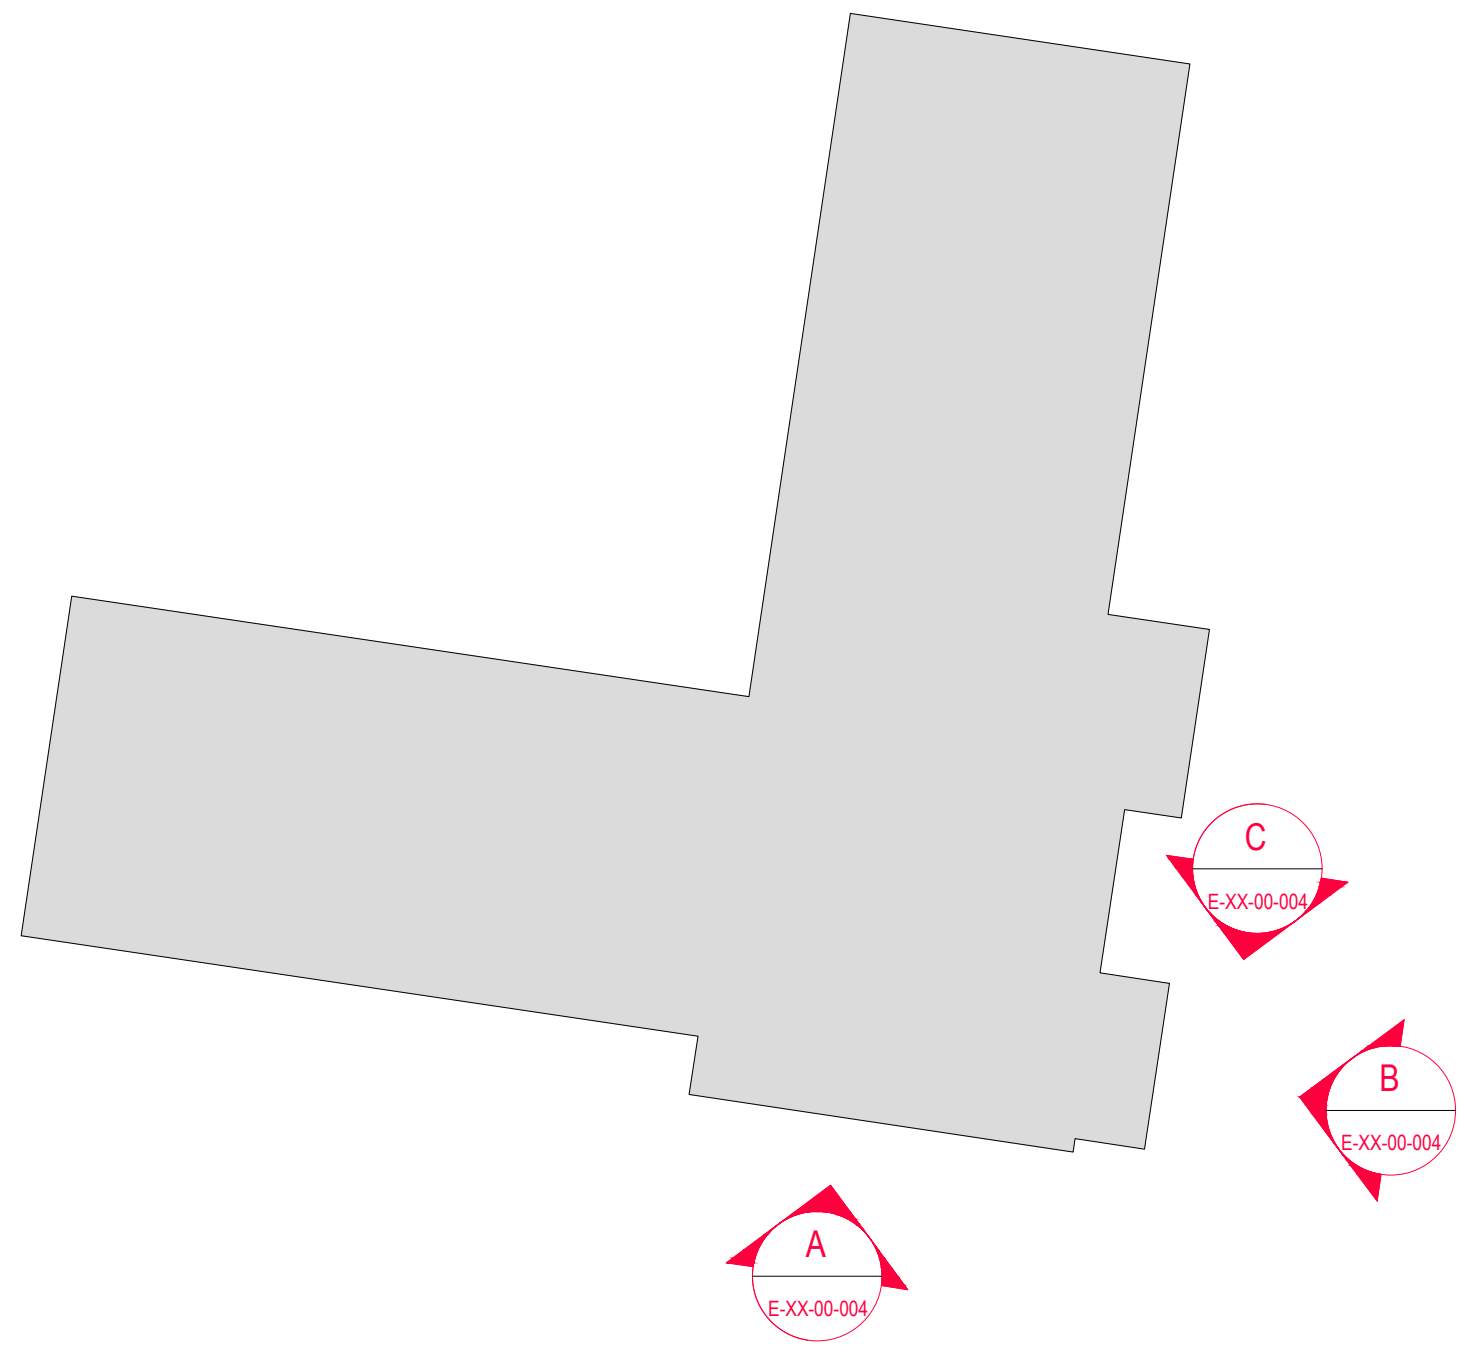


Elevation A


Scale 1:50@A1

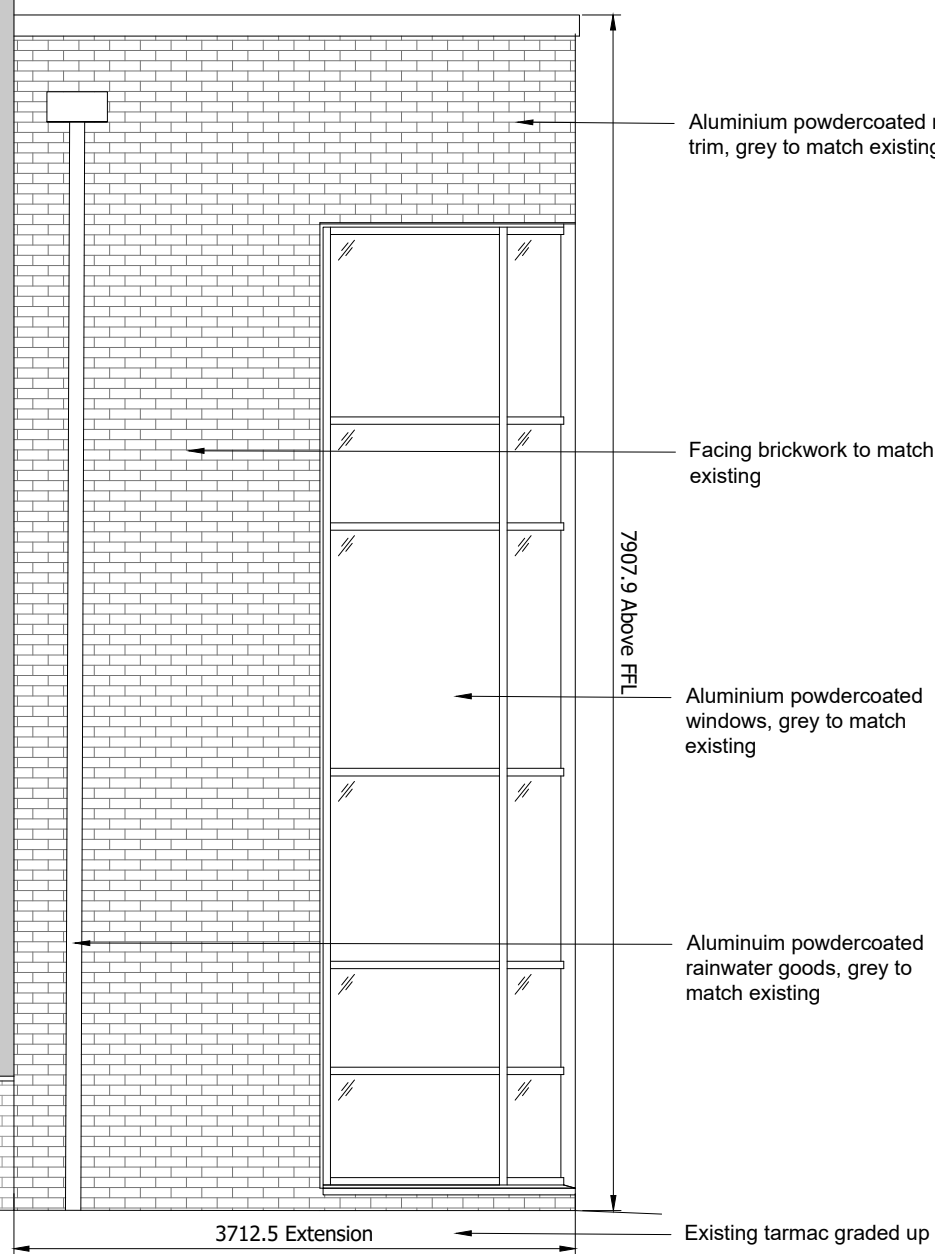

Elevation B

Scale 1:50@A1

This drawing is copyright and remains the property of Black Cat Building Consultancy.
All drawings are to be read in conjunction with all accompanying information. All dimensions must be checked and verified on site before commencing any work or producing drawings.
Any discrepancy's found should be immediately notified to Black Cat Building Consultancy.
Once drawing is in general circulation Black Cat Building Consultancy take no responsibility for the accuracy or information taken from them.

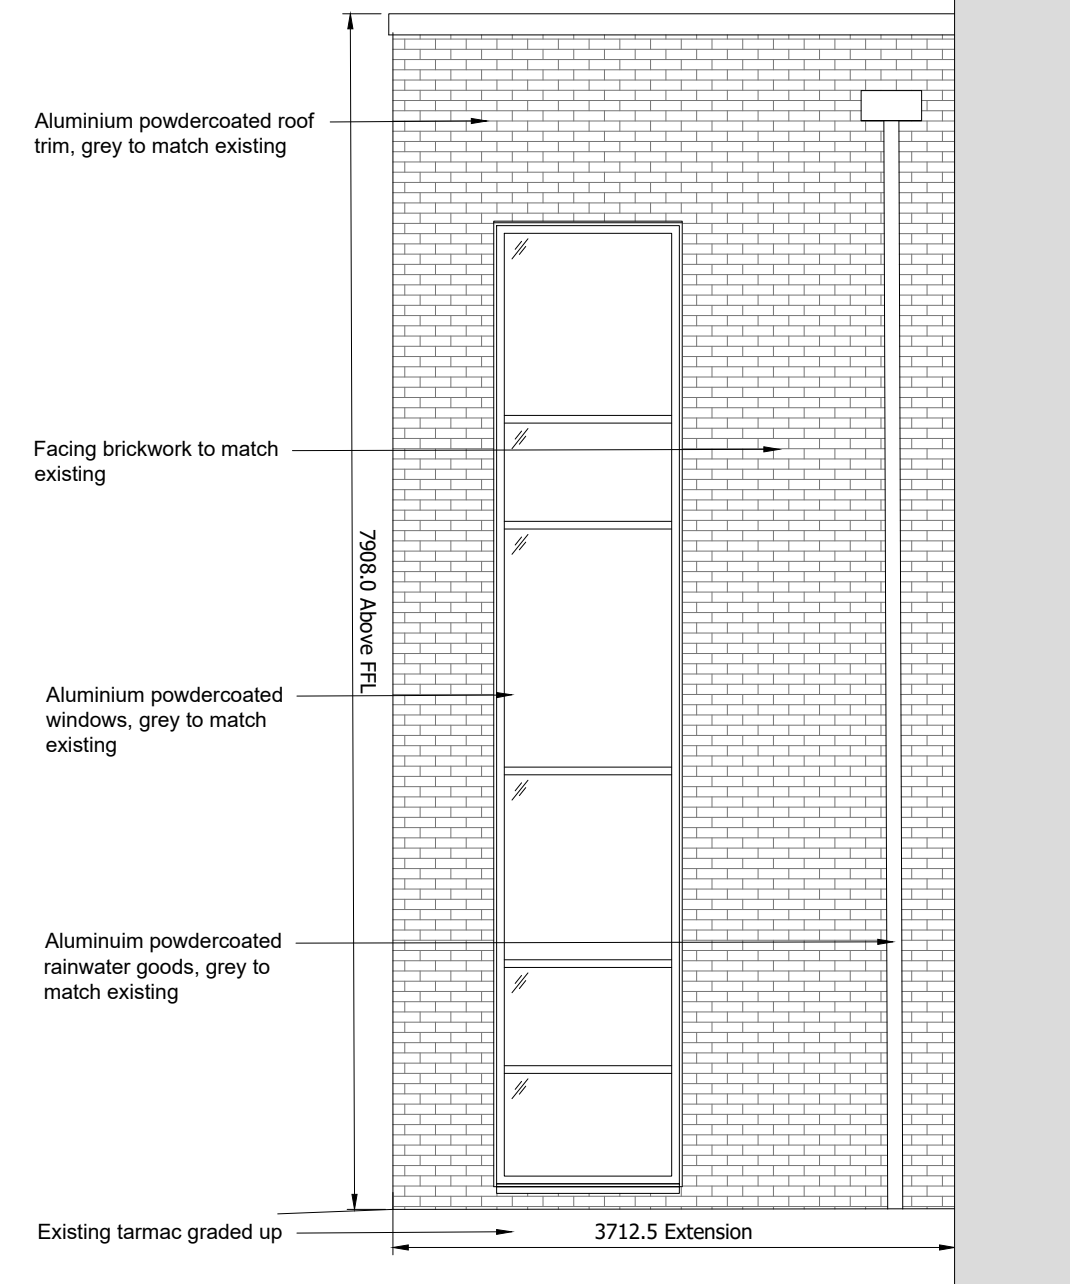

Elevation C

Scale 1:50@A1



1:50

Rev	Description	Date
Client	Bright Furtures Educational Trust	
Contract	Rushbrook Academy Primary School 2FE and SEN Conversion	
Drawing	Proposed Hall Elevations	
Project Ref	2903	Scale 1:50 @A1
Drawing No	BCBC-BFET-RAPS-A-E-XX-00-004	Drawn RAB
Revision		Checked AMcG
Date	12.02.2024	Status Planning



The Lightwell, 61-63 Brown Street, Manchester, M2 2JF Tel: 0161 239 4313 www.blackcatbuilding.co.uk