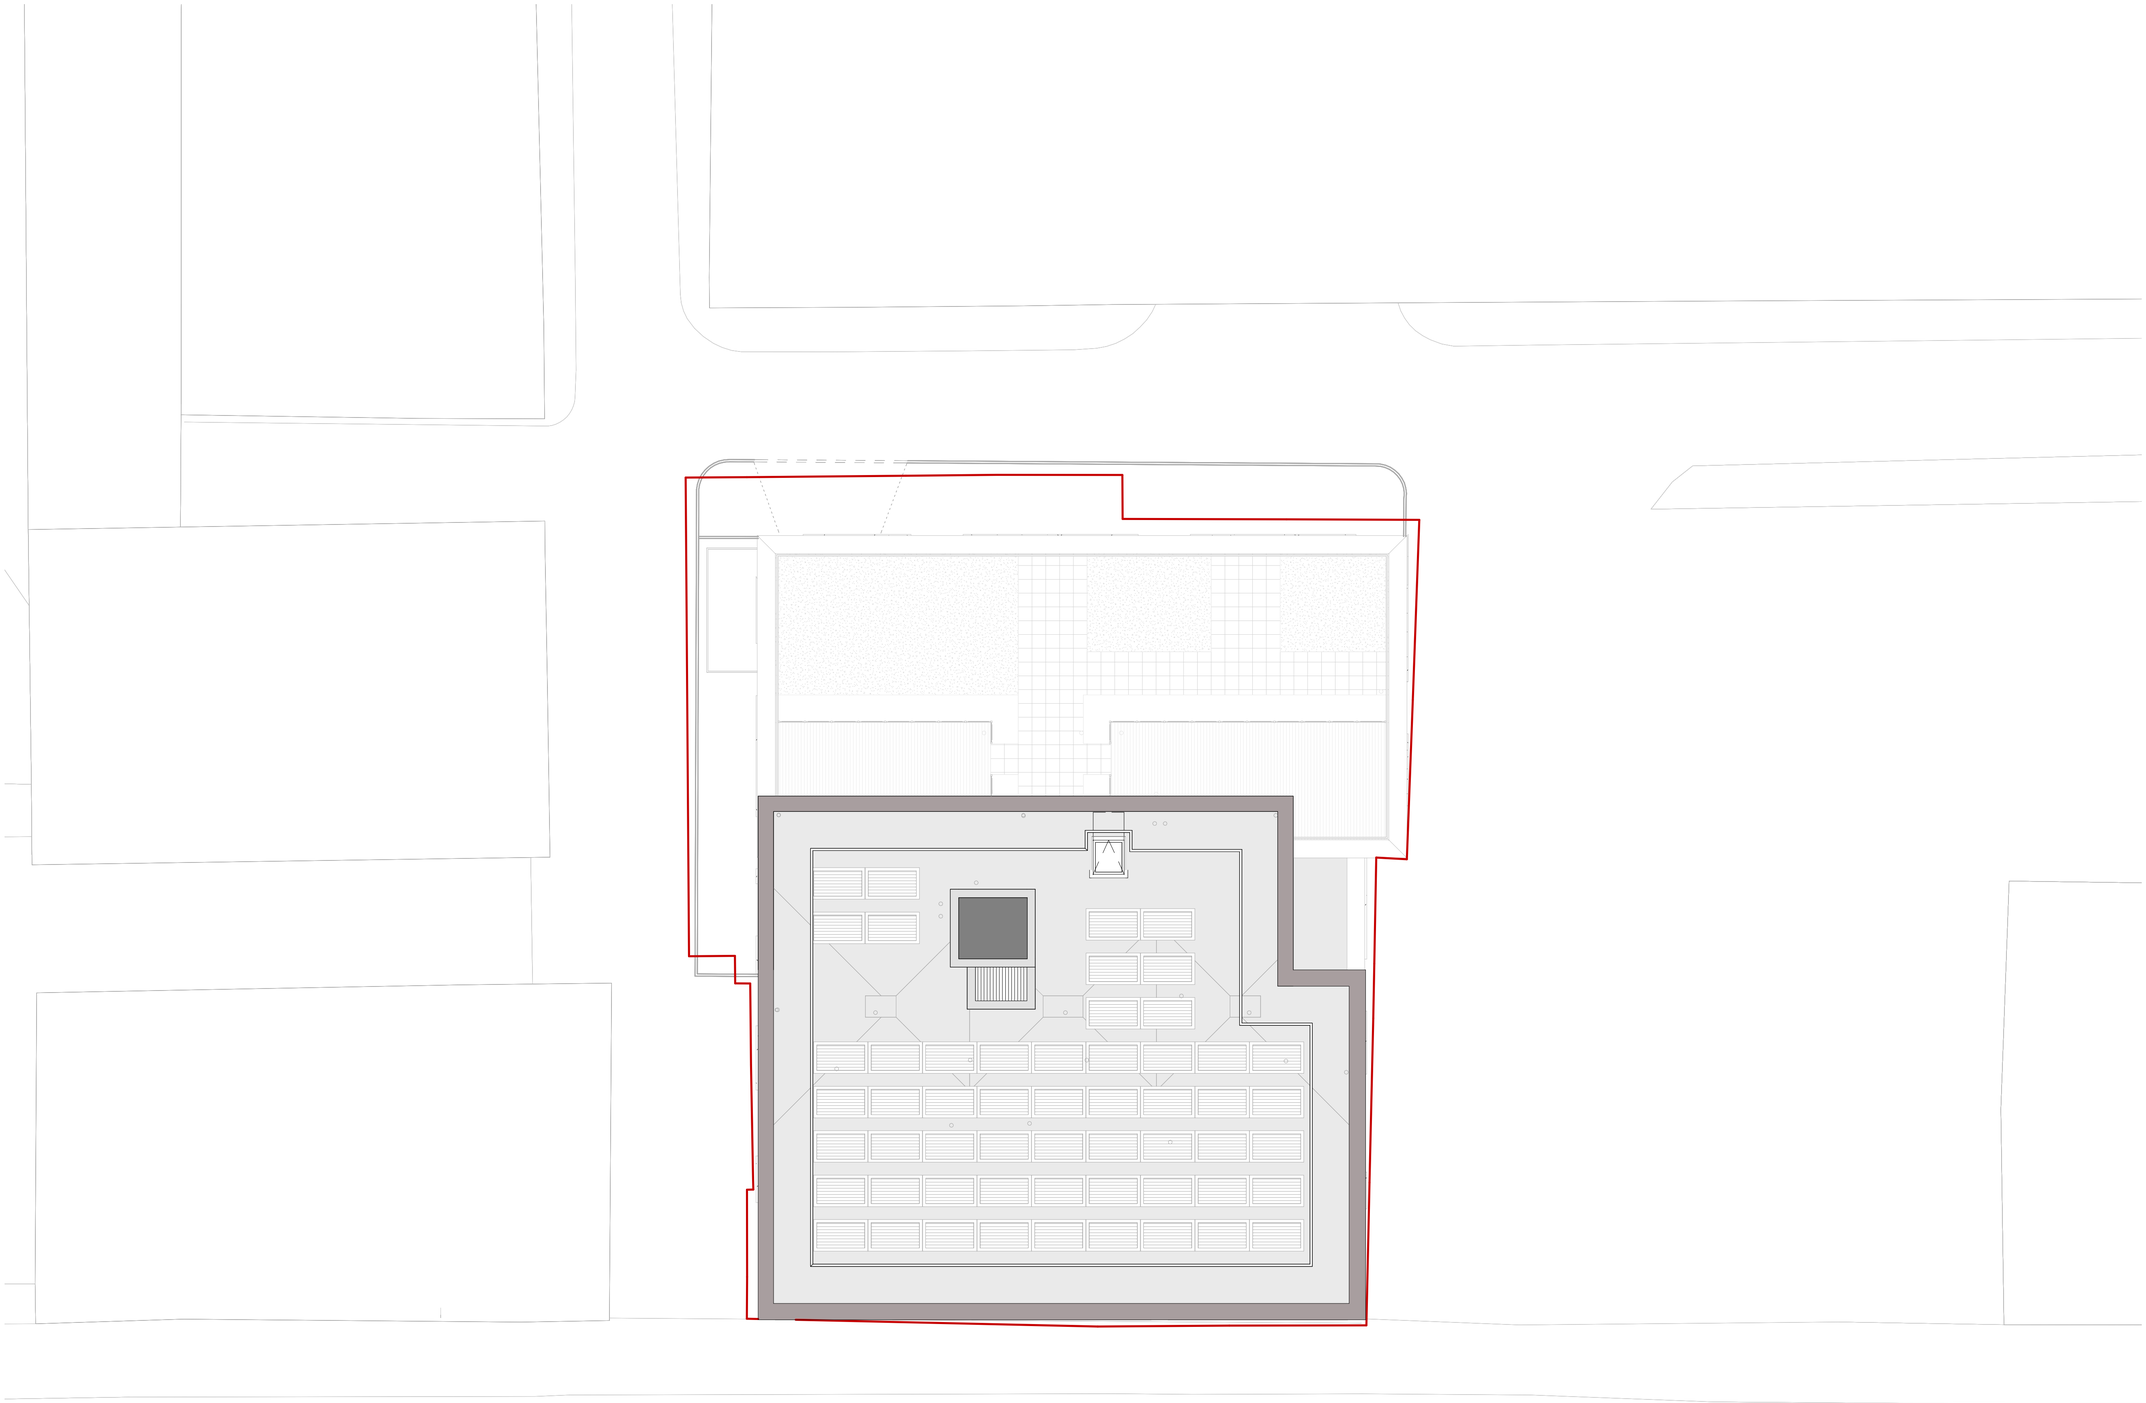

Notes

This document is © Falconer Chester Hall Limited
All drawing measurements shall not be obtained by scaling. Any discrepancies on this document to be immediately reported to the Architect. Verify all dimensions and levels prior to construction. This Document shall be read in conjunction with related documents, specifications and associated models.

This drawing contains the following model files:

P21110-FCH-BA-XX-M3-A-0001 [P17] [S0]
2022-05-04_Generator Alt Layout
2255-SCE-00-XX-M3-S-3000-STAGE 3 (PRELIMINARY)
4022-KIN-XX-XX-M3-ME-5900
P21110-FCH-FN-XX-M3-A-0002
P21110-FCH-SI-XX-M3-A-0100

Rev	Date	By	Chk	Description
C2	31-07-2024	AM	GJ	Second Issue
C1	29-05-2024	AM	DM	First Issue

FALCONER
CHESTER
HALL

FCH

London | Liverpool | Manchester | www.fcharchitects.com | Tel +44 (0)151 2435800

Project Title
Ducie Street, Manchester
Client
Big Red Urbano
Drawing Title
Proposed Level 08 Roof Plan

Drawing No.			Revision
P21110-FCH-BA-RF-DR-A-1308			C2
Status	Issue suitable for:	Date	Drawn By
S2	INFORMATION	29-05-2024	AM
Job No.	Drawing Stage	Scale	Checked By
P21110	Stage 5	1 : 100 @ A1	DM