


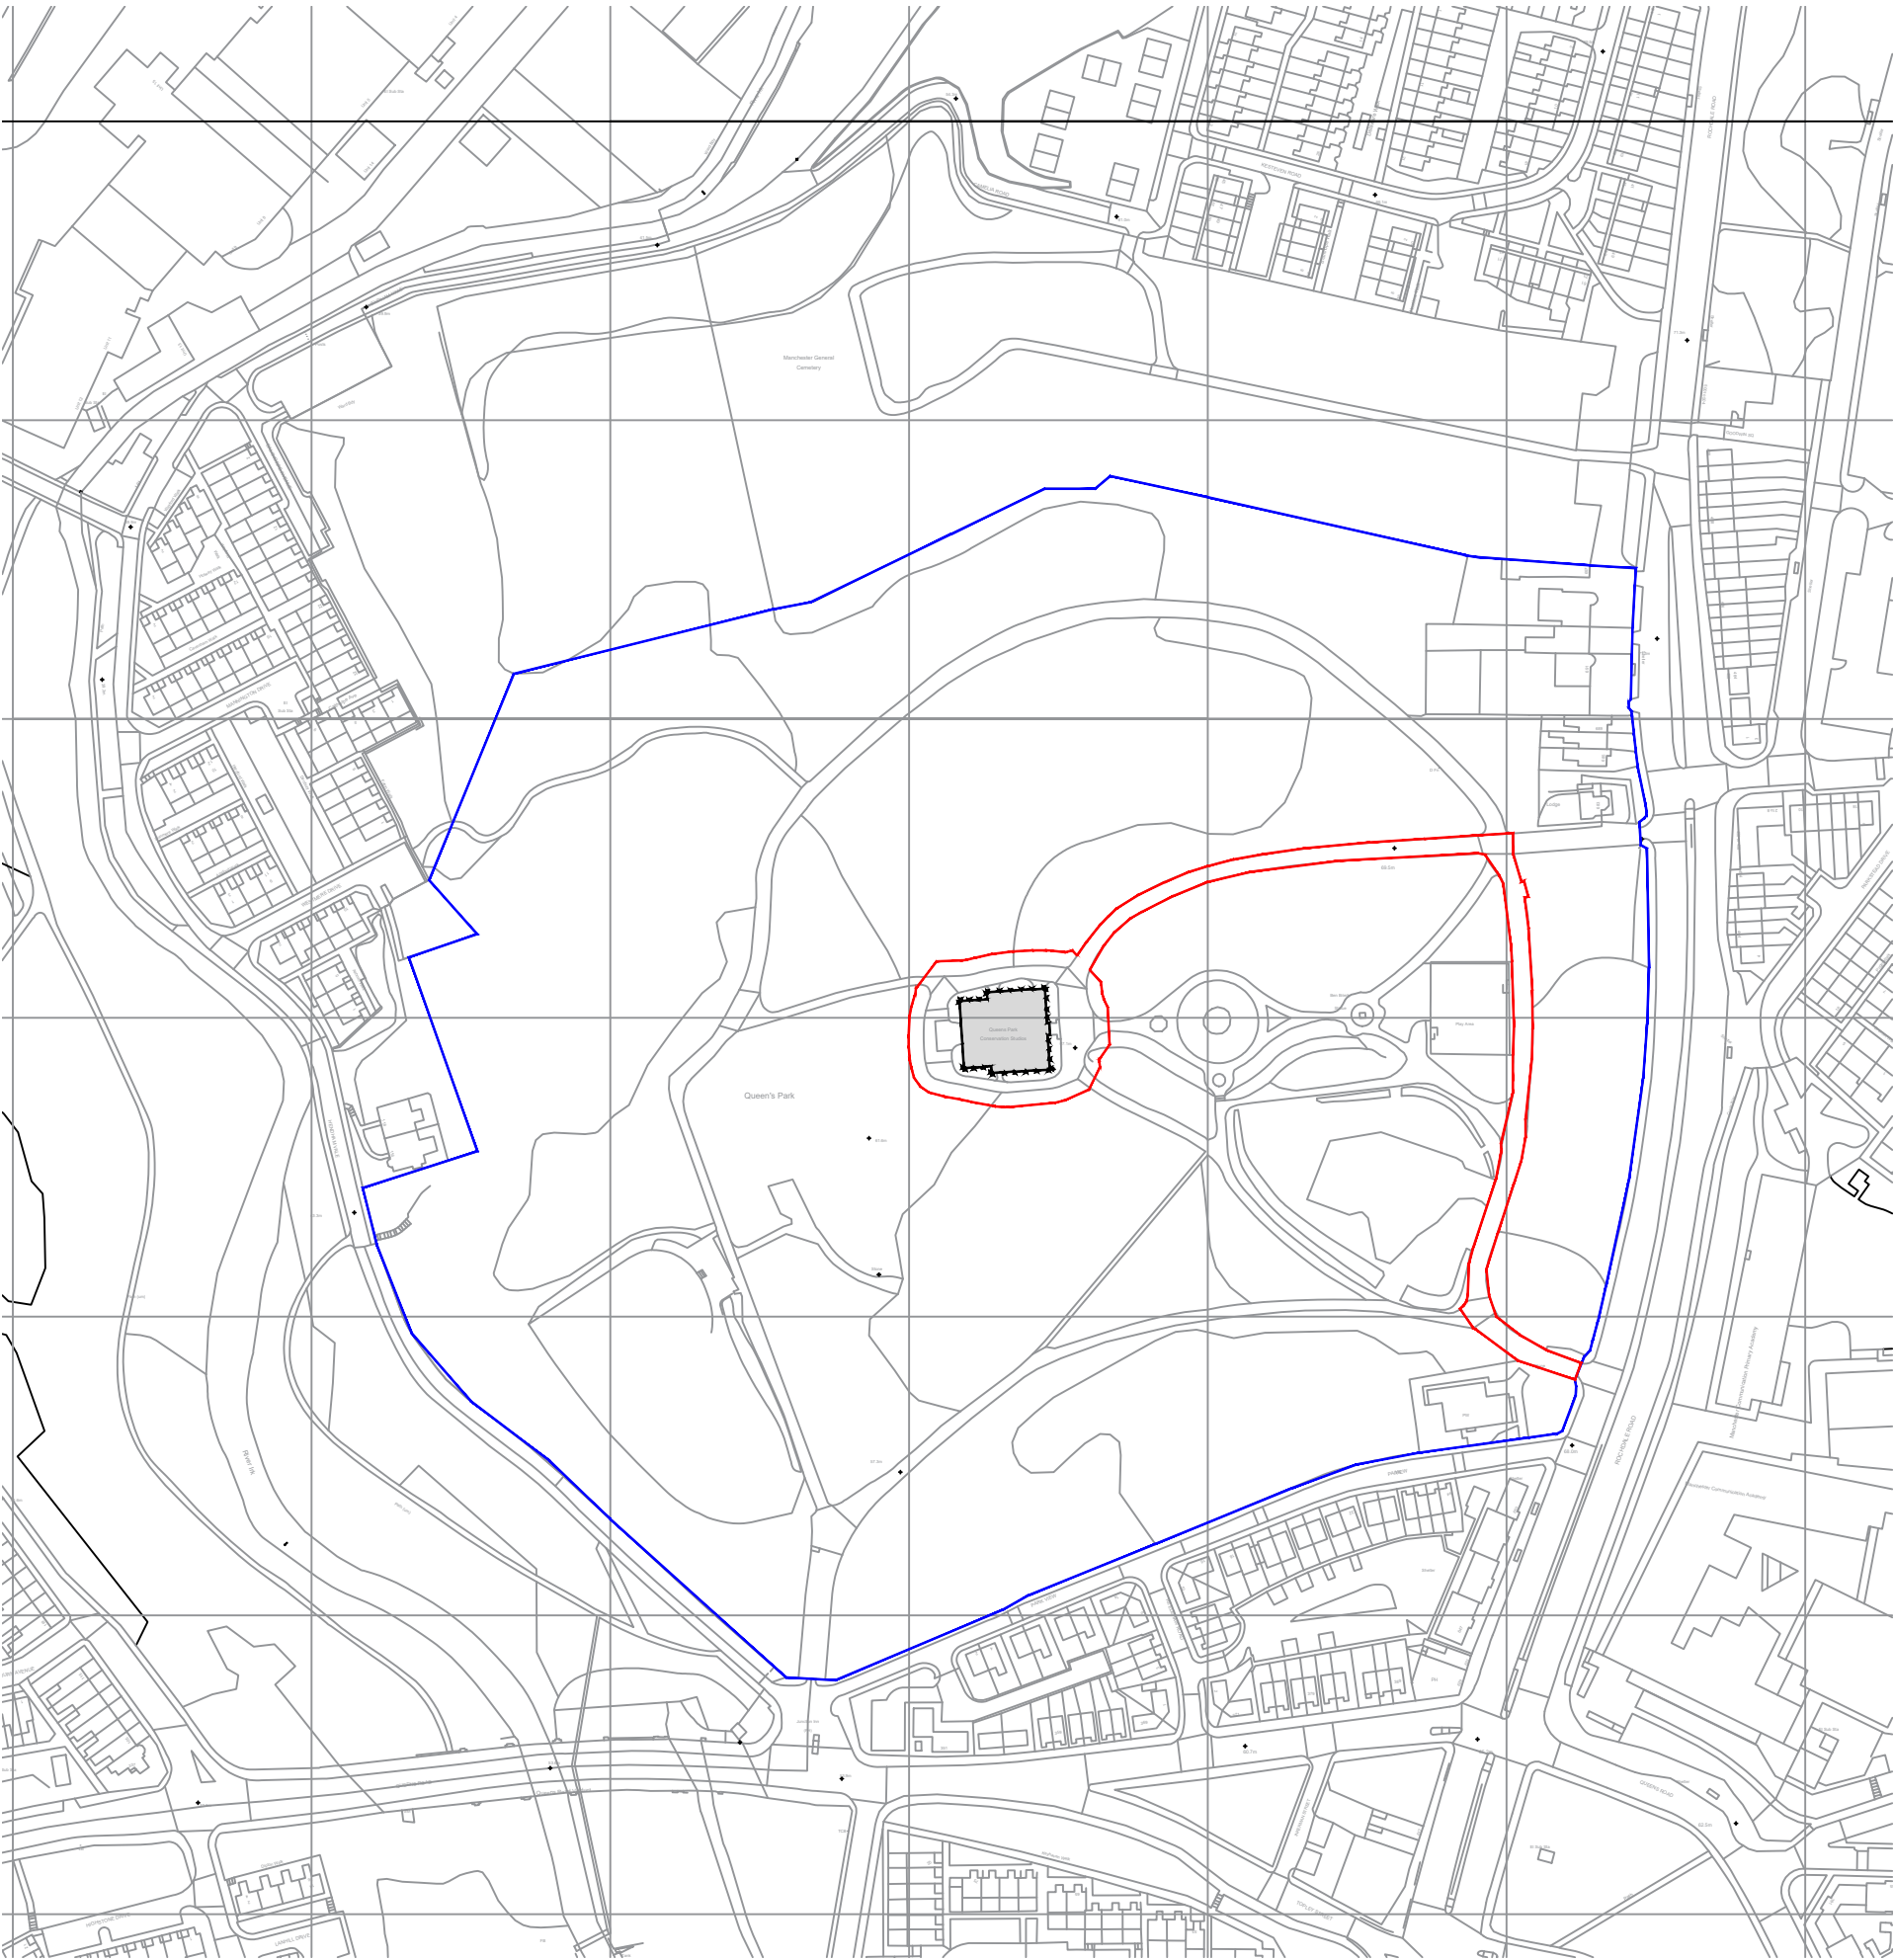

Note:
Do not scale from this drawing.
Dimensions are to be checked on site.
If in doubt please ask.

Buttress

41 Bengal St
Manchester
M4 6AF

Clockwise, Yorkshire House
Greek Street, Leeds
LS1 5SH

T 0161 236 3303
E contact@buttress.net
W www.buttress.net

Project Title Queens Park Conservation Studios
Client Conlon Construction Ltd
Location Queens Park, Manchester

Drawing Title Location Plan
-

Date 15/05/23
Checked NC

Scale 1:1250
Orig Paper Size A3

Status **P1**

Project: Origin: Zone: Level: Type: Disc: Number: Rev:

9450- BA - B1 - 00 - DR - A - (01) 100-