
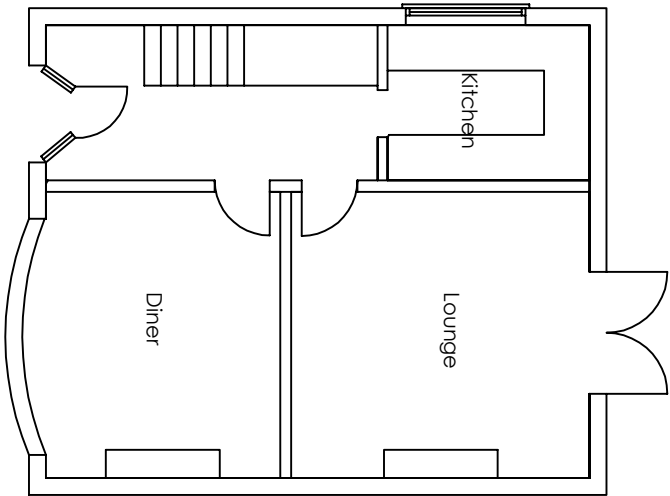
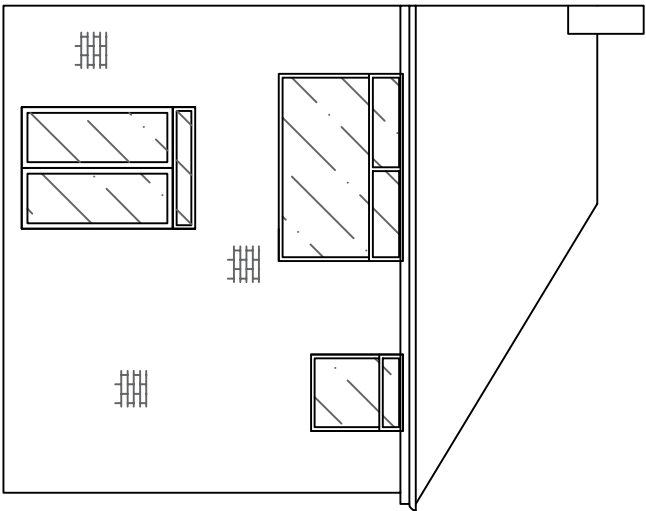
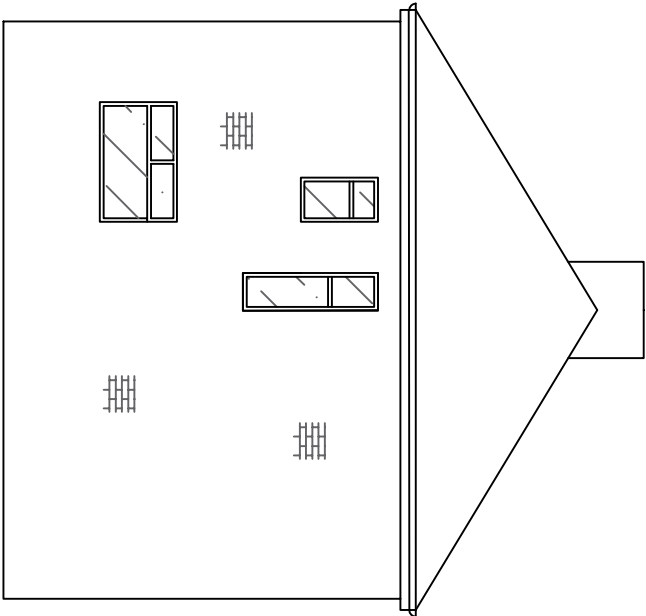


Do not scale this drawing. All Dimensions must be checked on site. This drawing and all details contained hereon are copyright and must not be reproduced without written permission from Extend Your Home.

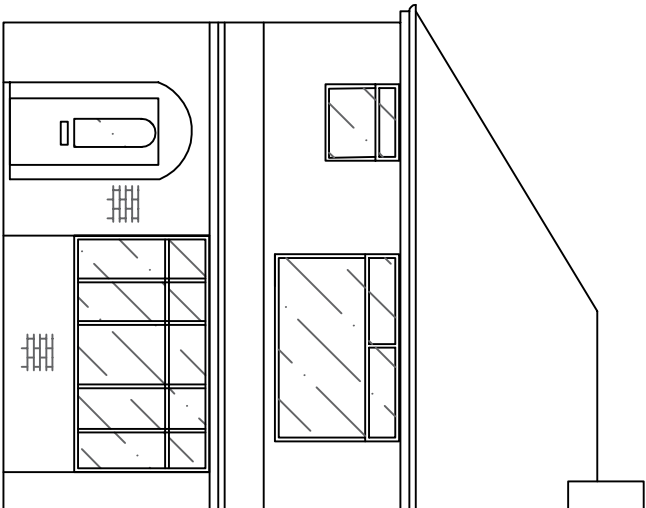

Building
Planning

REV	DESCRIPTION	AUTH	DATE
/	/	/	/

EXTEND
Your HOME



Email: extendyourhome@outlook.com

Address
24 Milford Drive
Levenshulme
Manchester
M28 2SB

DESCRIPTION
Single—Storey Side Extension

DRAWING TITLE
Existing Plans

DATE 21/05/2024	DRAWN TC
-----------------	----------

SCALE 1:50	CLIENT SM
------------	-----------

DRAWING NUMBER 02	REVISION /
-------------------	------------