




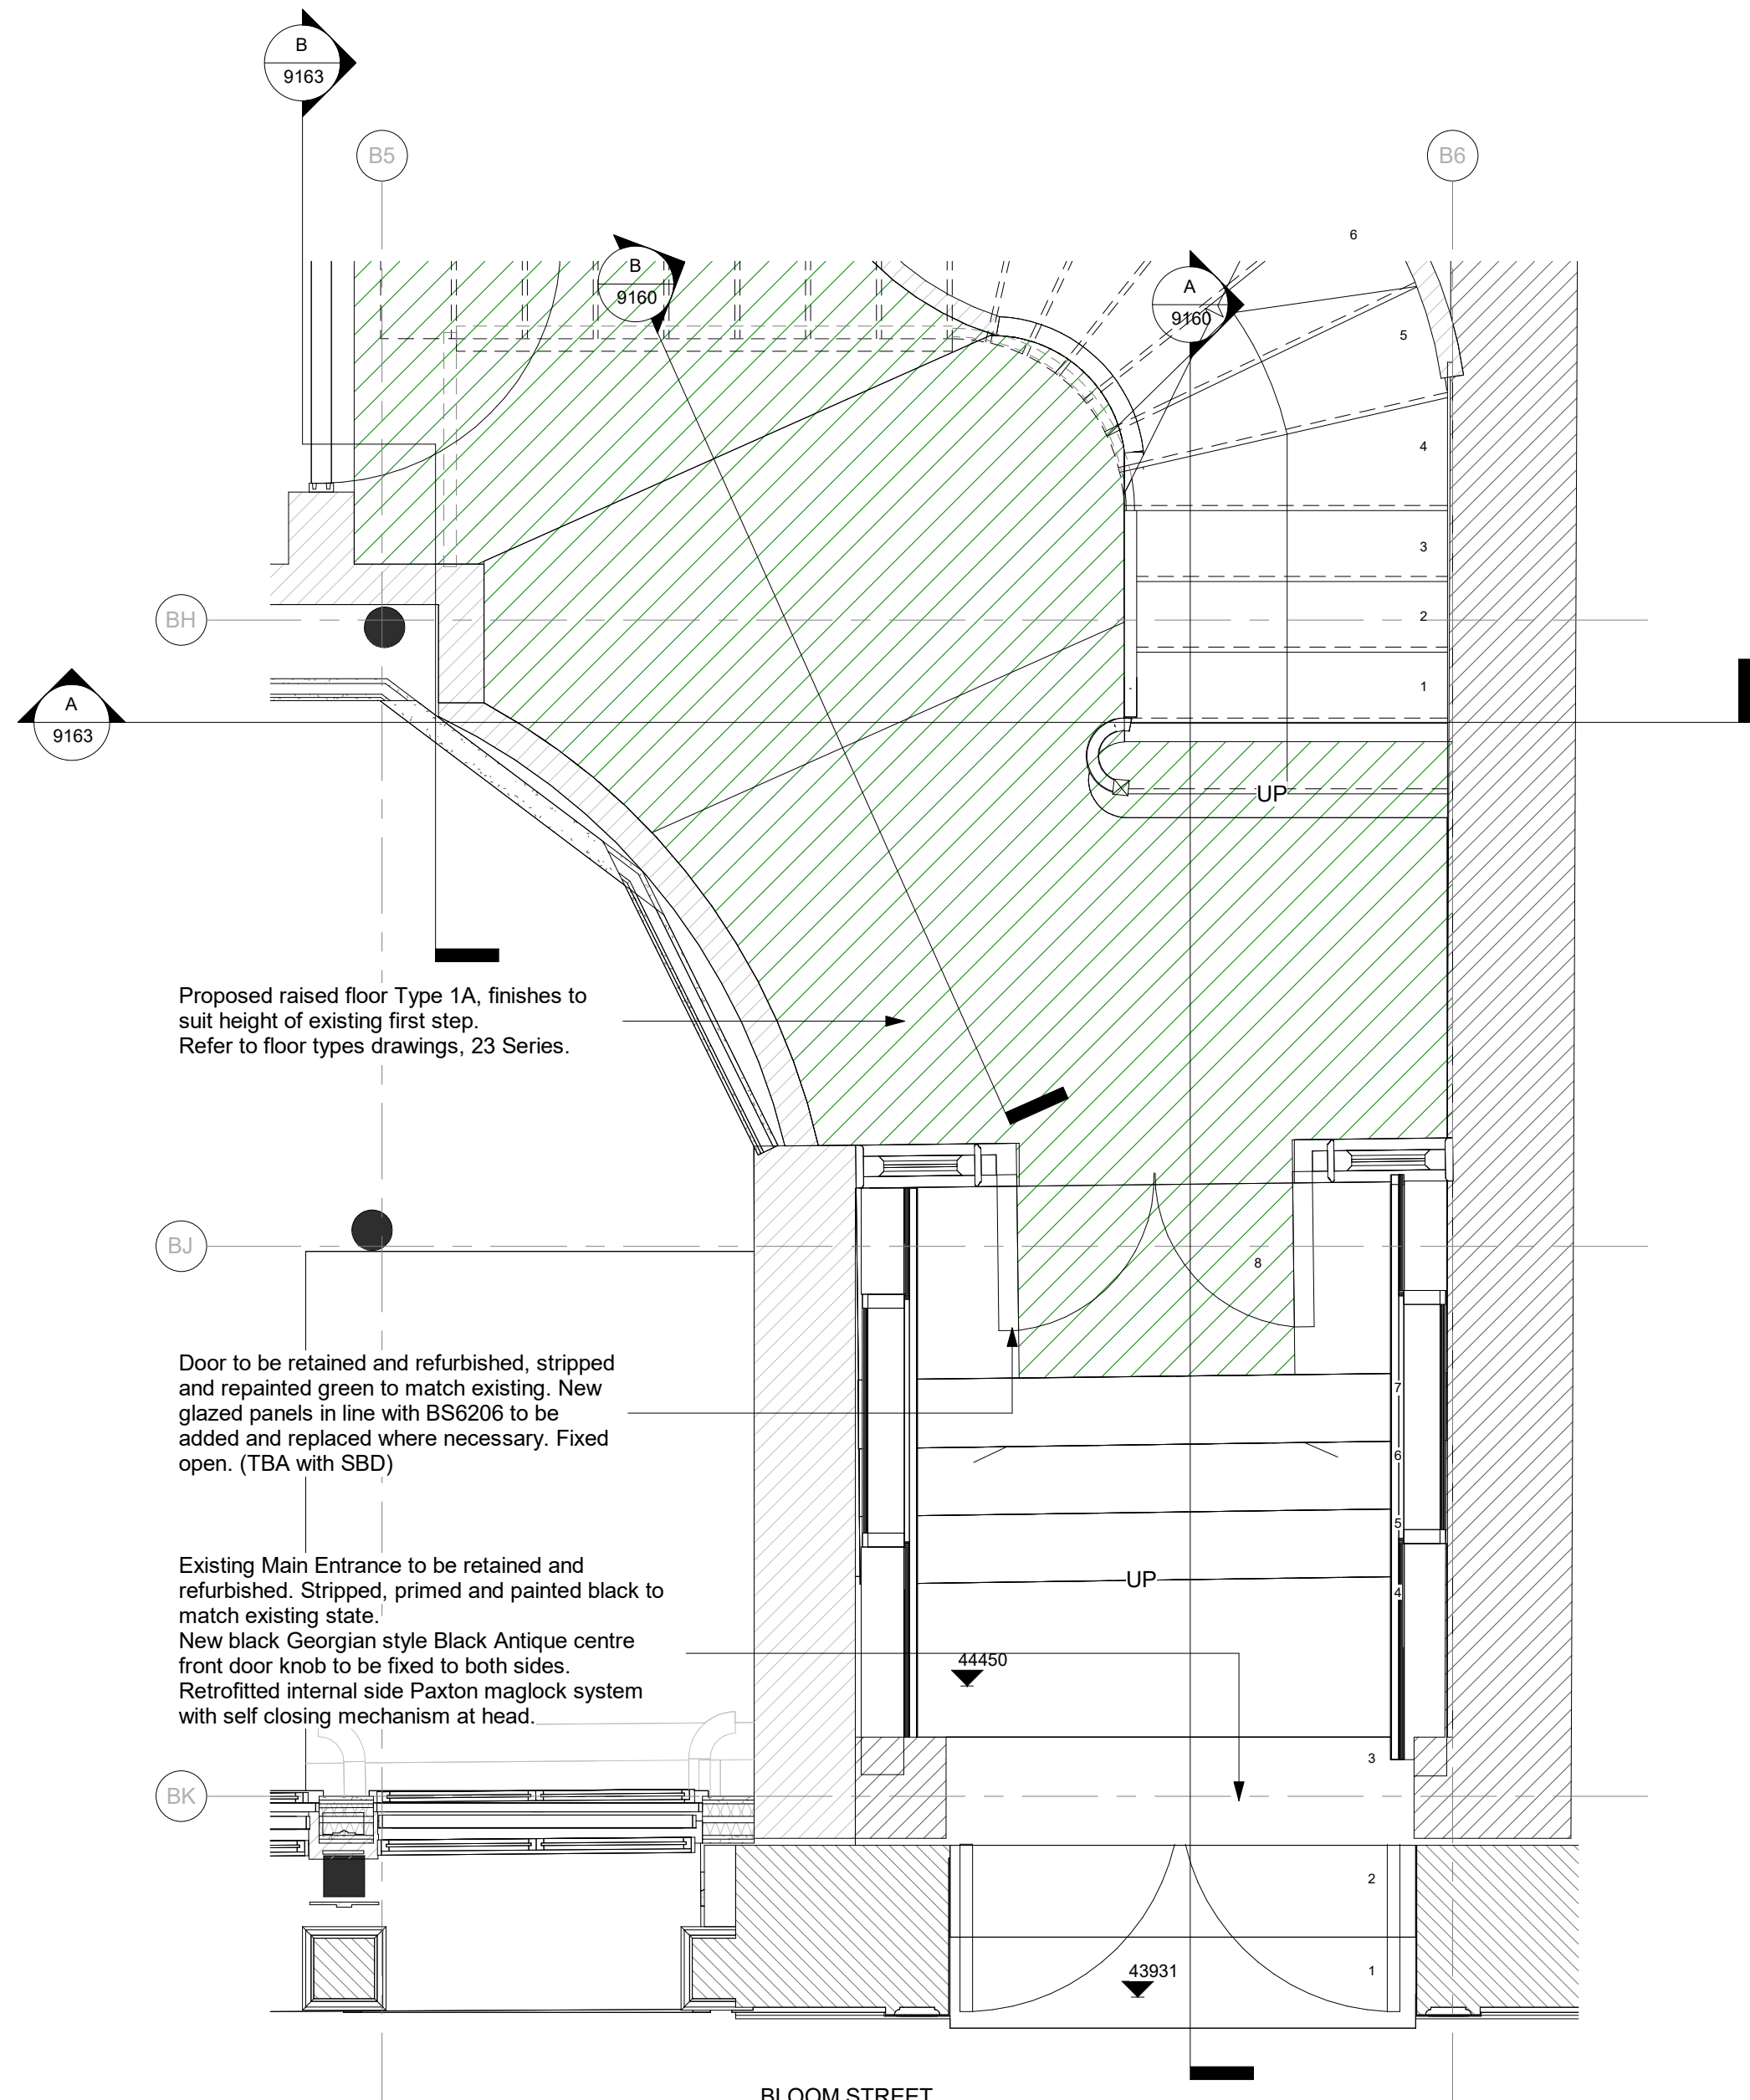

MAIN ENTRANCE STAIR AND RAMP PLAN Copy 1
1 : 25

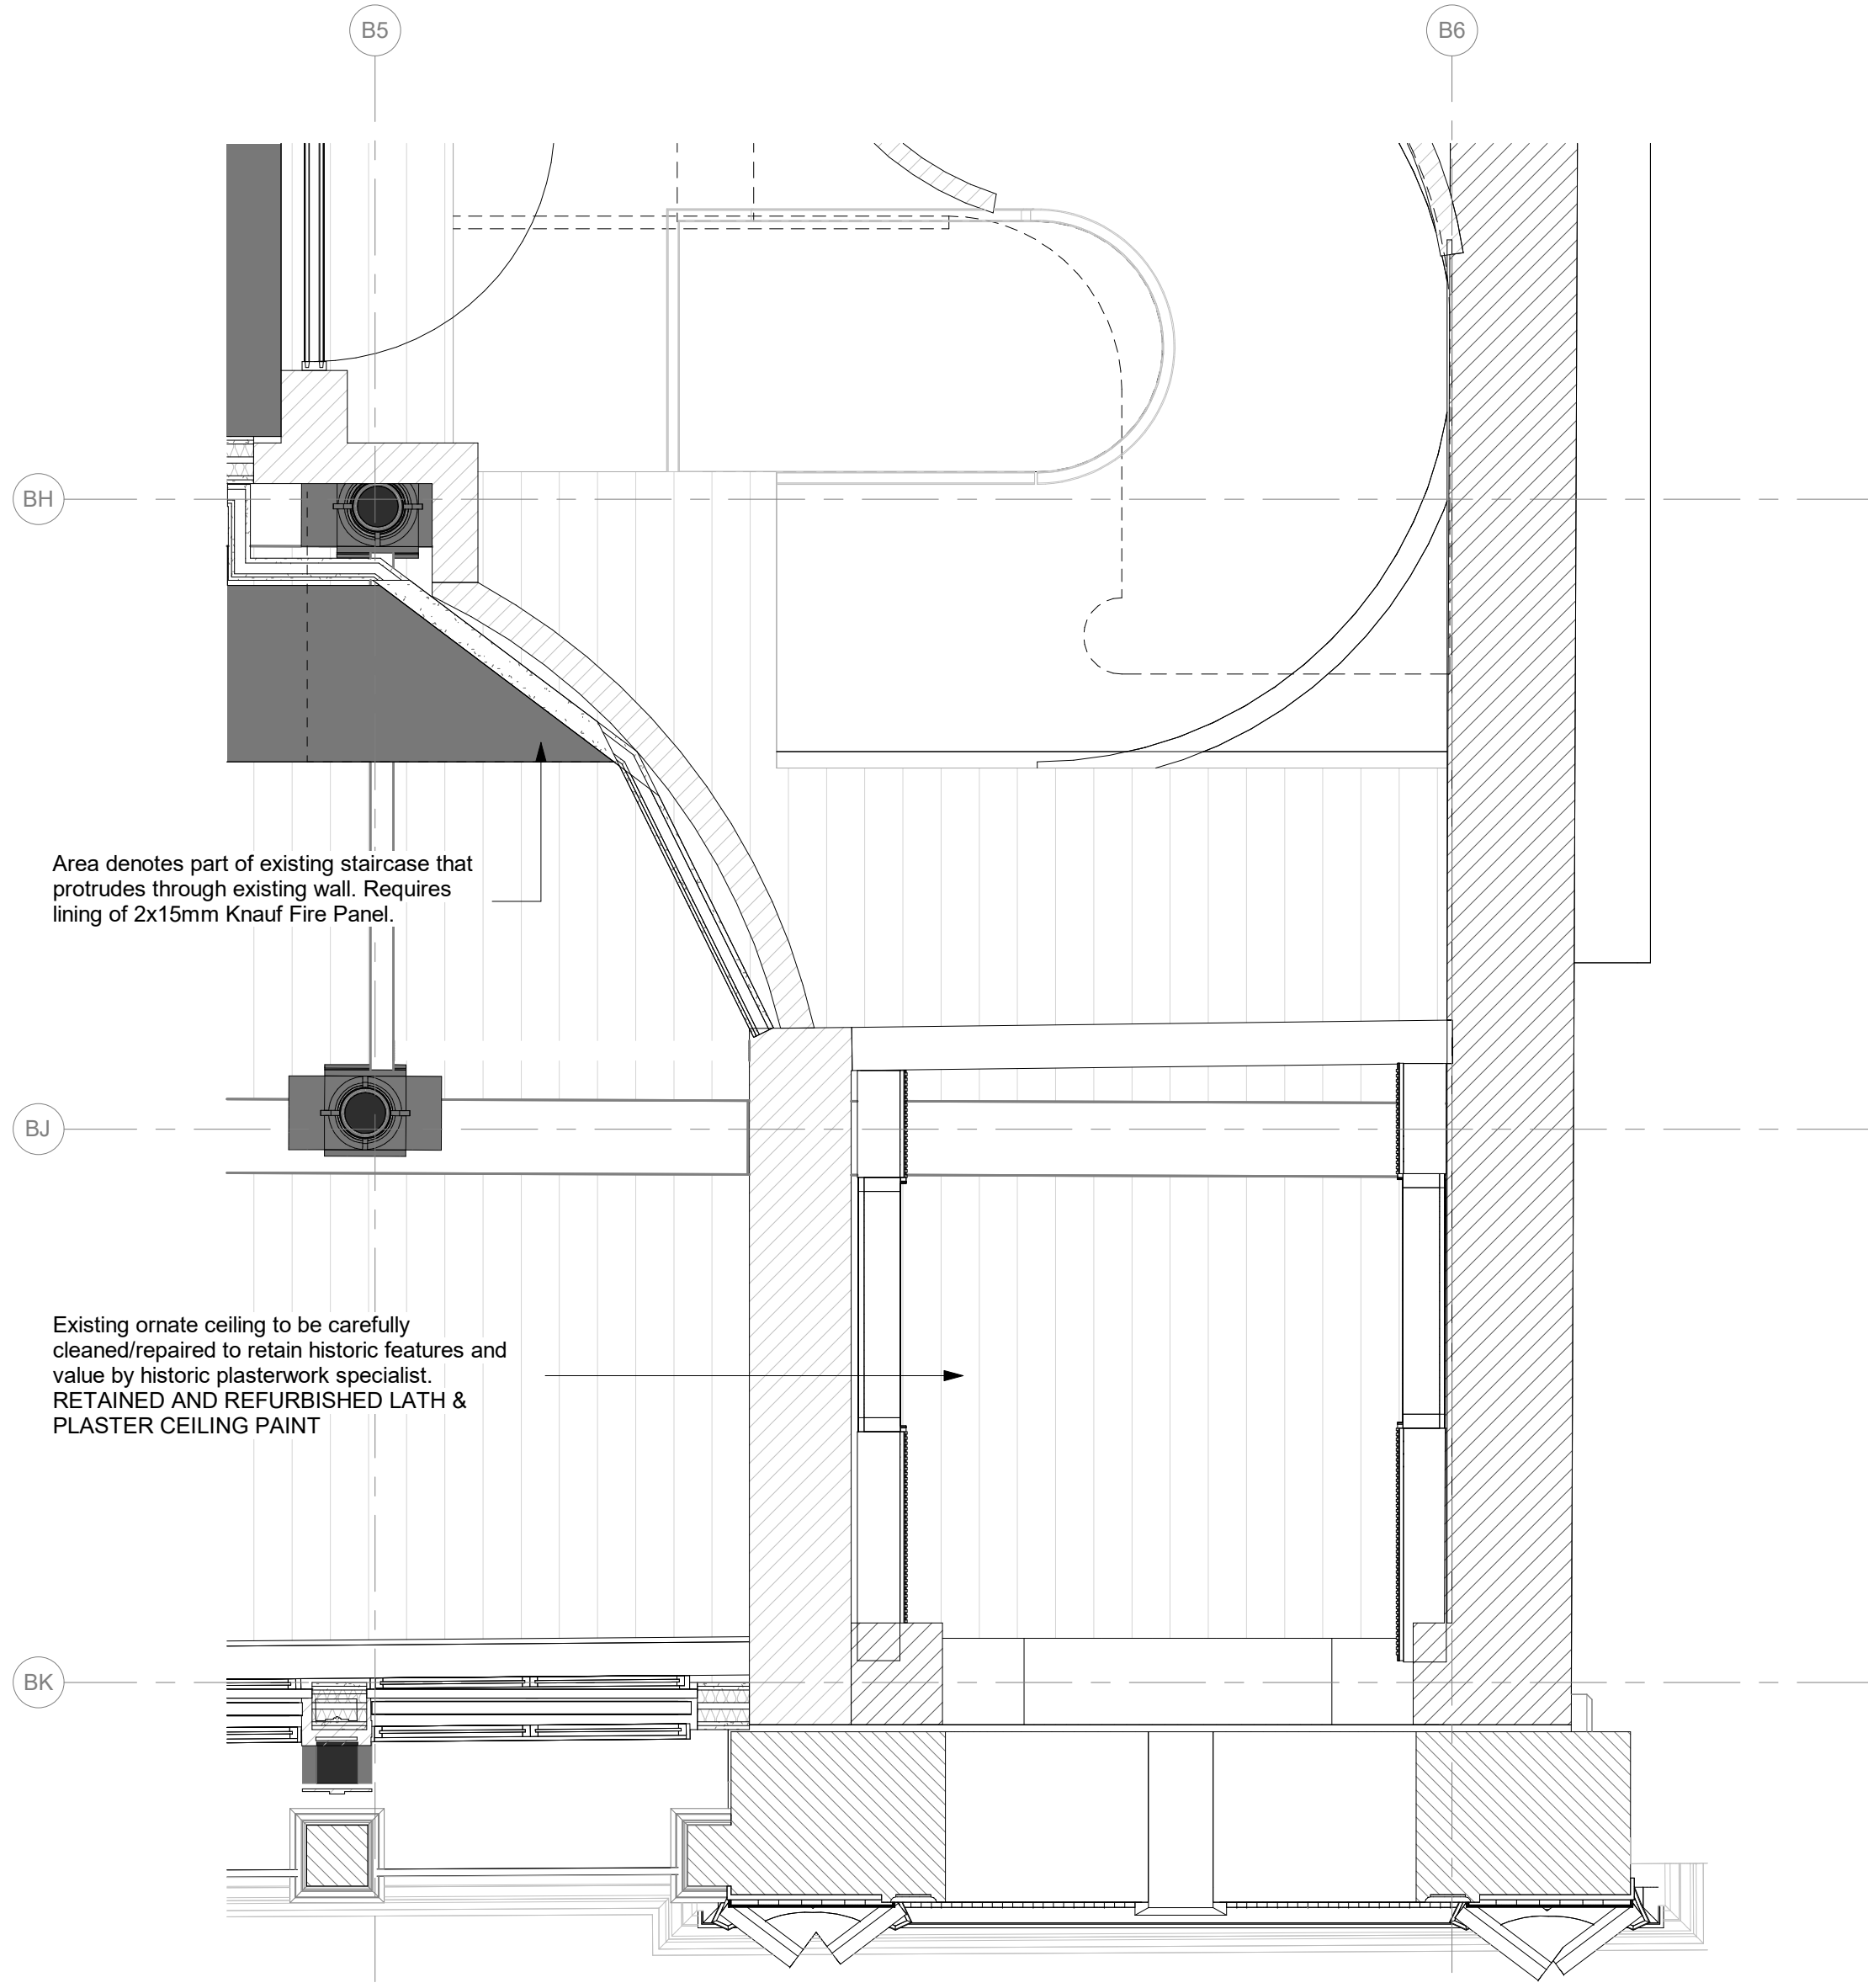


MAIN ENTRANCE CEILING PLAN Copy 1
1 : 25

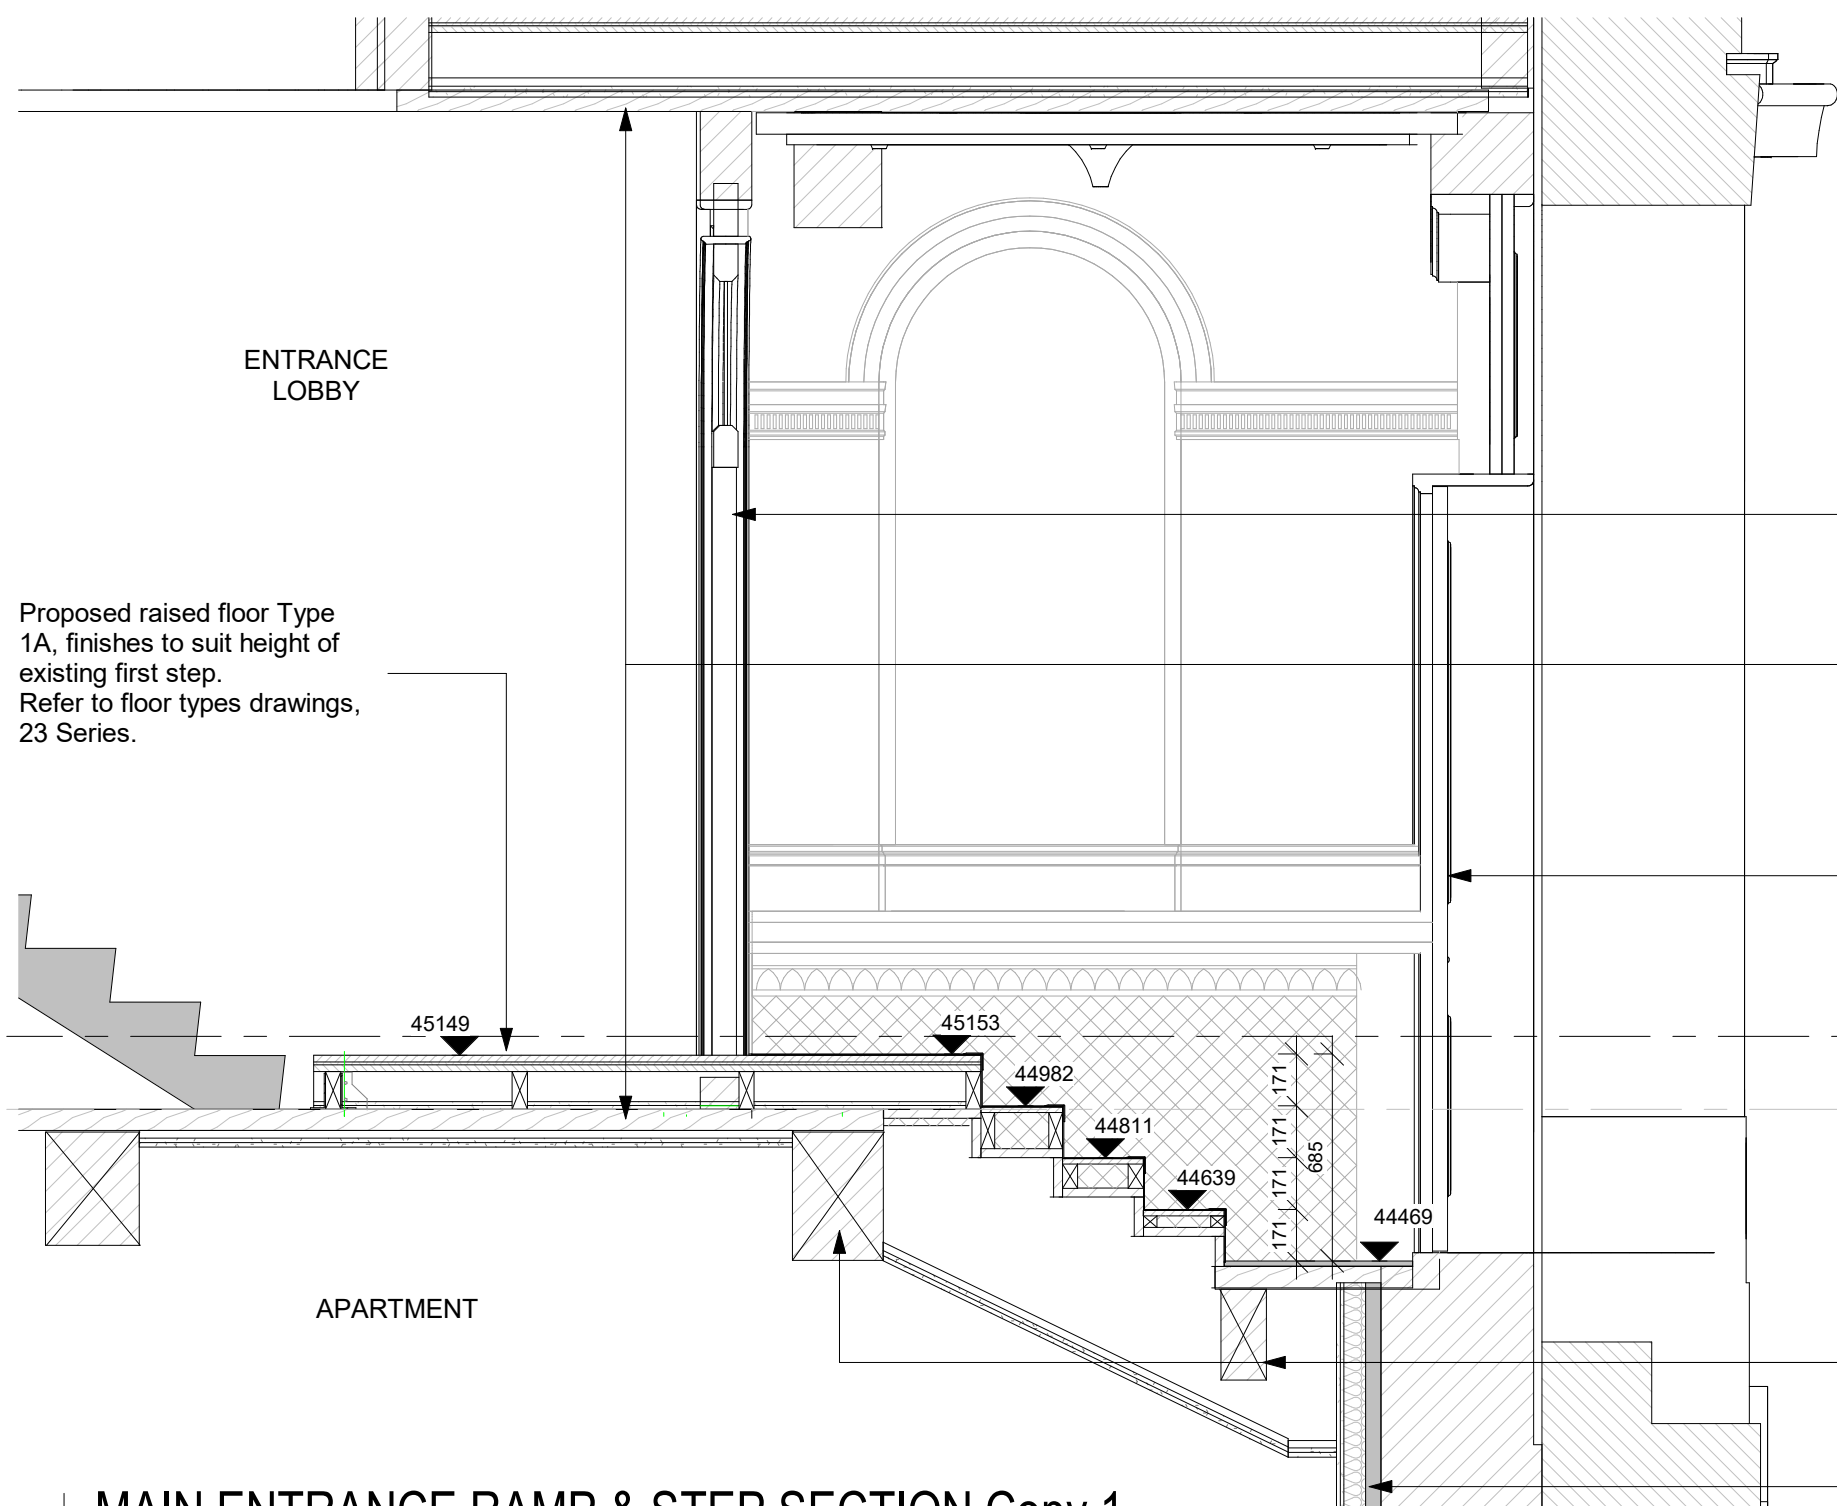

MAIN ENTRANCE RAMP & STEP SECTION Copy 1
1 : 25

- Door to be retained and refurbished, stripped and repainted green to match existing. New glazed panels in line with BS6206 to be added and replaced where necessary. Fixed open. (TBA with SBD)
- 70mm Existing Timber Floorboards
- Existing Main Entrance to be retained and refurbished. Stripped, primed and painted black to match existing state. New black Georgian style Black Antique centre front door knob to be fixed to both sides. Retrofitted internal side Paxton maglock system with self closing mechanism at head.
- BS - UG - Upper Ground Floor 45211
- BS - EX - UG 44970
- Existing timber beam supporting Timber Floorboards
- Beech wall type 6 - External wall lining as NBS clause K10/155A. For further details refer to 22 series.

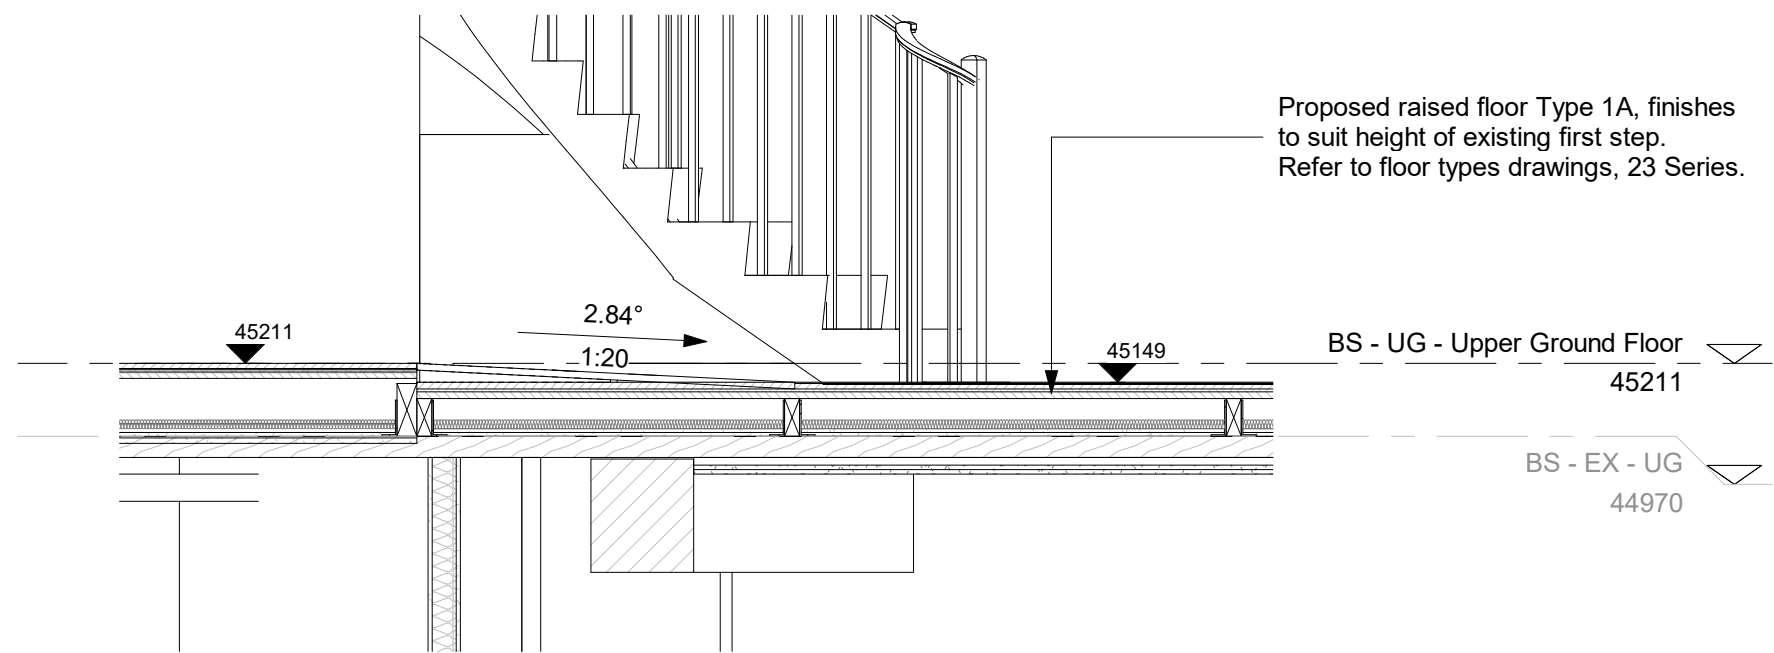

PROPOSED RAMP SECTION Copy 1
1 : 25

General Notes:

This drawing is the property of Fletcher-Rae (UK) Limited and copyright is reserved by them. The drawing is not to be copied, reproduced or re-distributed either in whole or in part without the prior written consent of Fletcher-Rae (UK) Limited.


The originator shall have no responsibility for any liability, loss, cost, damage or expense arising from or relating to any use of this document other than for its intended purpose on this project.

This drawing shall be read in conjunction with all other relevant drawings, specifications and associated documentation. Any discrepancies, errors or omissions are to be reported to the originator before proceeding with work.

All dimensions are to be checked on site by the contractor prior to proceeding with any work. This drawing shall not be scaled to ascertain any dimensions. Work to figured dimensions only.

DISCLAIMER
When this drawing is issued in CAD, it is an uncontrolled version issued for information only, to enable the recipient to prepare their own documents/ drawings for which they are solely responsible.

SOFTWARE INTEROPERABILITY
Fletcher-Rae (UK) Limited prepared this drawing using Autodesk **REVIT**. Fletcher-Rae (UK) Limited does not accept liability for any loss or degradation of any information held in the drawing resulting from the translation from the original file format to any other file format or from the recipient's reading of it in any other programme.

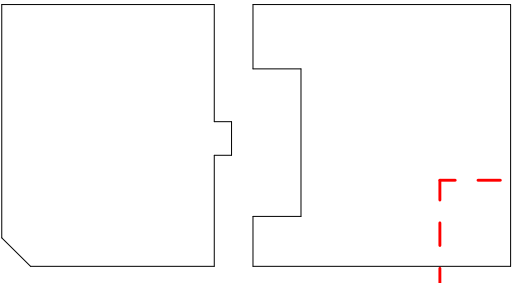

KEY PLAN

P01 Planning MM 21.06.24
Rev Revision Details Drawn Date Chk'd

Project No. **24006**
Suitability **S2 SUITABLE FOR INFORMATION**
Status **PLANNING**

Client:
Beech Holdings

Project:
**PICCADILLY WAREHOUSE
Bloom Street**

Sheet Name:
**Main Entrance Stair and
Ramp Planning**

Drawing No. **24006-HFR-BS-UG-DR-A-9160** Rev. **P01**
Drawn By **SR** Scale **1 : 25 @ A1**
Created **22.05.24**

HORIZON
fletcher | rae

Level 12, Tower 12, 18-22 Bridge Street, Manchester, M3 3BZ
t +44 (0) 161 242 1140
w www.fletcher-rae.com
e info@fletcher-rae.com