

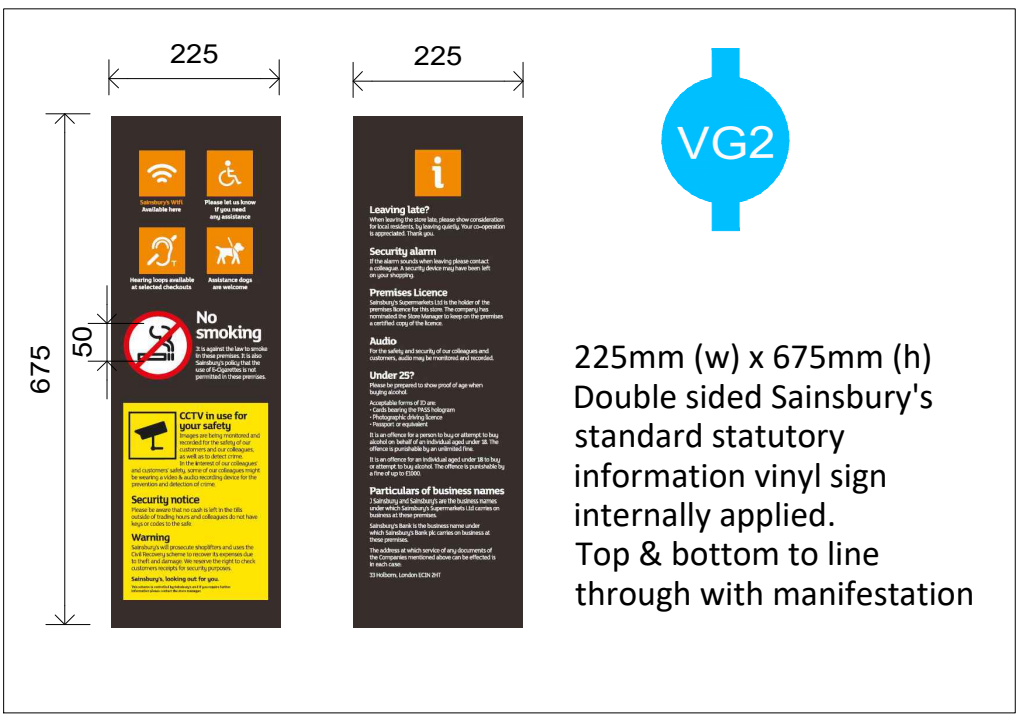
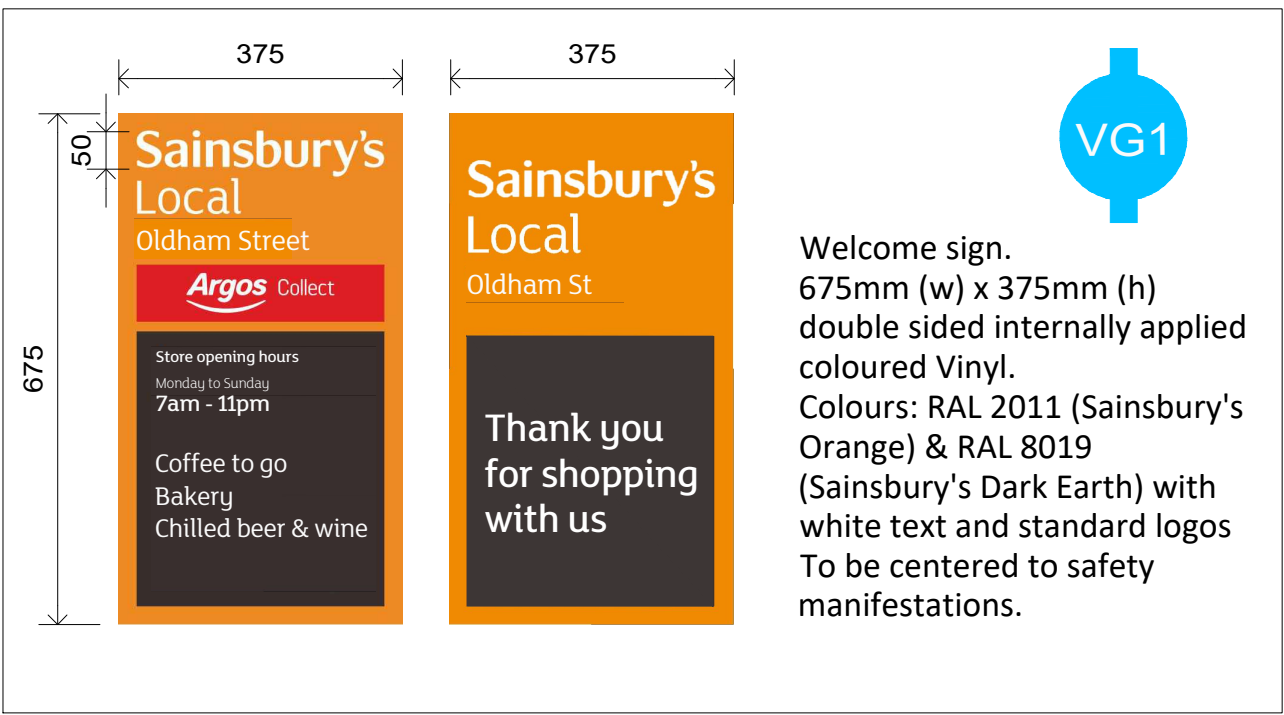
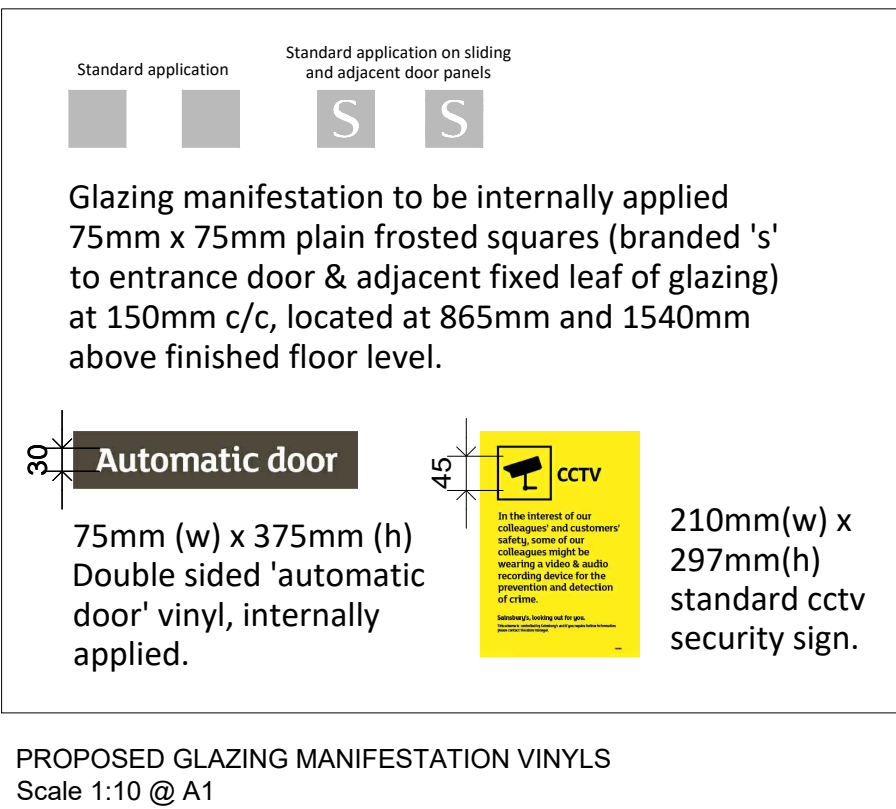
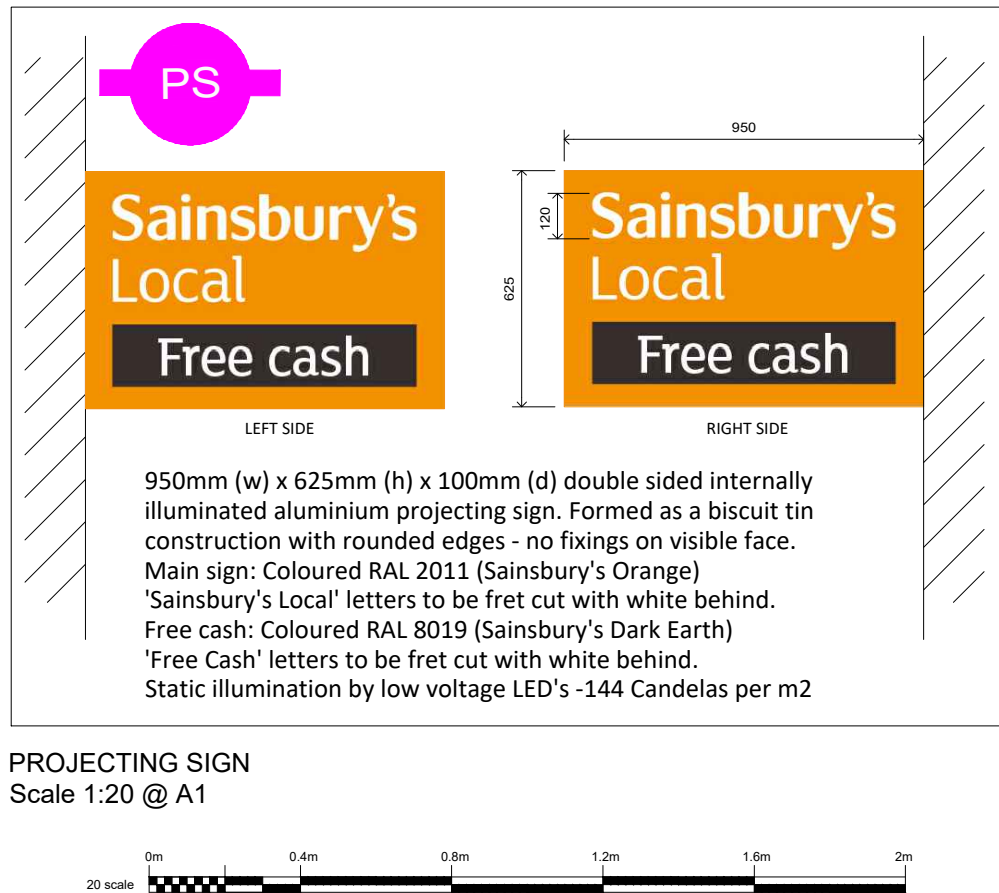
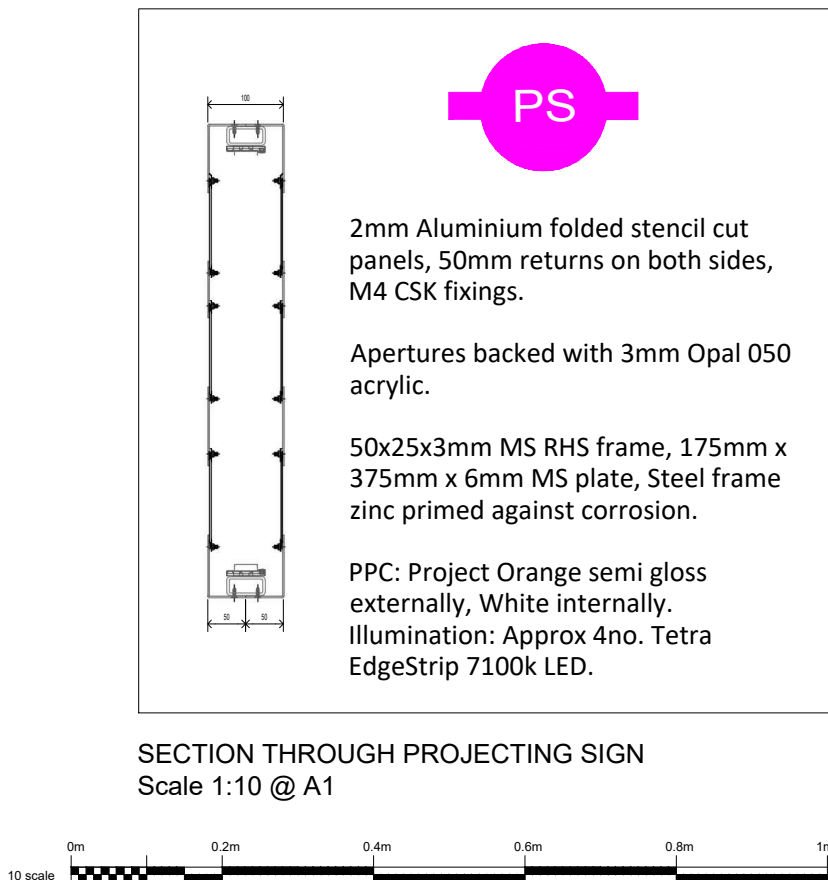
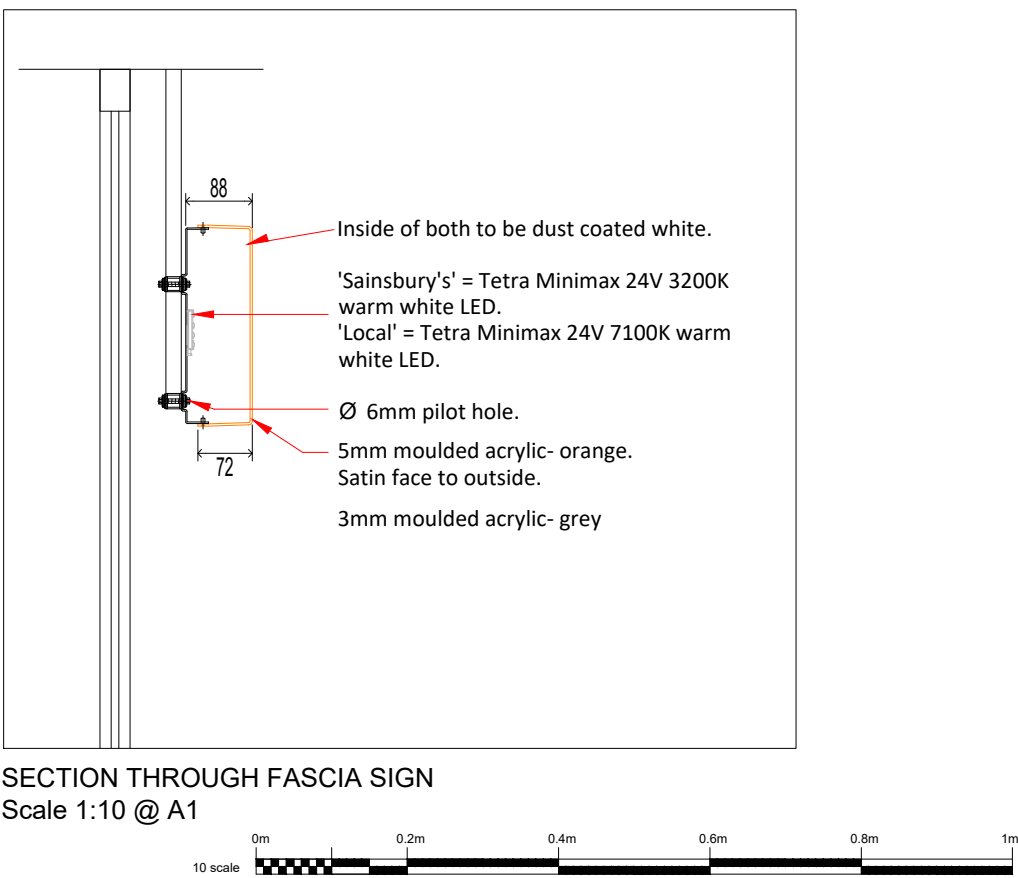


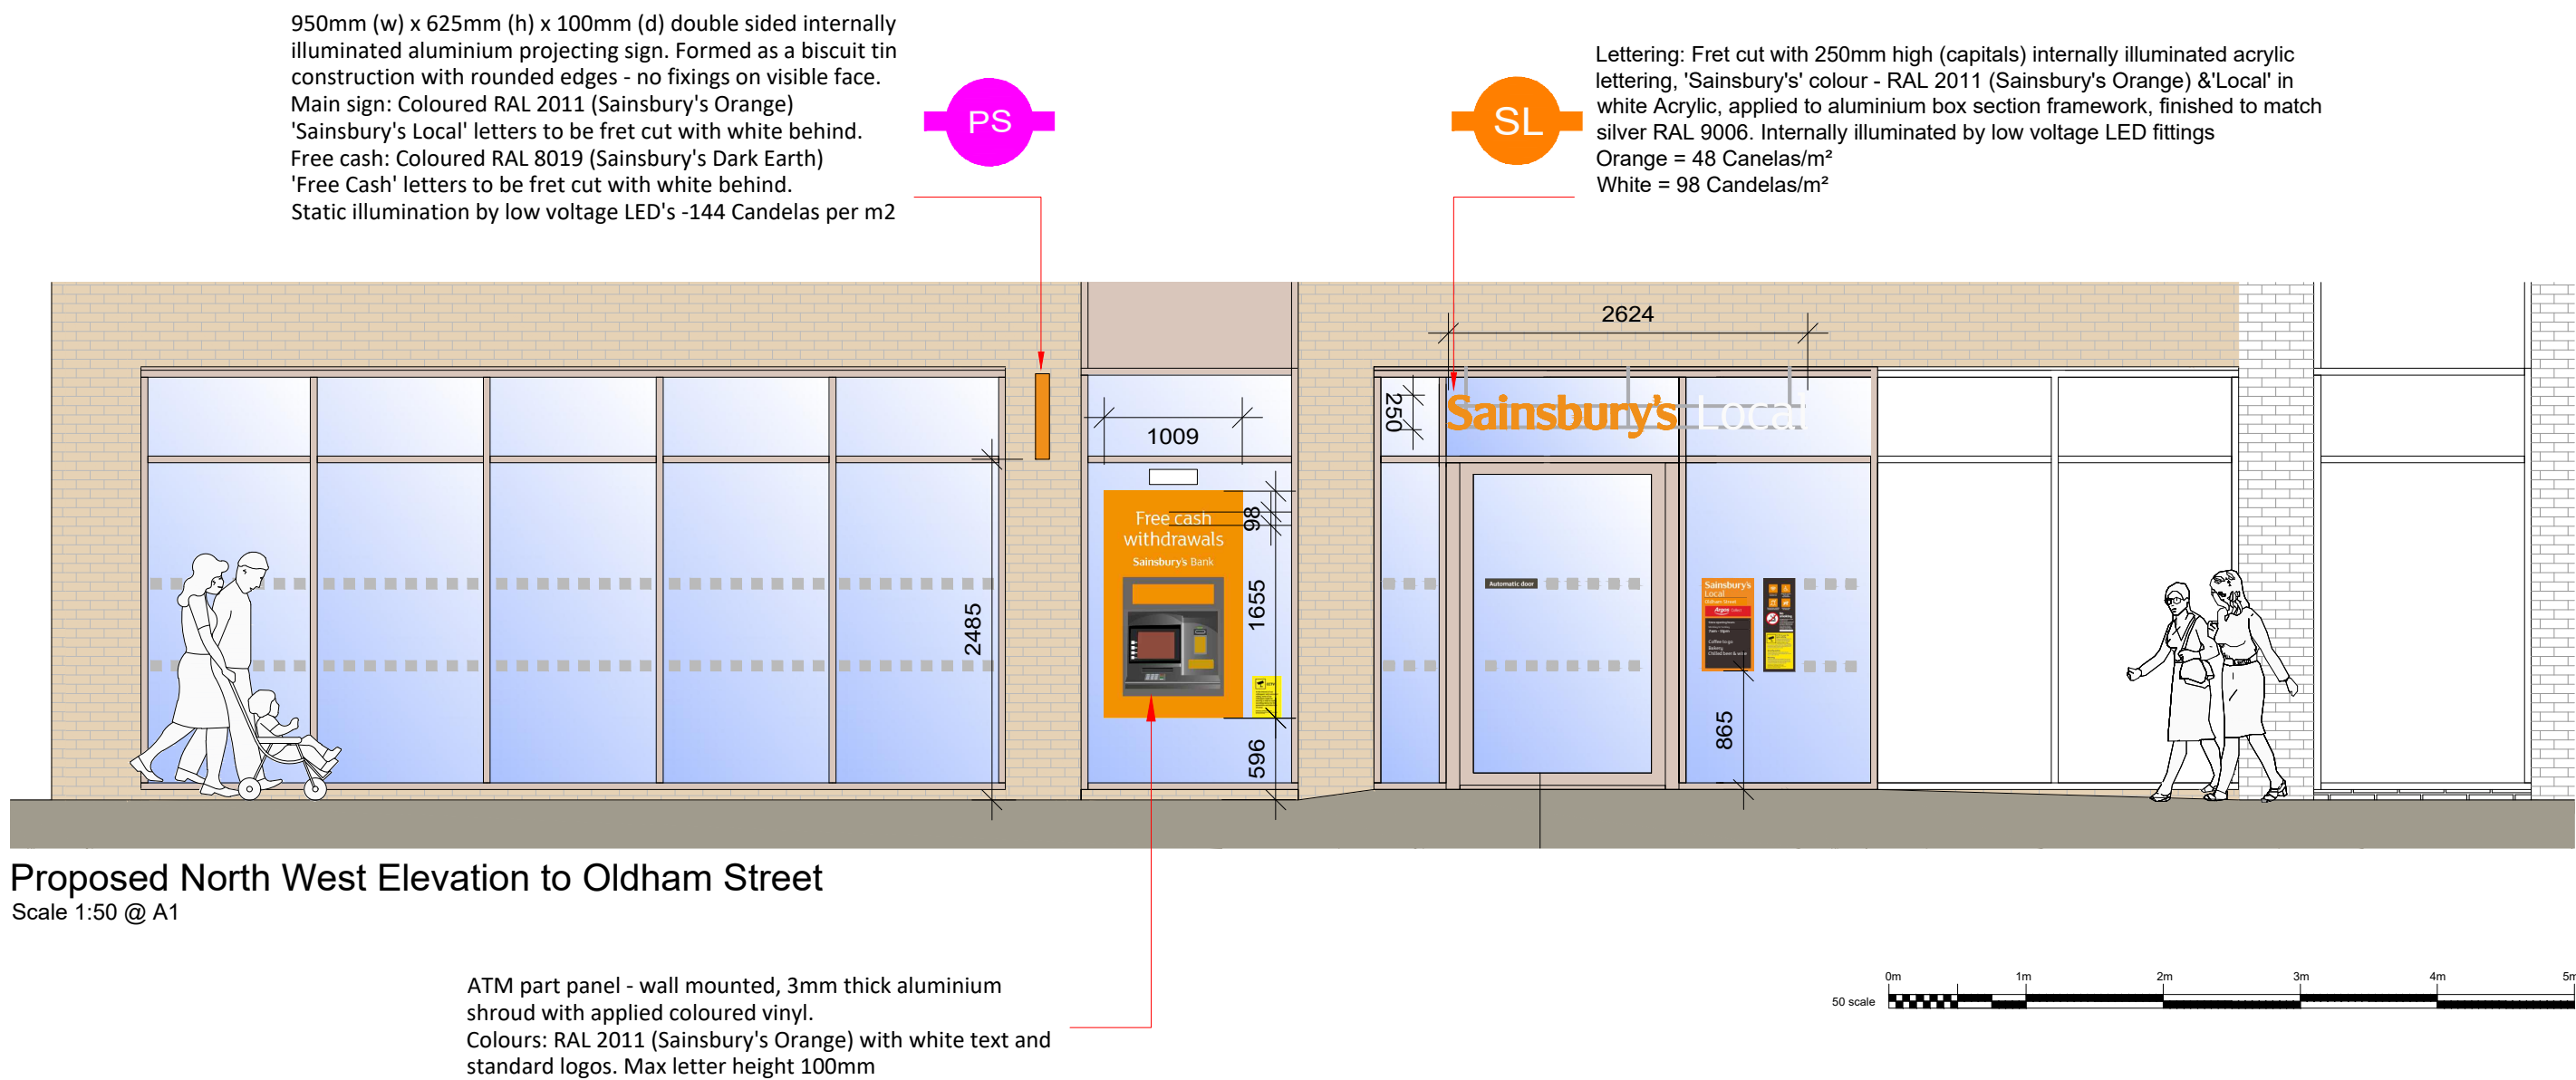

Signage Key:

- SL Fascia Signs
- PS Projecting Signs
- VG Vinyl Graphics
- ATM ATM Signage

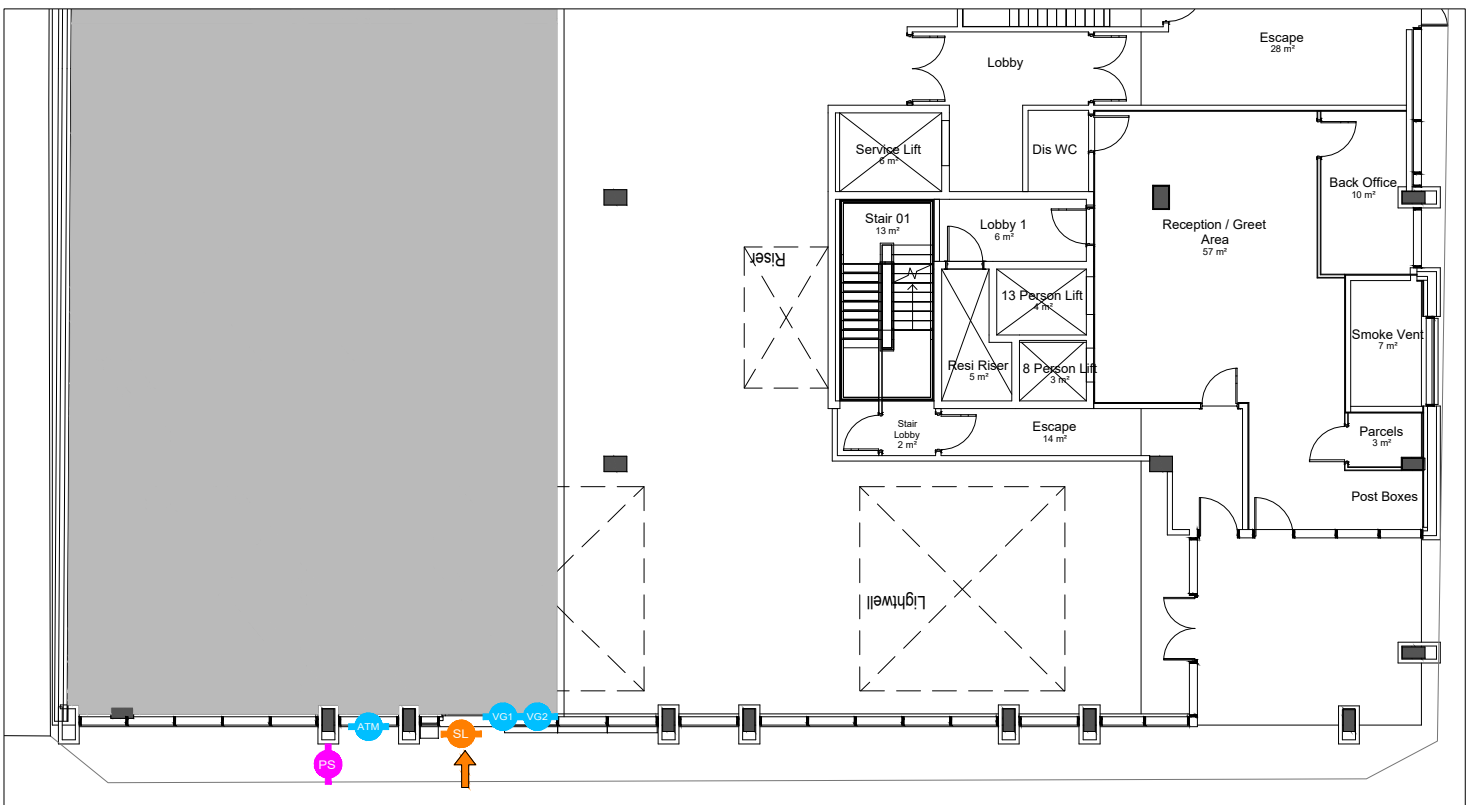

| REV | DESCRIPTION                                            | DATE     | WALLS |
|-----|--------------------------------------------------------|----------|-------|
| 1   | First revision from the client's latest design request | 10/09/24 | 10    |

0m 4m 8m 12m 16m 20m  
200 scale

PLANNING

Proposed Signage Details  
AS-OLDH\_XXXX\CHQ\ZZZ\ZZ\PL-A-1006\A

Client: Sainsbury's  
Project: Oldham Street Manchester  
M&TLE  
Design: CHQ-22-16319  
Scale: As Indicated @A1  
Sheet: JW

CHQ ARCHITECTS  
The Building 41, Oldham Street, Manchester, M4 1LE  
Tel: 0161 275 1111  
Email: info@chqarchitects.co.uk

All drawings are subject to full site survey. All dimensions are to be checked on site.

© Crown Copyright. All rights reserved. Licence number 1000000000

ISO A1 Landscape