



1 Existing North Facing Elevation
1:200

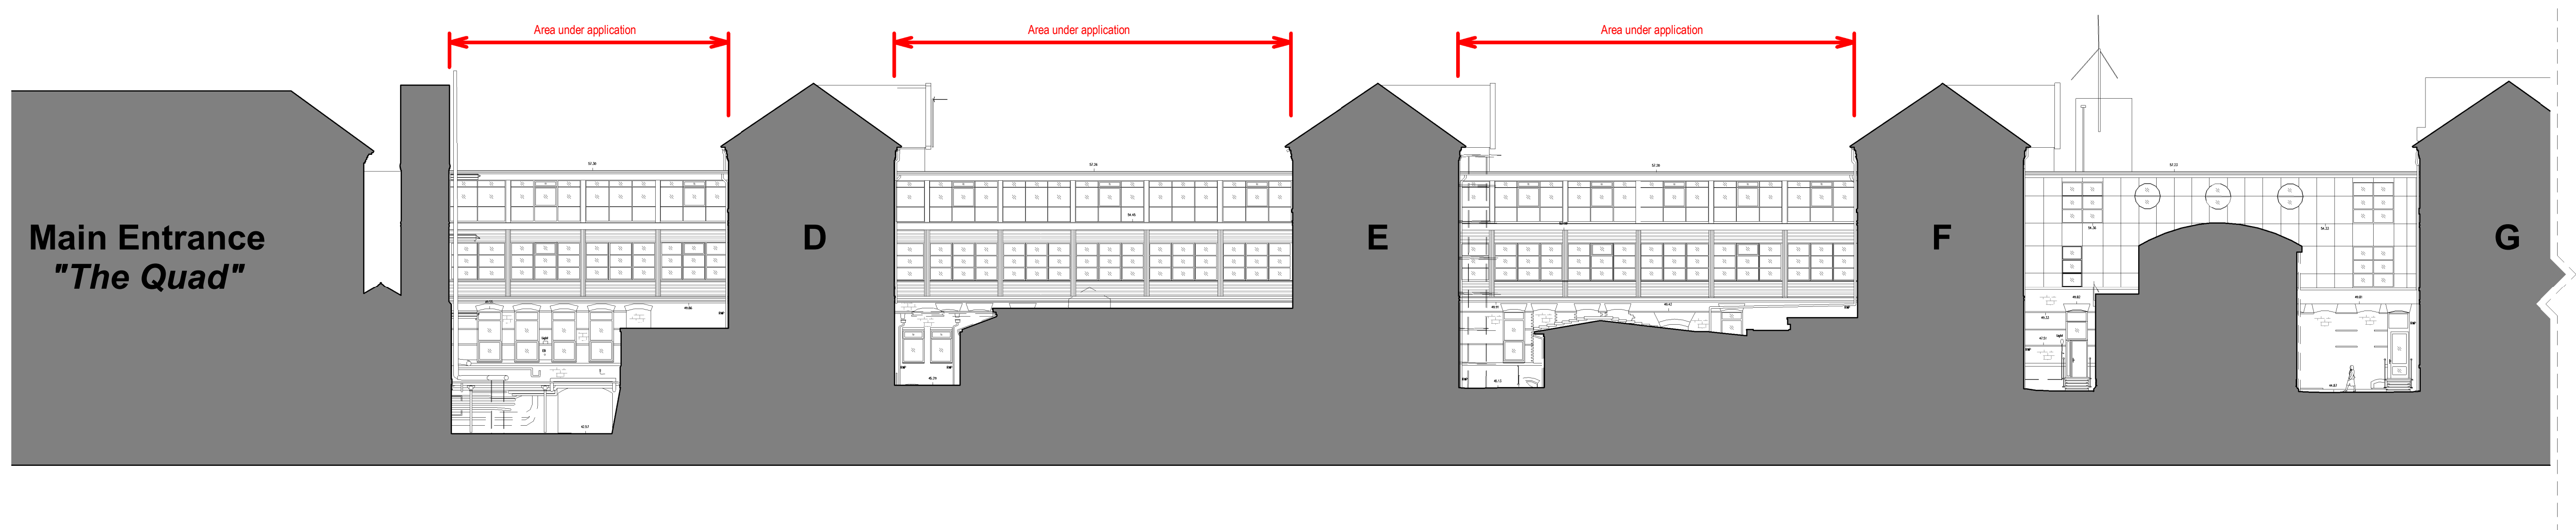

2 Existing North Facing Elevation Cont'd
1:200

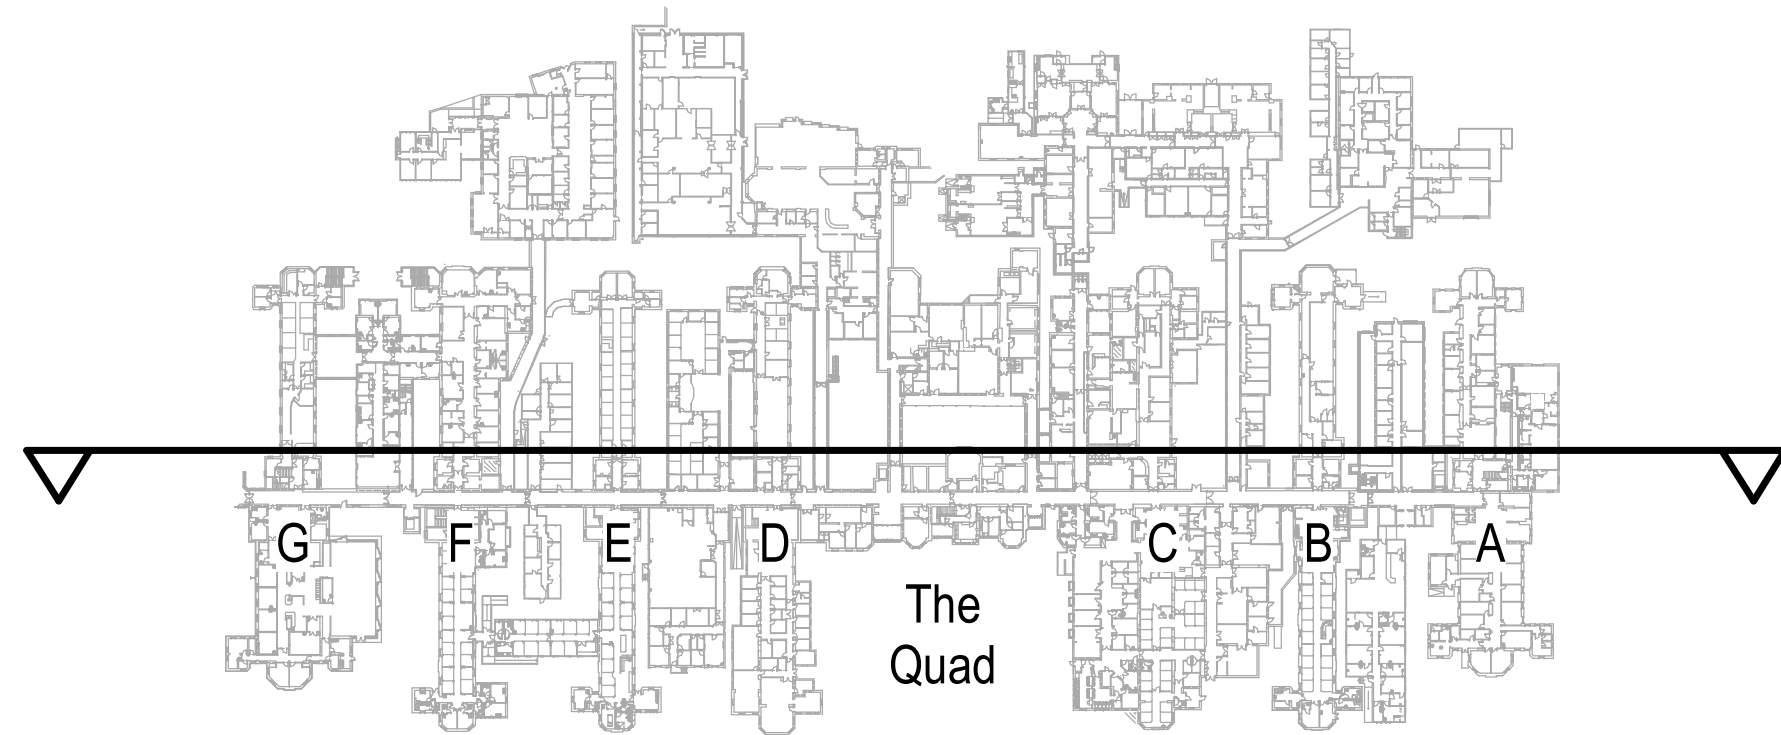

3 Existing Elevation Key Plan
1:1500