


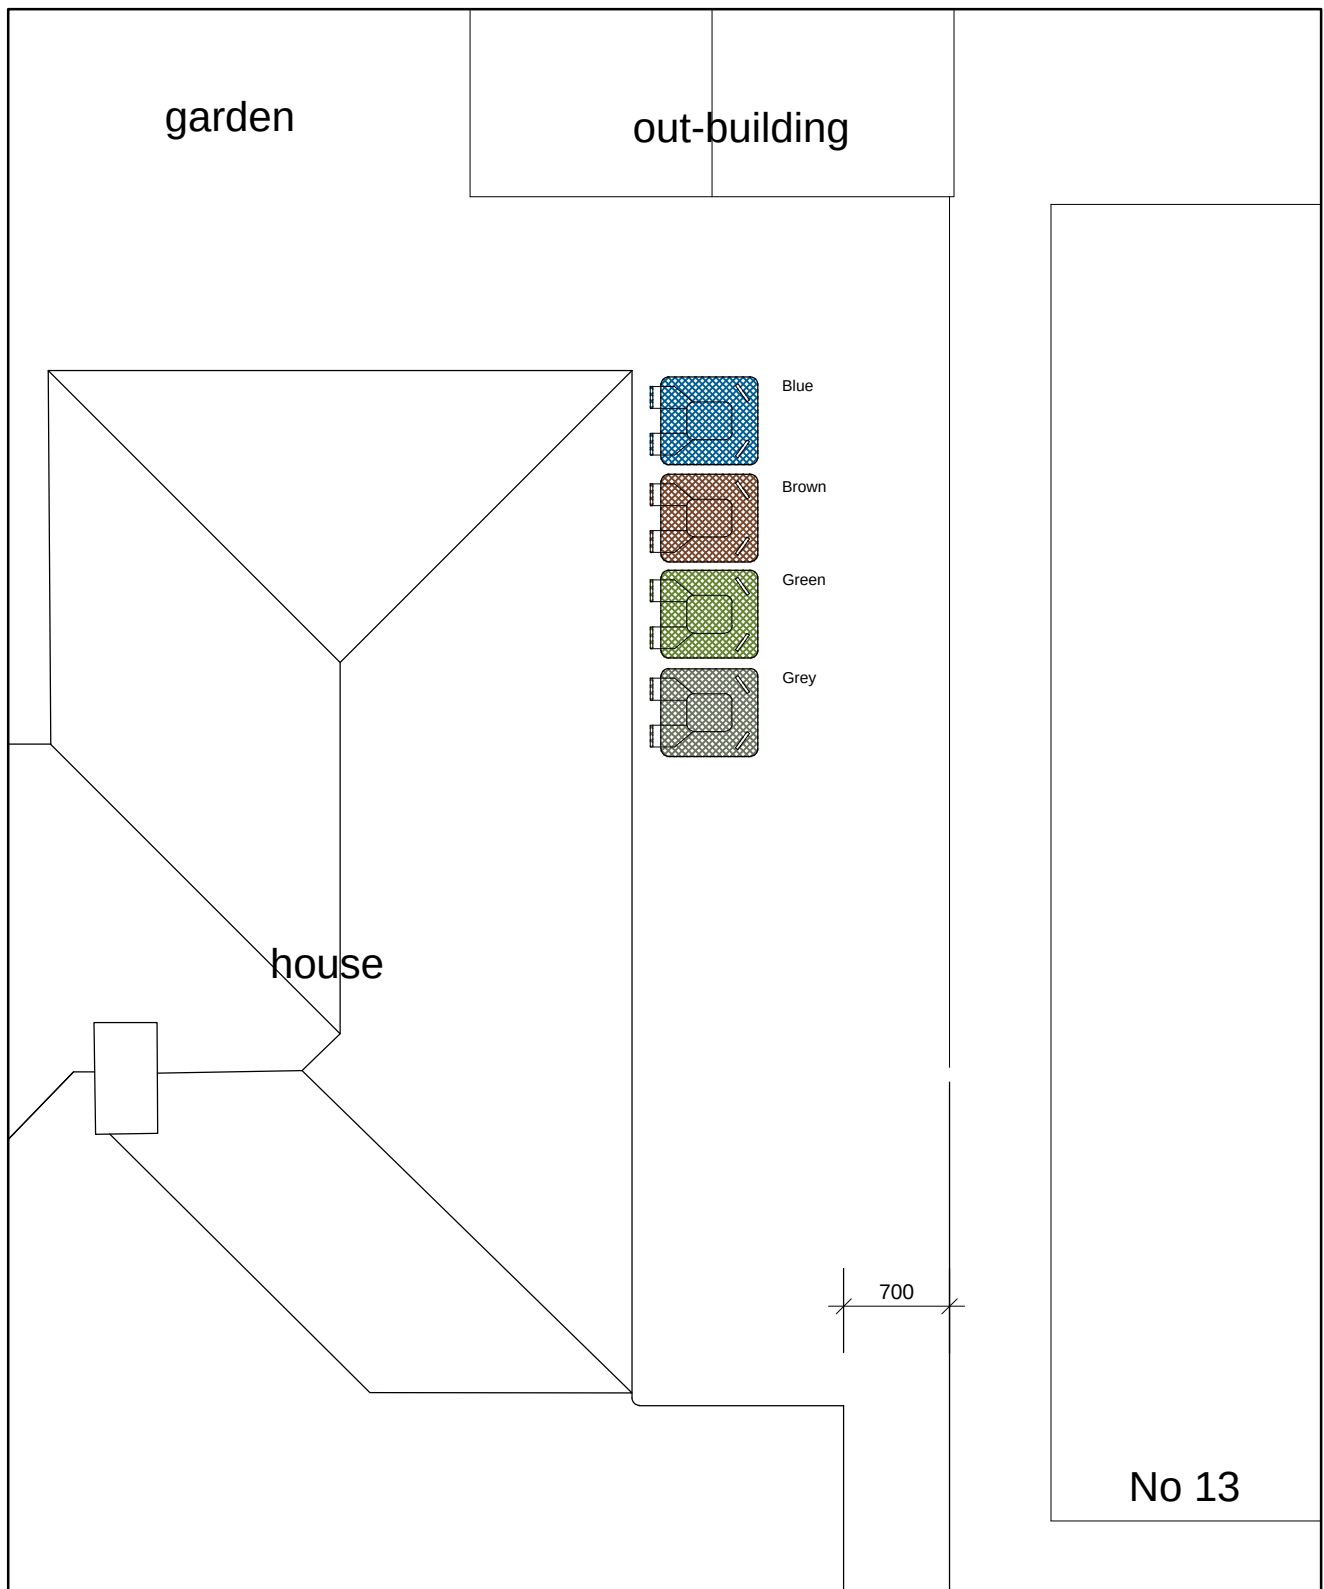

Location Plan
1:50

BIN STORAGE

Proposed Extension.
For Mr Bruce Green
11 Fordbank Road,
Didsbury. M/C.

Date 13th March 2024
Scale. As shown