


DB32 Fire Appliance
Overall Length 8.68m
Overall Width 2.38m
Overall Height 3.81m
Min Body Ground Clearance 0.337m
Max Track Width 2.10m
Min Turning Radius 7.910m
Kerb to Kerb Turning Radius

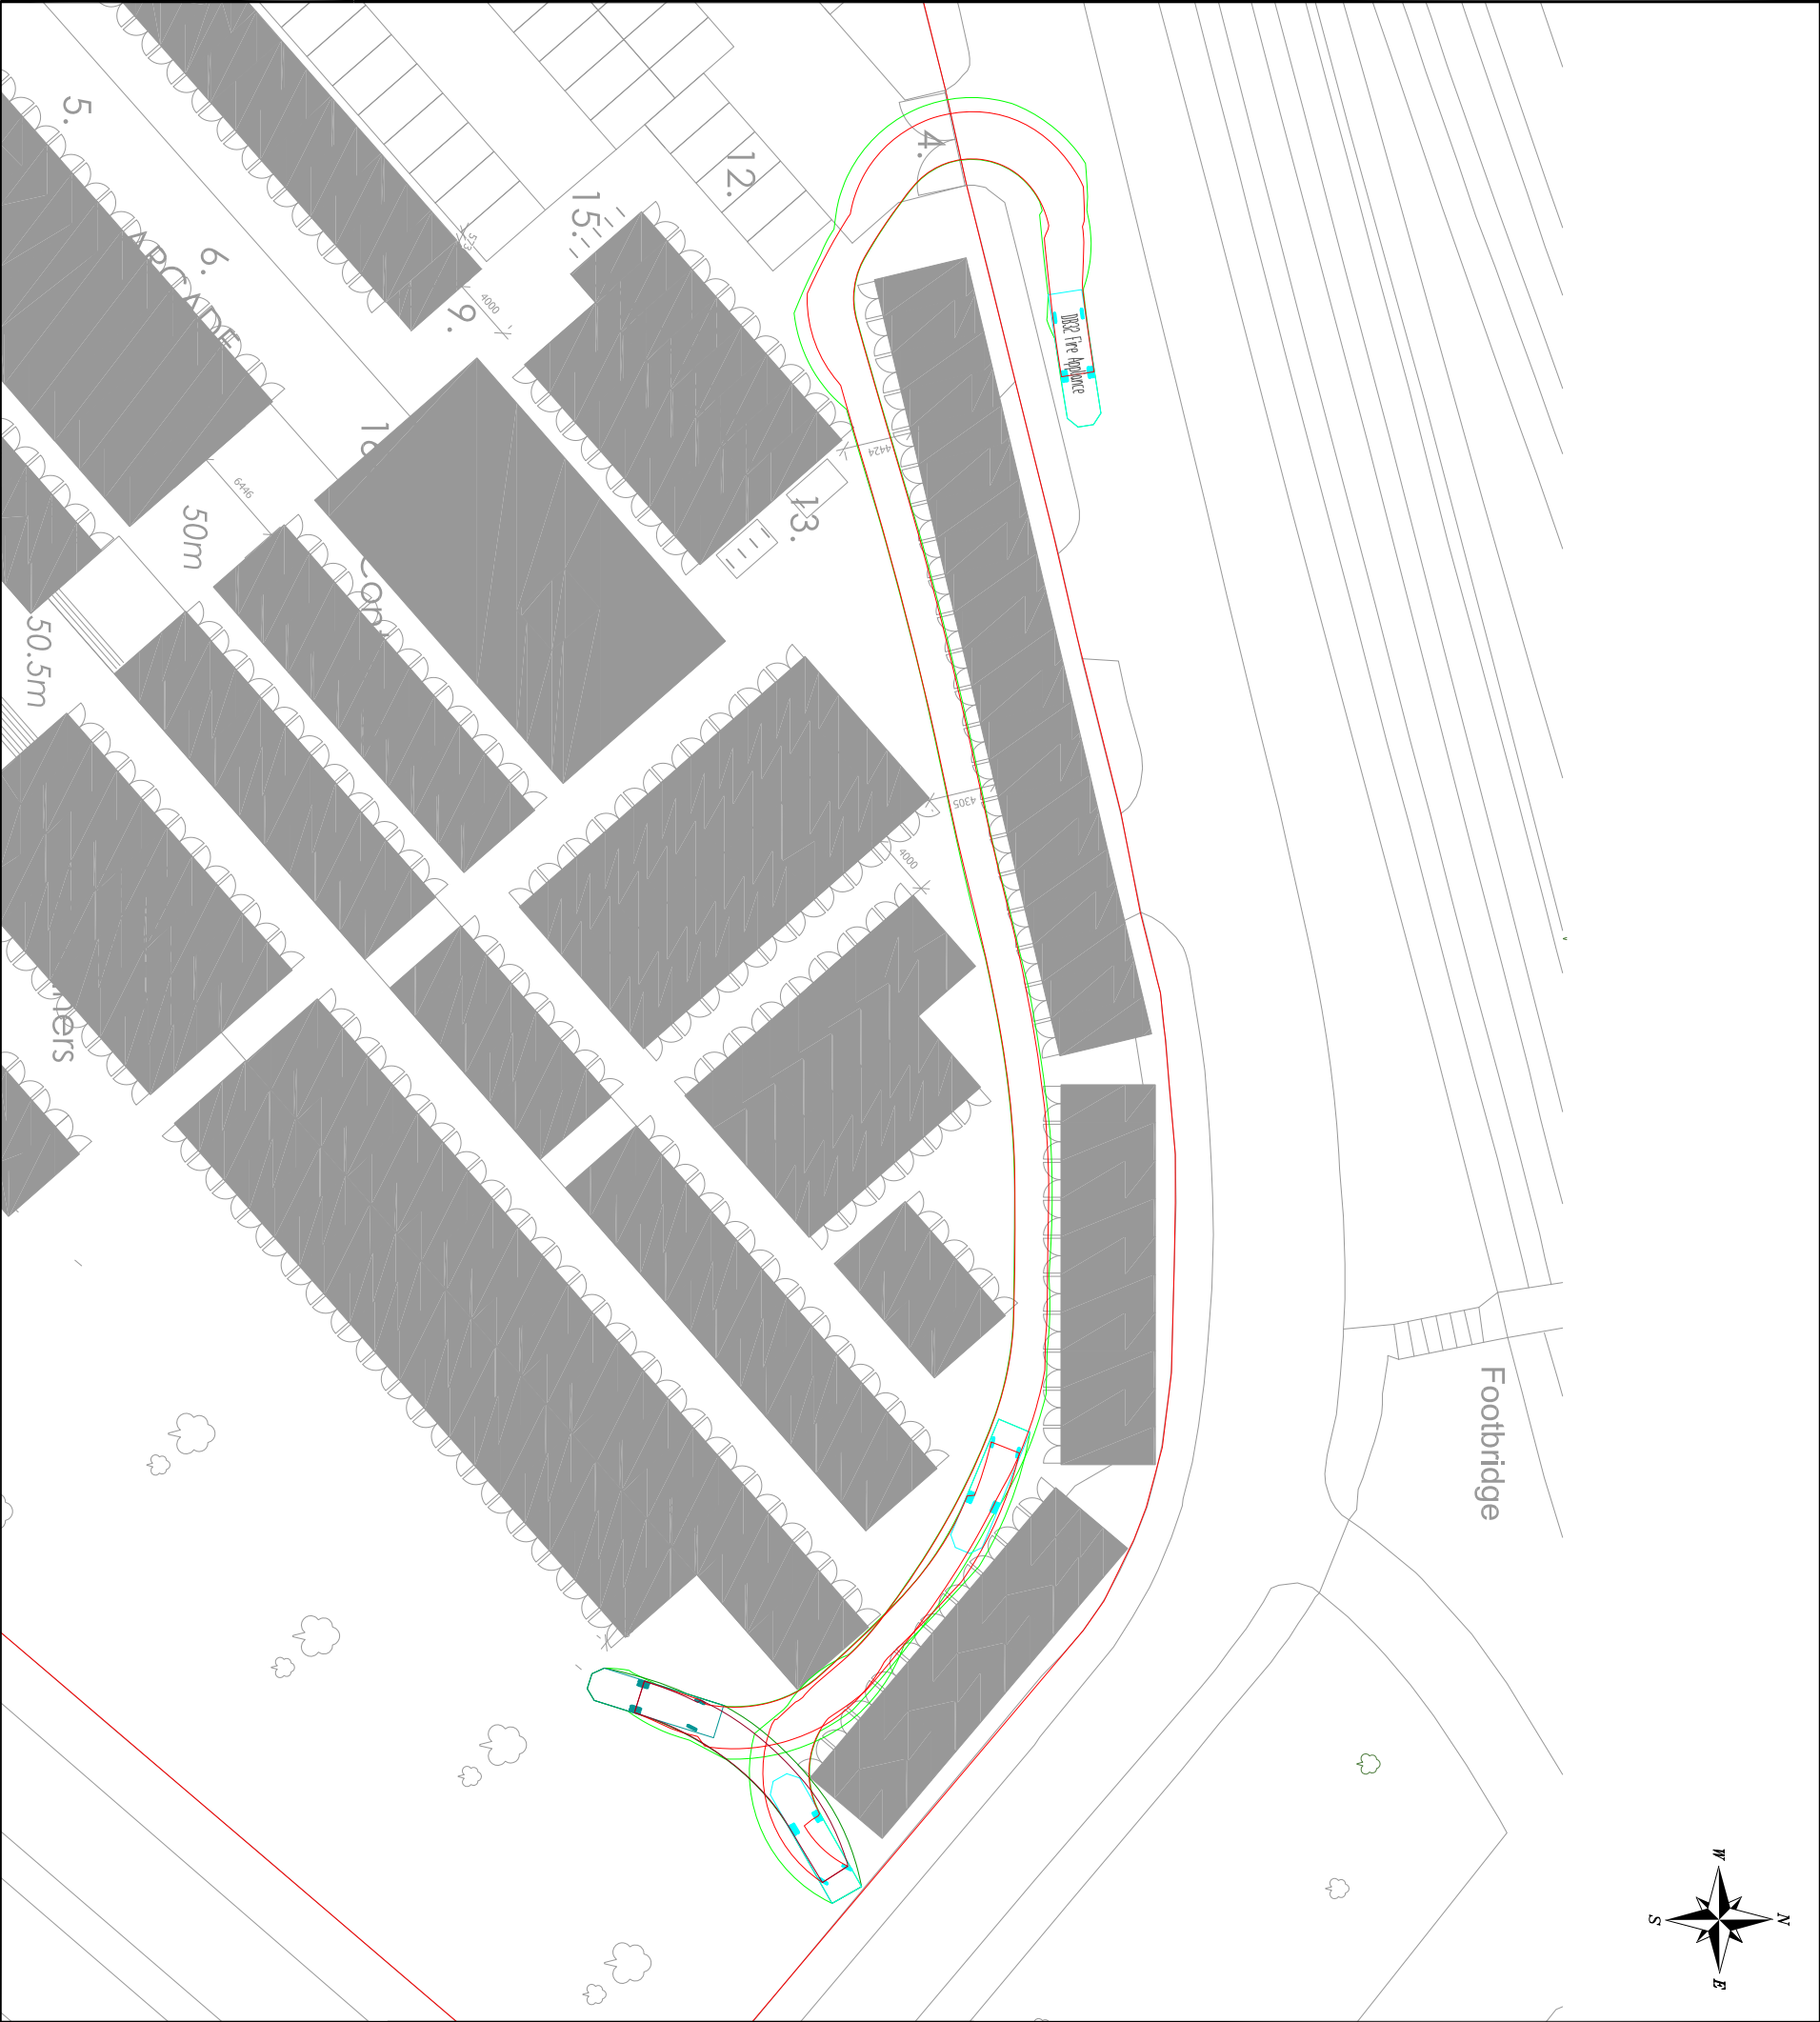

NOTES

REV	DETAILS	DRAWN	CHECKED	DATE

CLIENT:

MEANWHILE CREATIVE

PROJECT:

BROMLEY STREET, MANCHESTER

DRAWING TITLE:

SWEPT PATH ANALYSIS

SCALE: 1:500 @ A3

DRAWN	LG	CHECKED	MR	DATE	MAY 24
-------	----	---------	----	------	--------

Eddisons
340 Deansgate
Manchester
M3 4LY

Email: info@crotts.co.uk
Tel: 0161 837 7380
Web: www.eddisons.com/services/transport-planning

DRAWING NUMBER:	3983-SP01	REVISION:	D
-----------------	-----------	-----------	---

Eddisons