



Item 1

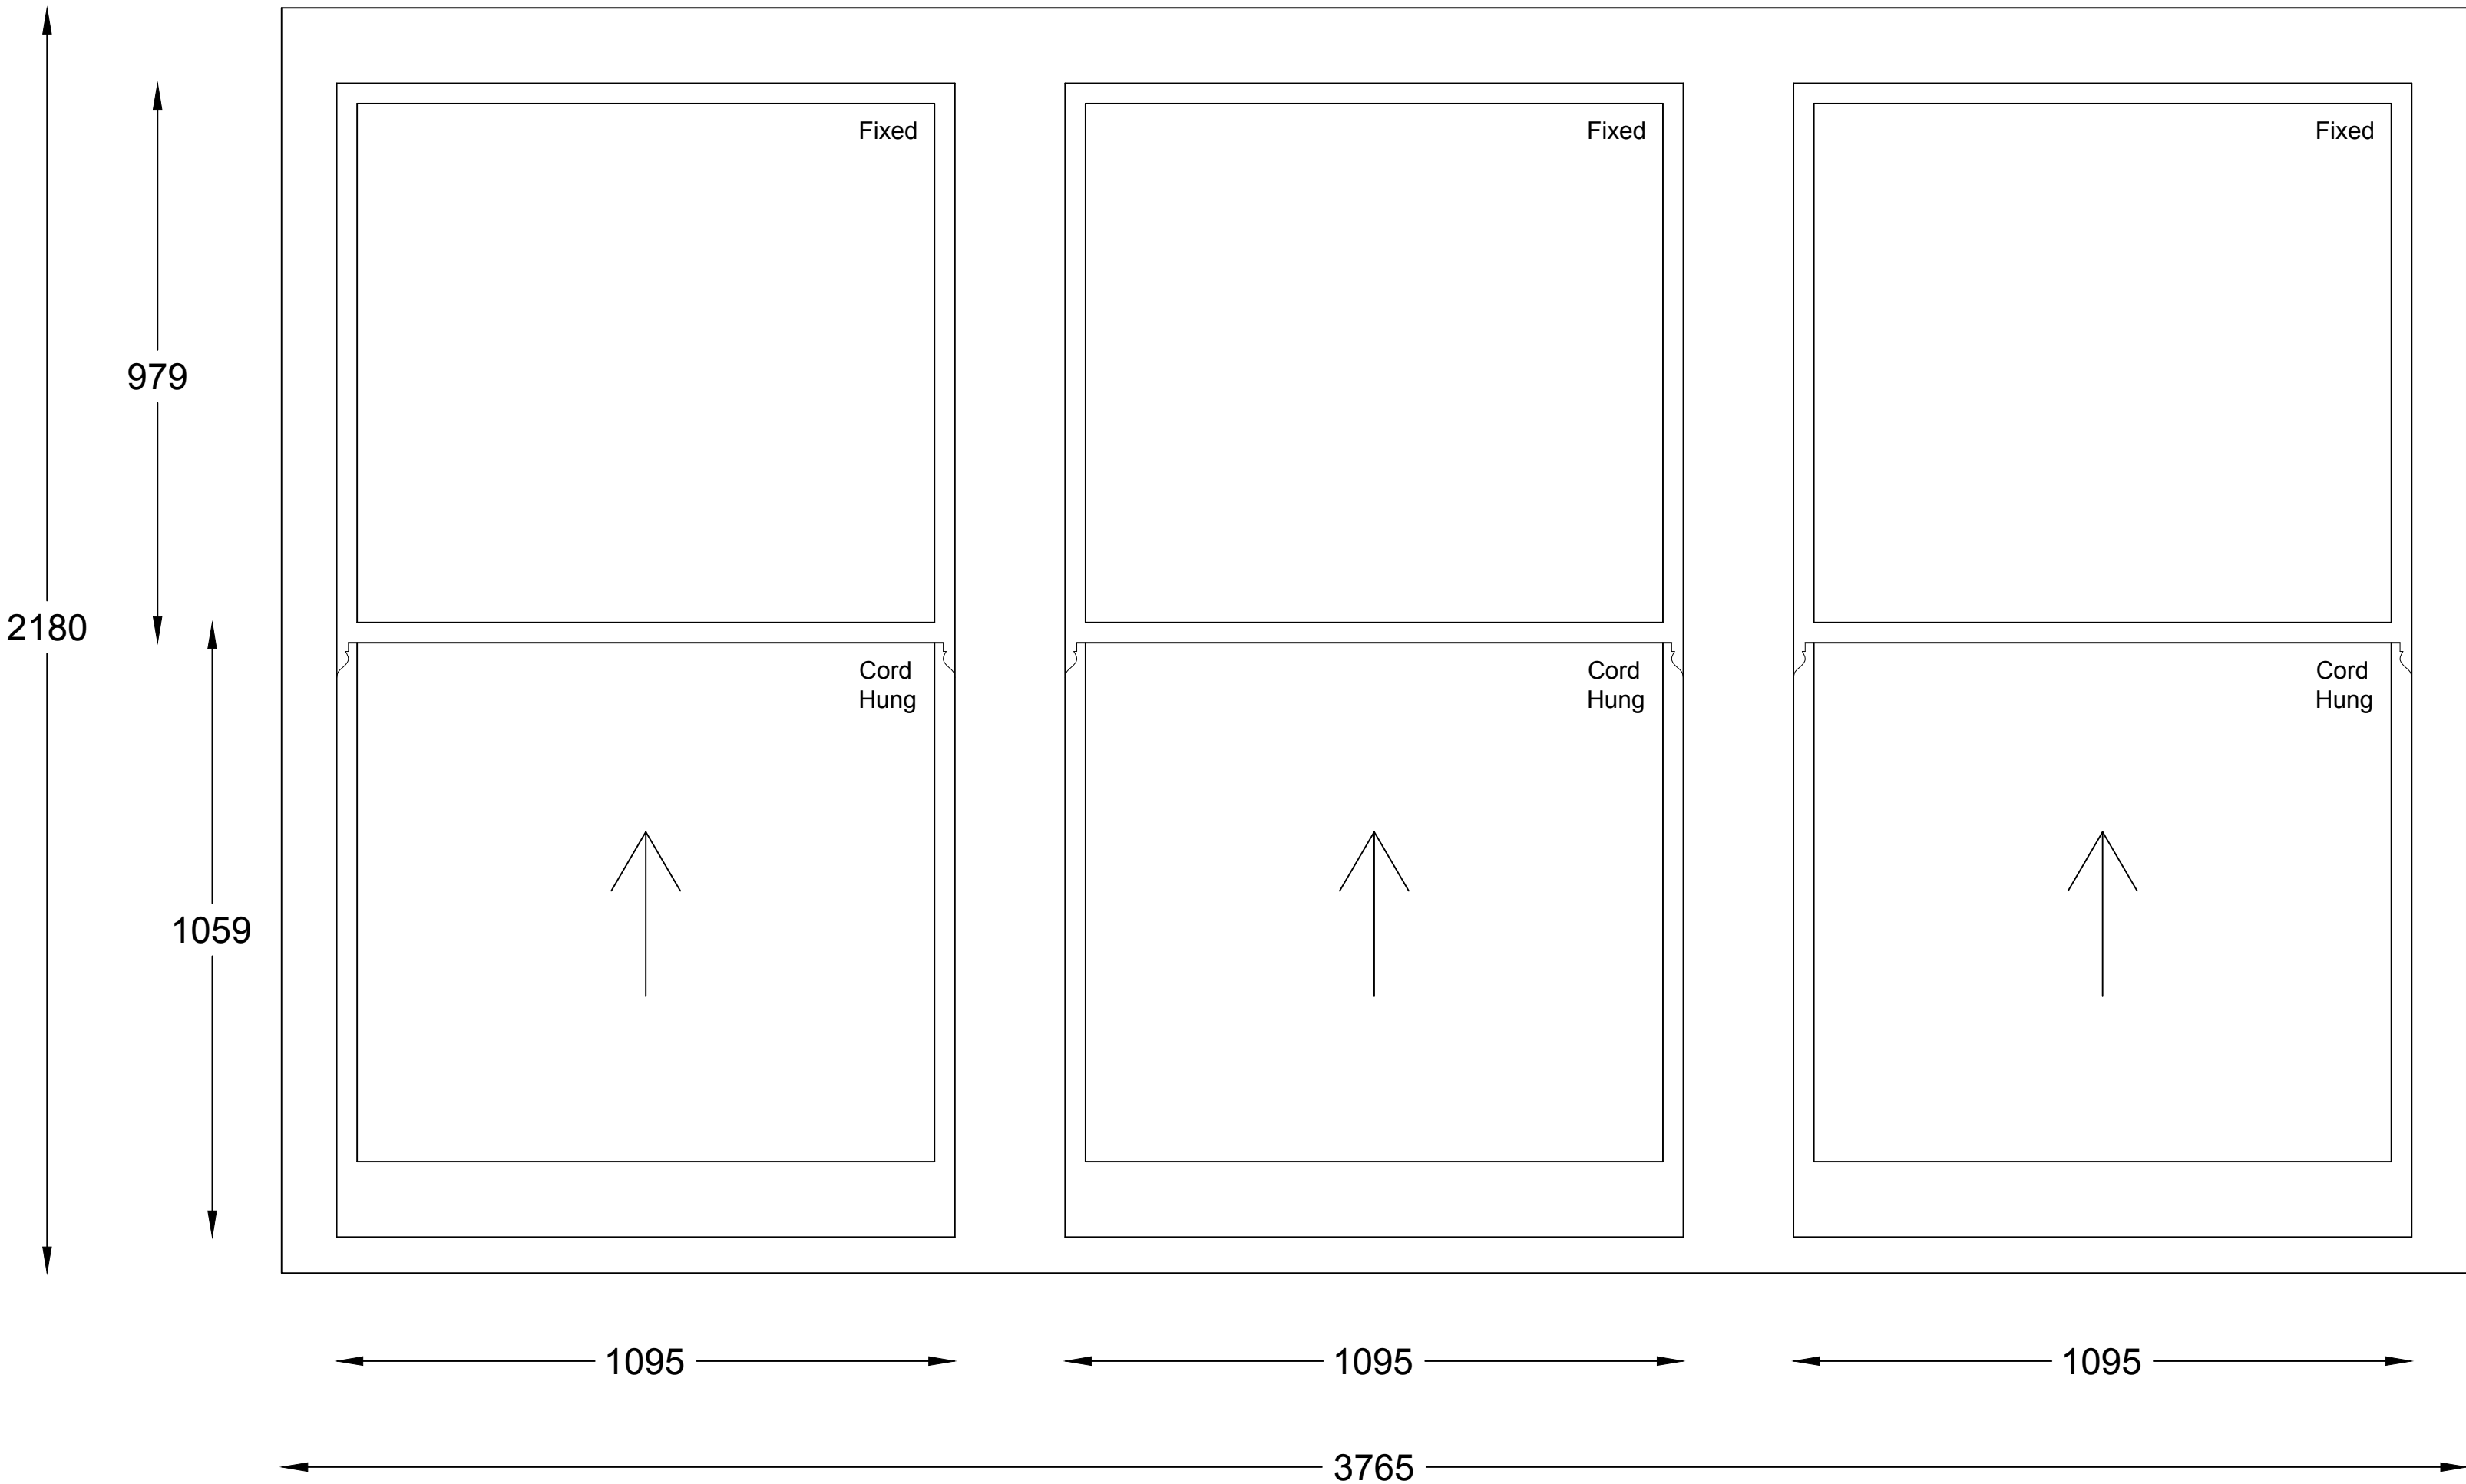

Item 2

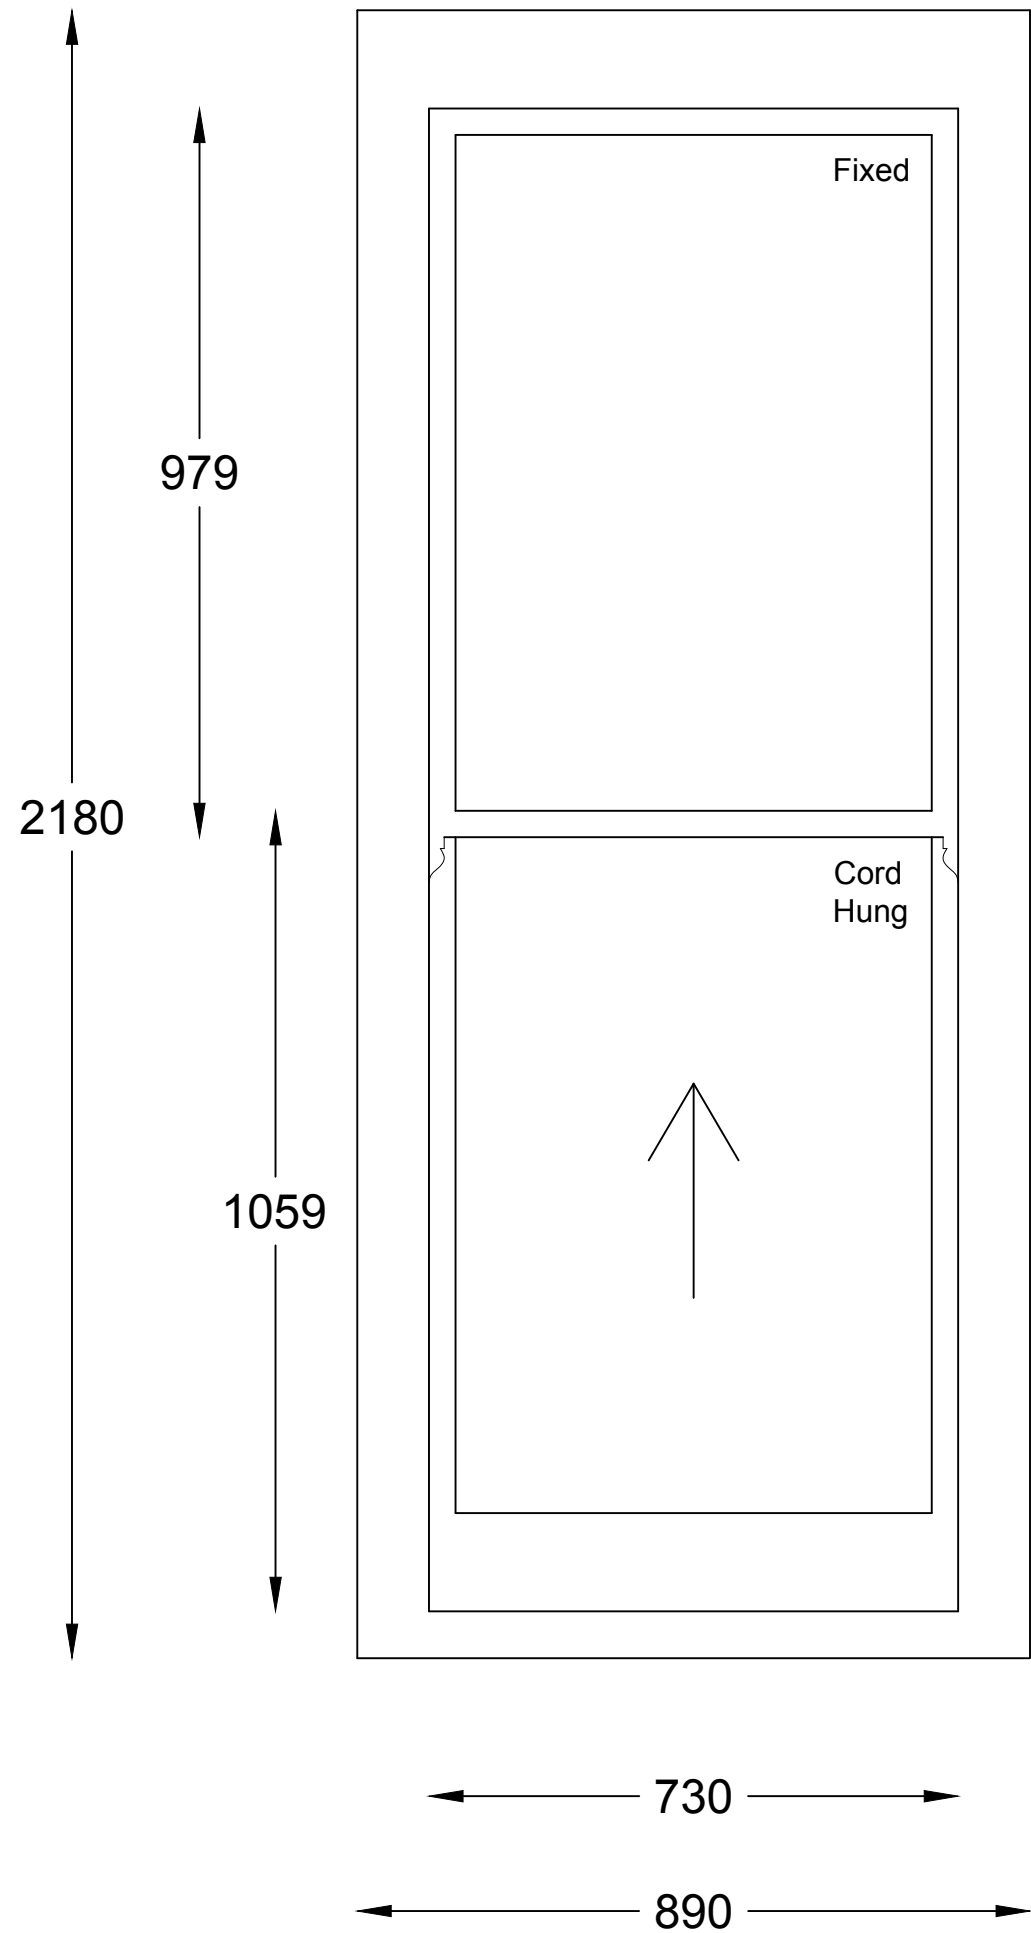

Cord Hung Sash Window Elevation Details - Proposed
Flat 23, 3 Dale Street M1 1BA
WRSW Ref: N1403

Scale at A1 1:10