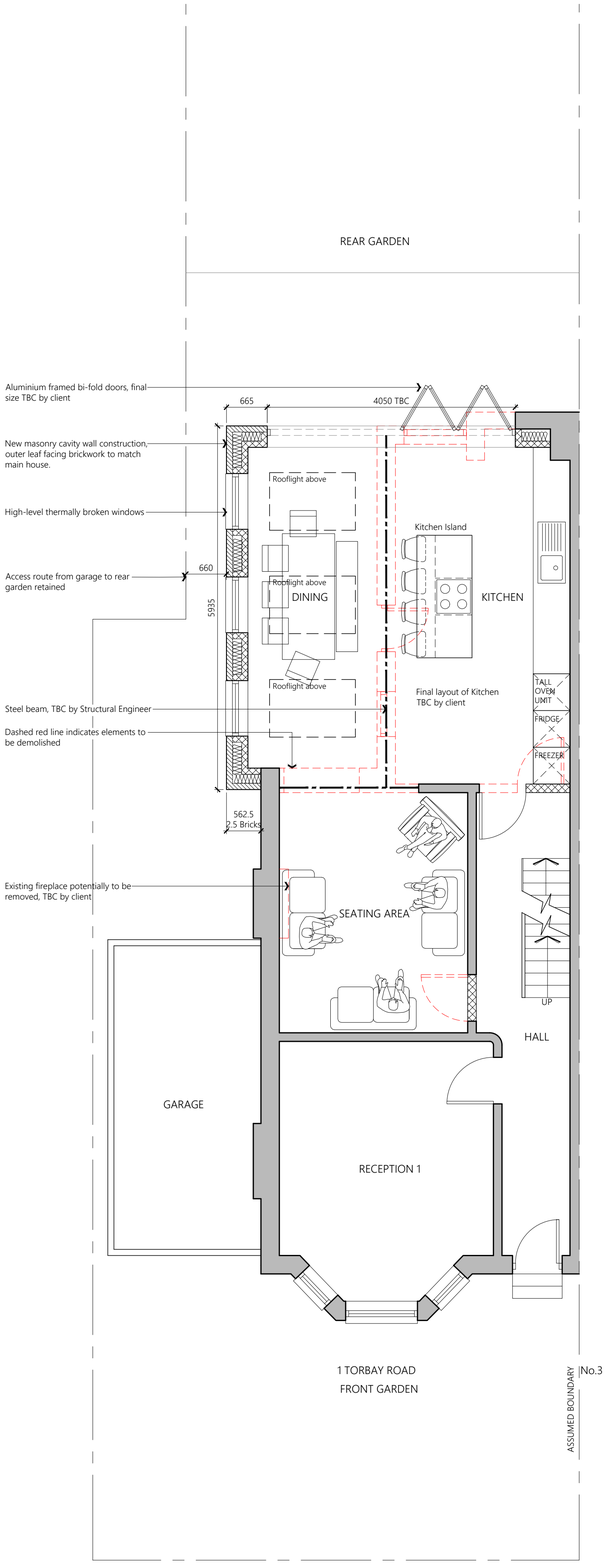

PROPOSED GROUND FLOOR PLAN

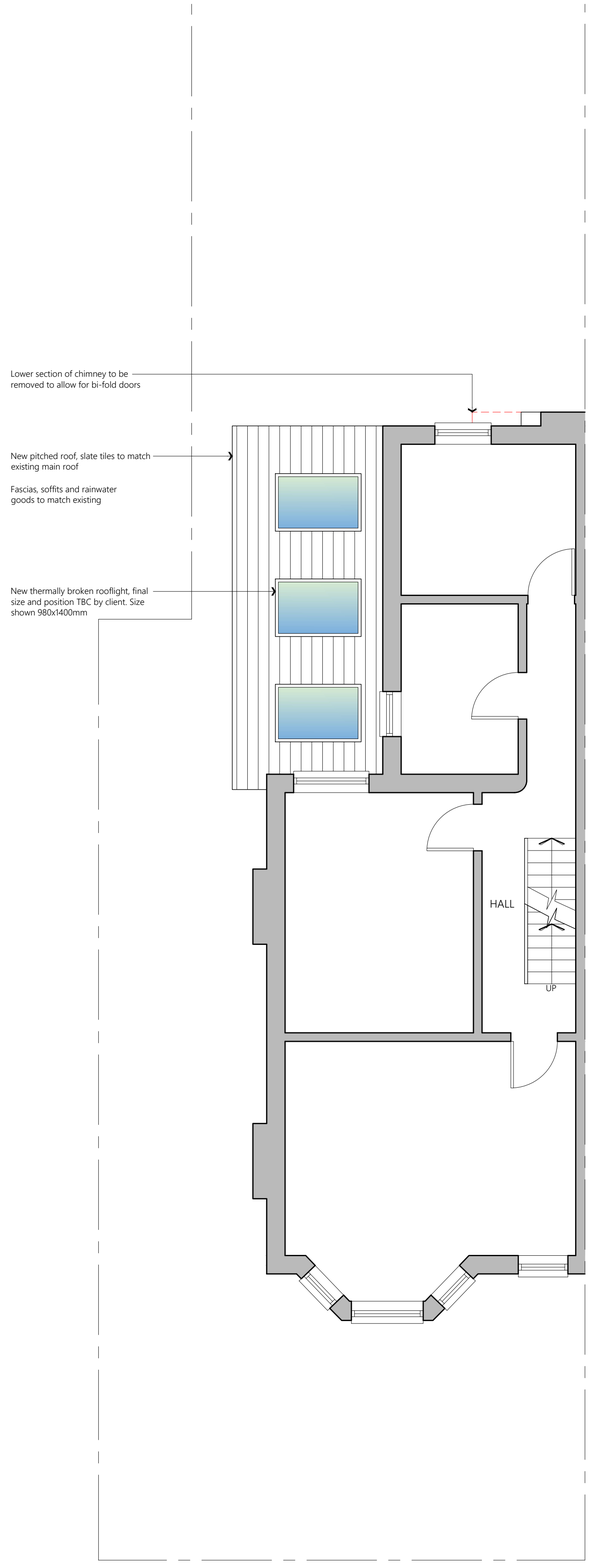

PROPOSED FIRST FLOOR PLAN

PROPOSED FRONT ELEVATION

PROPOSED REAR ELEVATION

PROPOSED SIDE ELEVATION

0 1 2 3
Scale Bar 1:50 Metres

PROJECT	1 Torbay Road Chorlton M21 8XE		
CLIENT	G Lilley		
STATUS	Information		
DRAWING	Proposed Plans & Elevations		
DWG No.	2408-03	REV	A
SCALE	1:50@A1	DATE	Feb '24

AGB CAD SERVICES
website: www.agbcad.co.uk
email: info@agbcad.co.uk
telephone: 07912 090 125
DO NOT SCALE FROM THIS DRAWING