


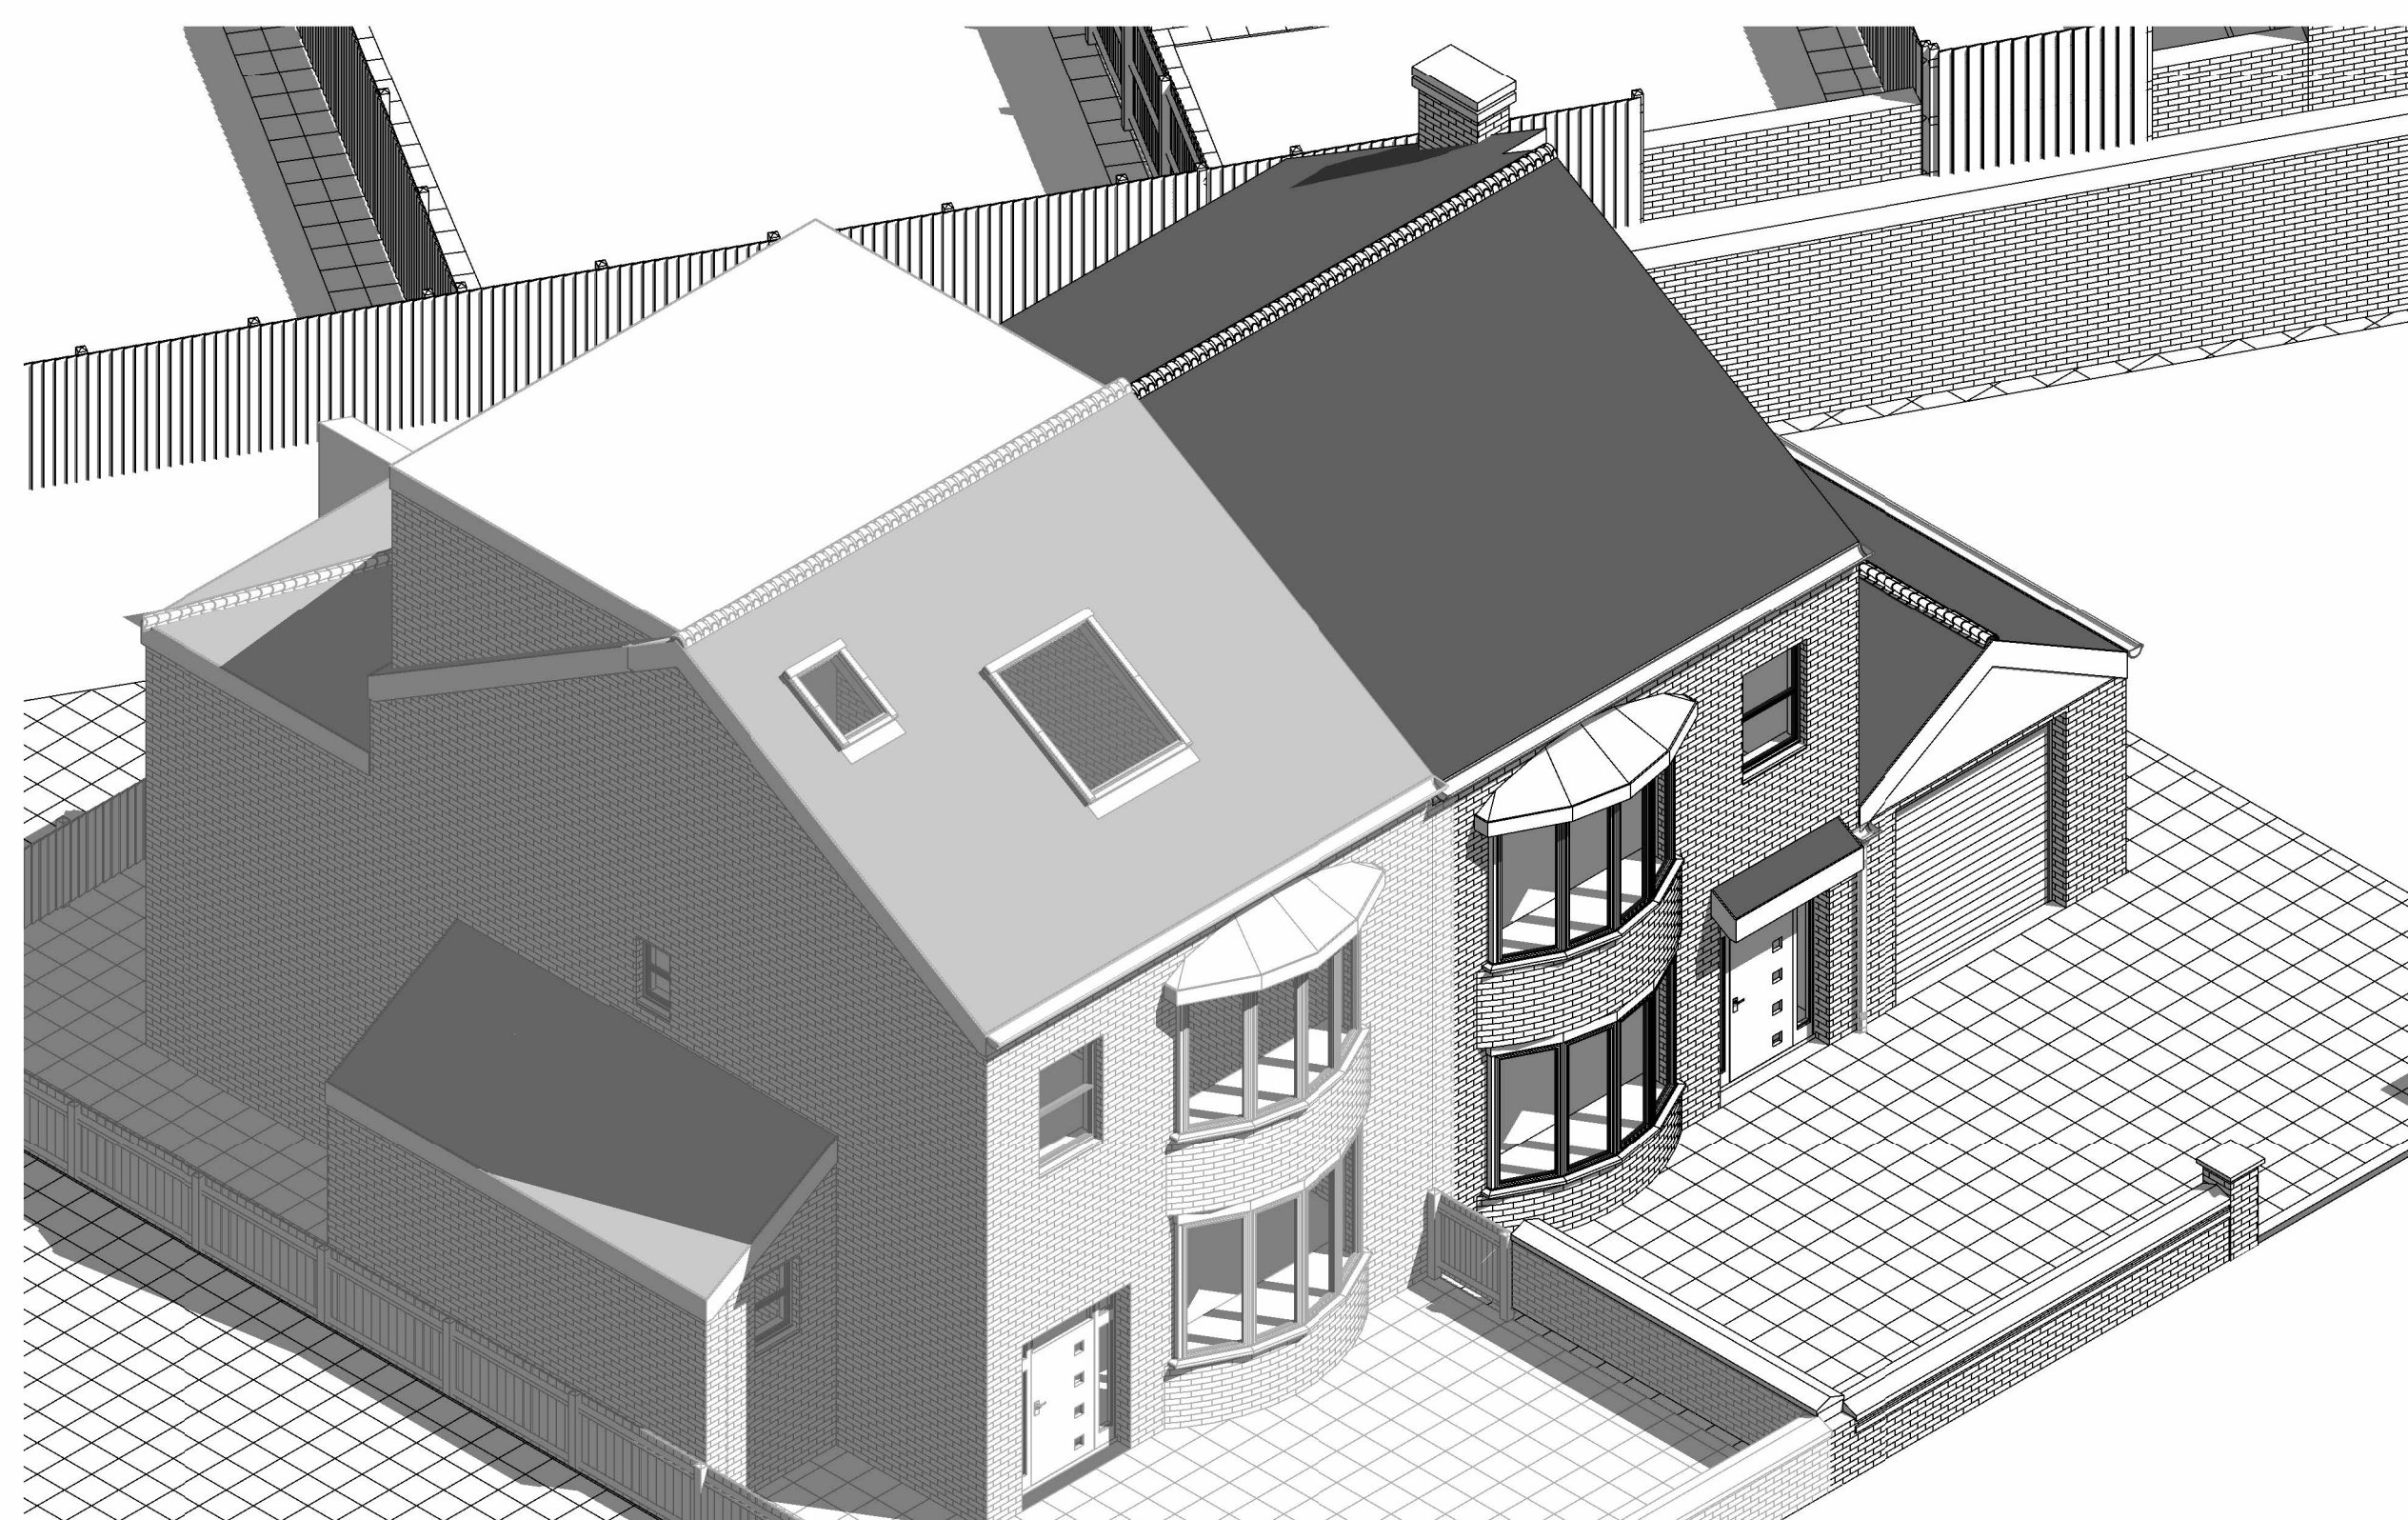

Existing External View 2



Existing External View 4

[illegible]

Rev	Description	Issued	Down
-----	-------------	--------	------

Client
Abdullah Hayat

Project
16 Kingsway M19 2DD

Drawing

Existing External Views

Scale	Date		
@A1	April '24	AM	US



Home Extension Advisory Service
Suite 318, Broadstone Mill, Broadstone Road, Stockport SK5 7DL
Email: info@heas.co.uk
Tel: 0161 443 4117

0069 | 03 03 | Rev. No.