


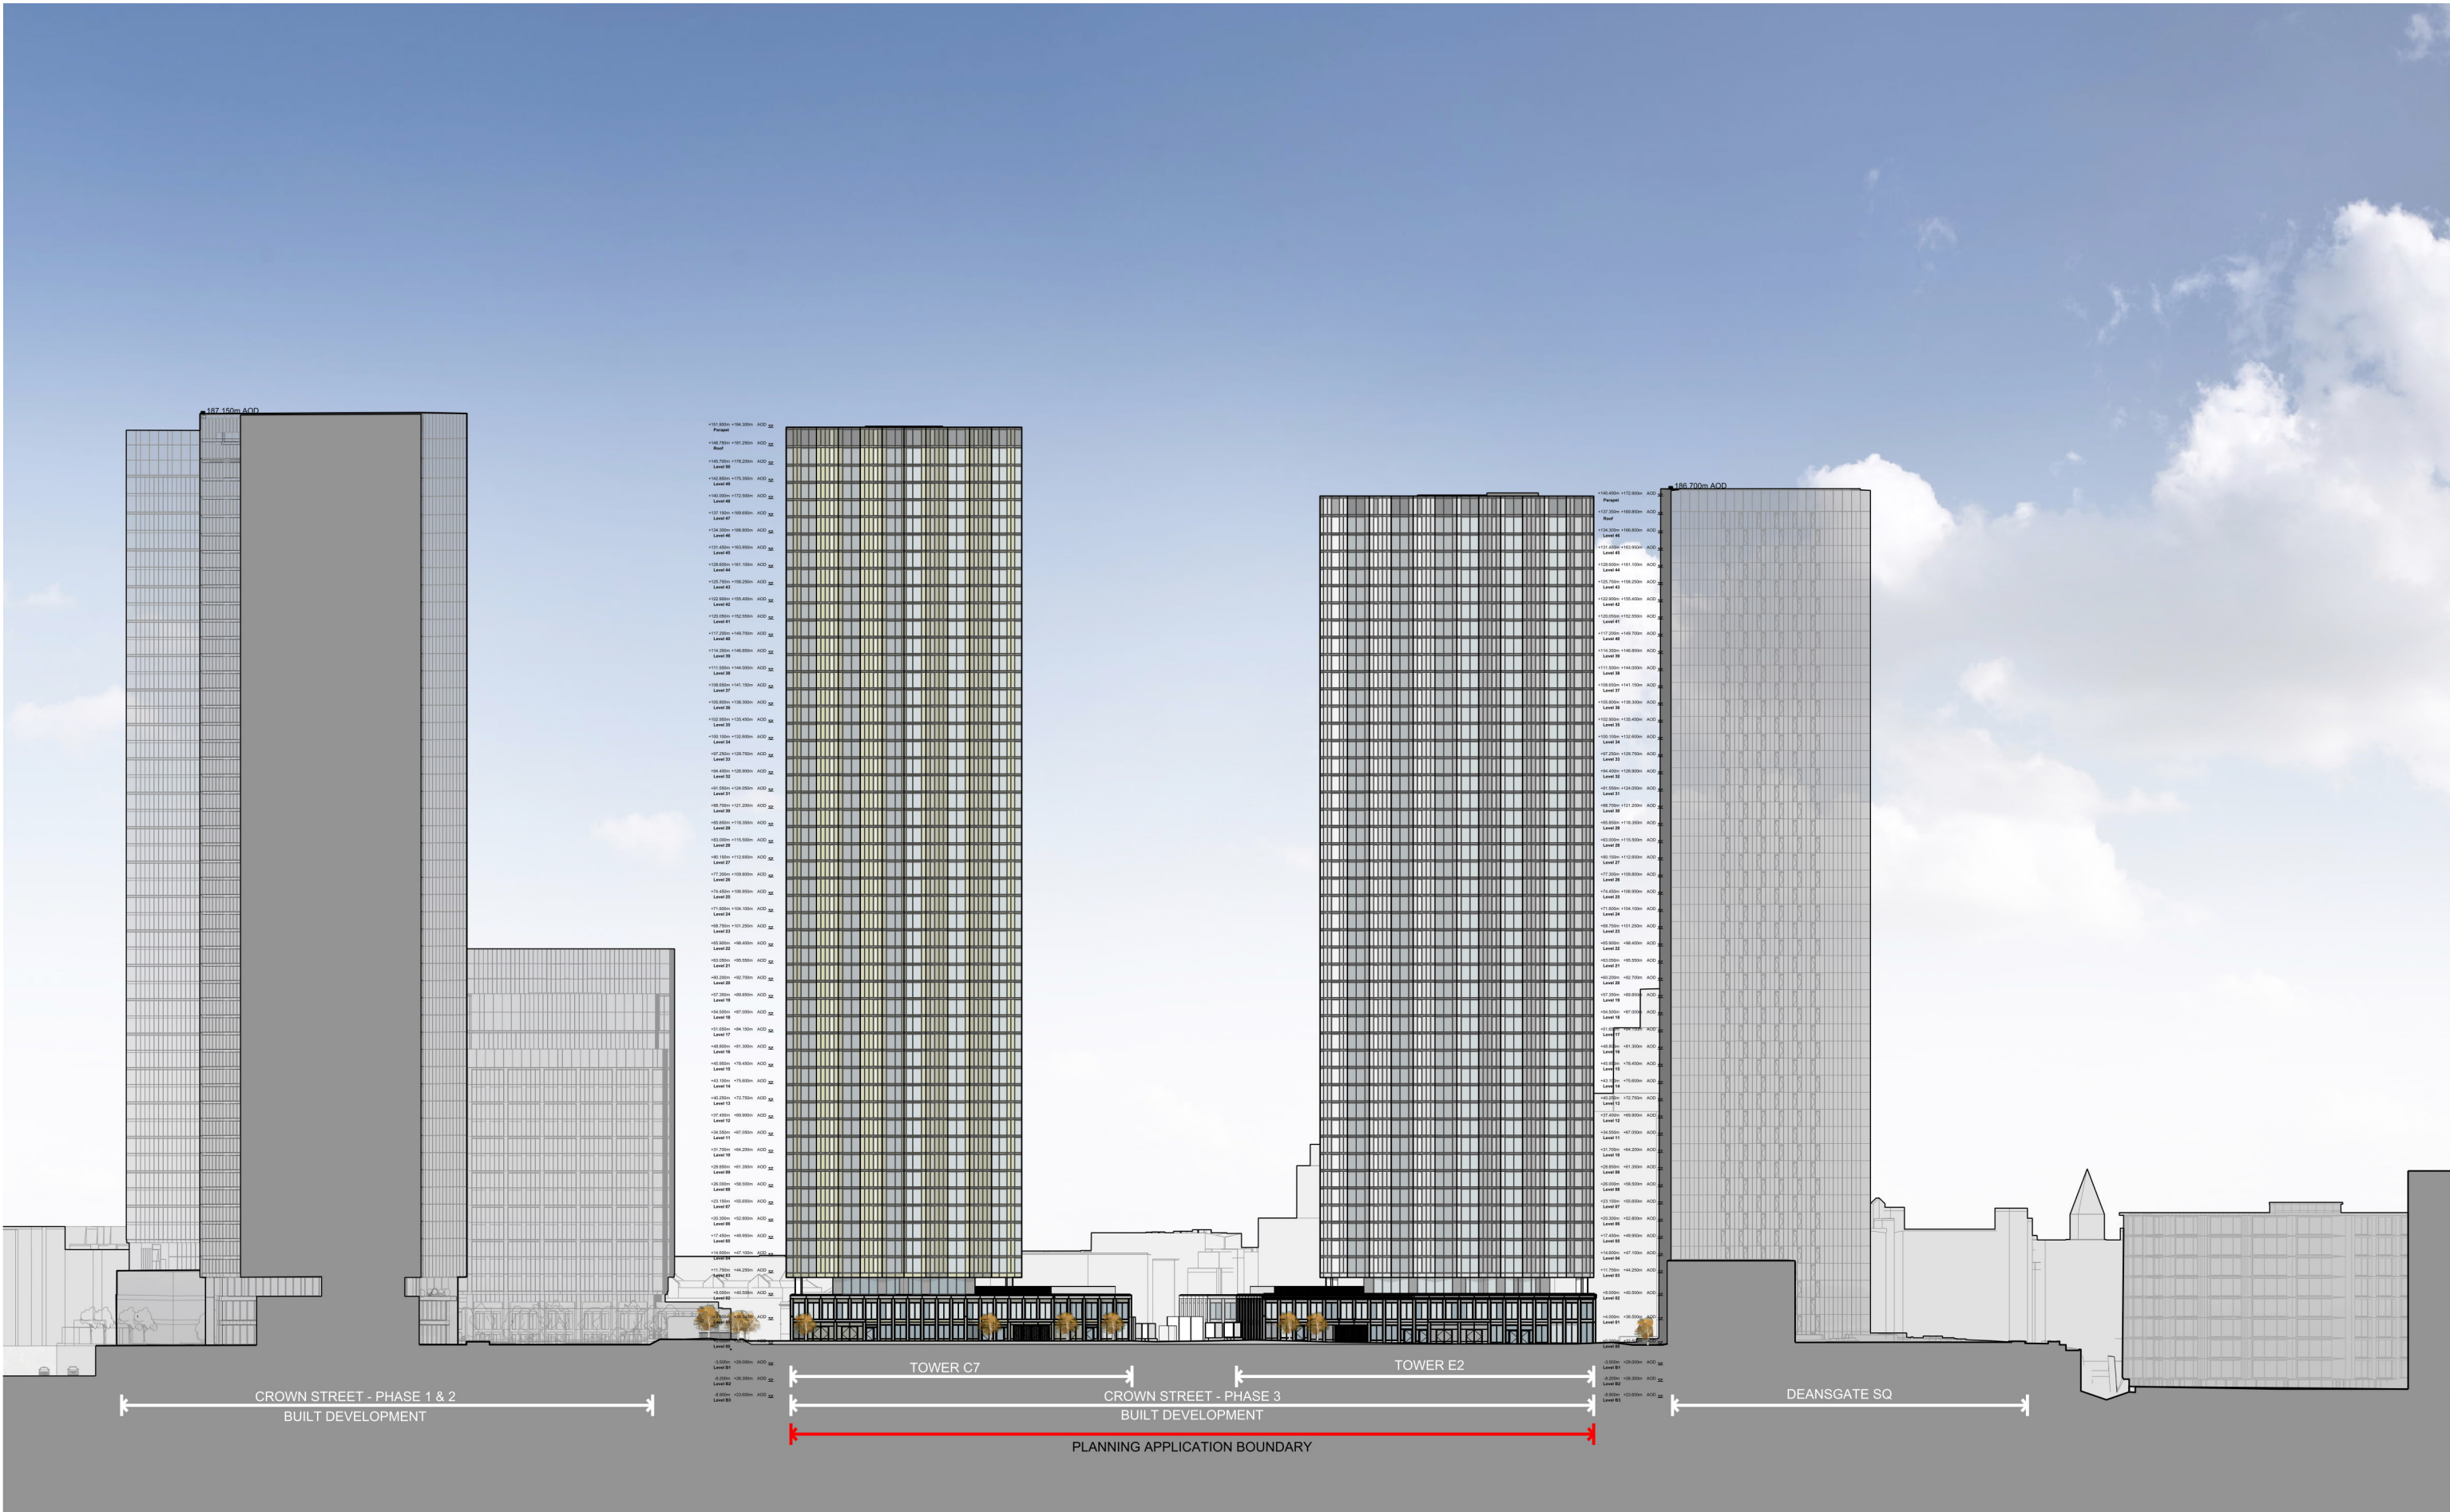


This drawing is copyright
Do not scale off dimensions.
All dimensions to be checked on site by contractor.
Contractor to report any dimensional discrepancies,
errors or omissions prior to commencing on site.

NOTE:

NORTH

Rev	Date	Description
X01	20.04.2023	Planning Issue
X 02	19.02.2024	Podium louvers concealed with anodised perforated screens

Key Plan

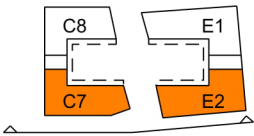

Project Title	Crown Street Phase 3 Manchester	
Status	Planning	

Drawing Title Zone 1 Contextual Elevation - South Melbourne Street		
Job No 10418	Scale 1:250@A3	
Drawing No Z1-SHP-G100-EL-XX-B5D802	Revision X02	

simpsonhaugh

MANCHESTER
Riverside, 4 Commercial St
Manchester M15 4RQ
+44 (0)161 835 2345
www.simpsonhaugh.com

LONDON
5-8 Roberts Place
London EC1R 9BB
+44 (0)20 7549 4000
mail@simpsonhaugh.com