




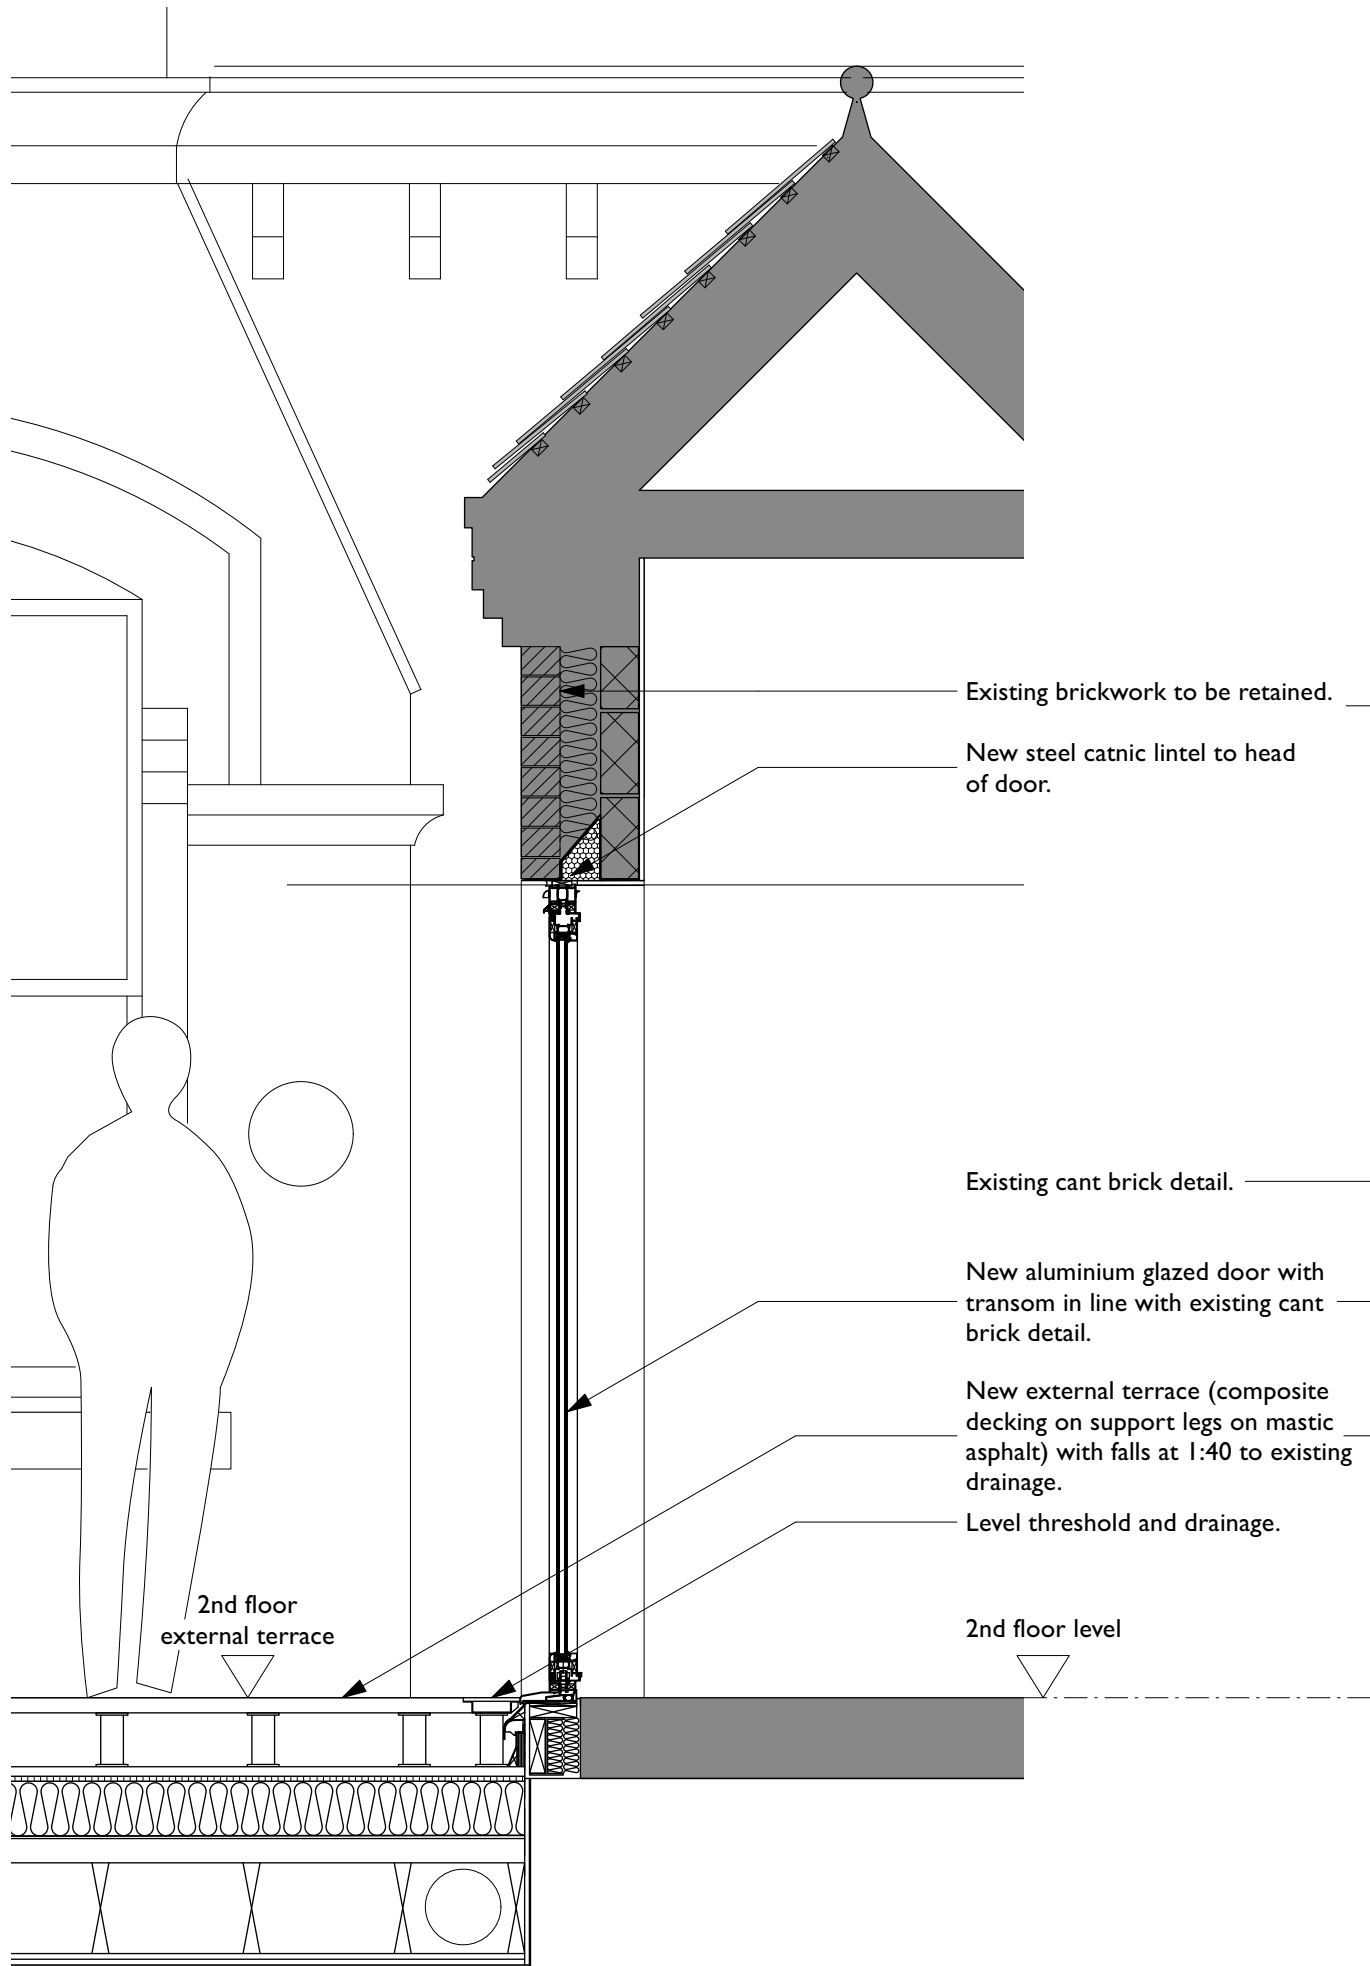

2 Door Section A-A - 2nd Floor External Space
Scale: 1:20

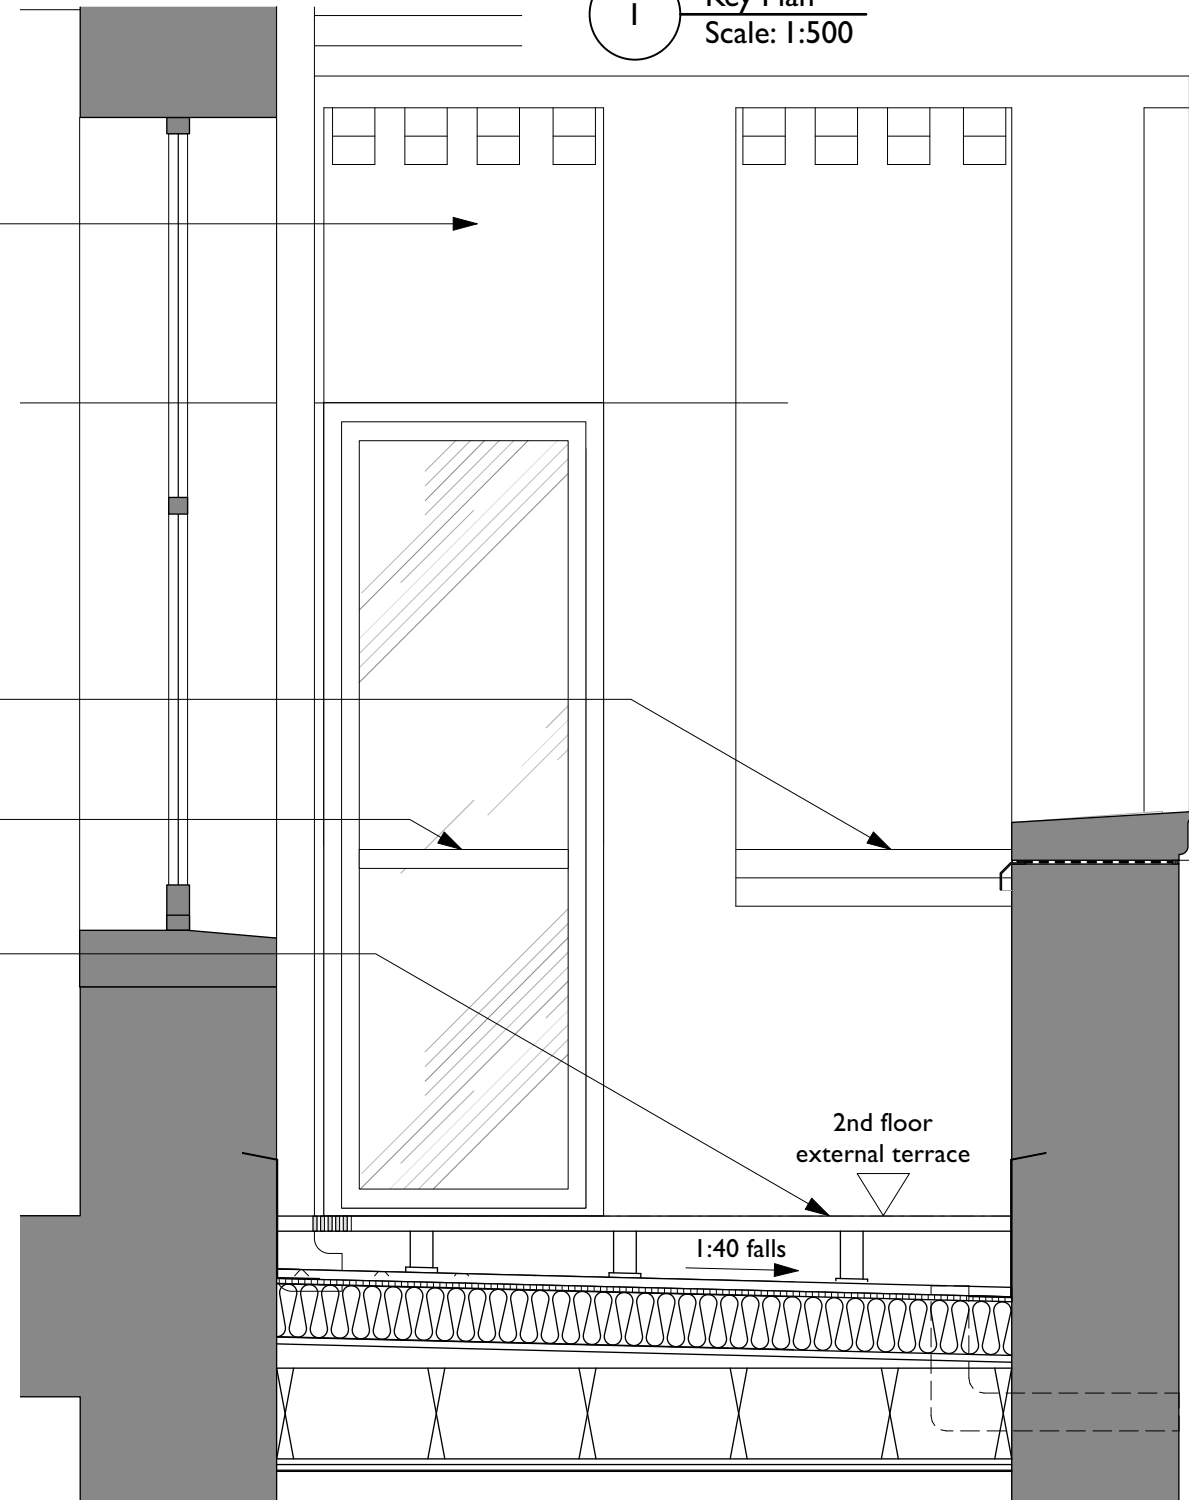

3 Door Elevation I - 2nd Floor External Space
Scale: 1:20

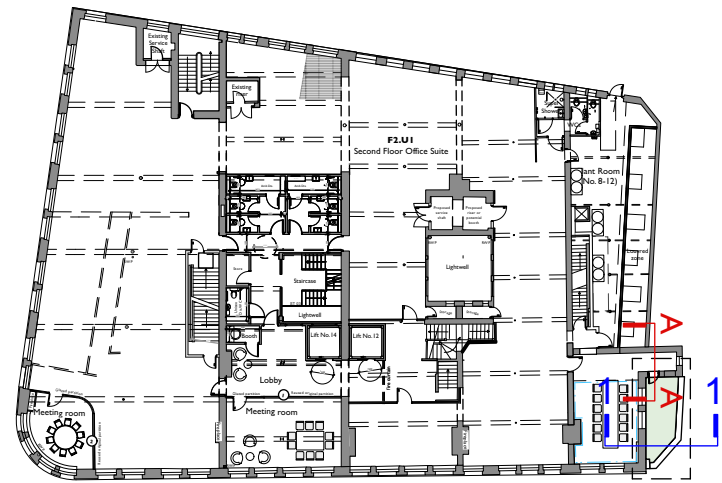

1 Key Plan
Scale: 1:500

COPYRIGHT OF ATELIER MB LTD
DO NOT SCALE FROM THIS DRAWING
DIMENSIONS TO BE CHECKED ON SITE

KEY
Existing
Proposed

A Floor detail updated. RD AB
20/08/2024

Rev Note DRN CHK

8-16 Newton Street
Manchester

2nd Floor External Space -
Proposed Door Details

scheme 1988
drwg no. P(347)
revision A

scale 1:20 @ A3
date first drawn Feb 23
drawn RD

SK sketch E existing P proposed T tender C construction FI final issue

www.ateliermb.co.uk
t 0161 236 0051
e architect@ateliermb.co.uk

Atelier MB
Urban Architects