COPYRIGHT OF ATELIER MB LTD
DO NOT SCALE FROM THIS DRAWING
DIMENSIONS TO BE CHECKED ON SITE

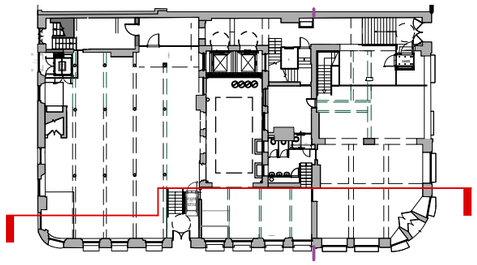

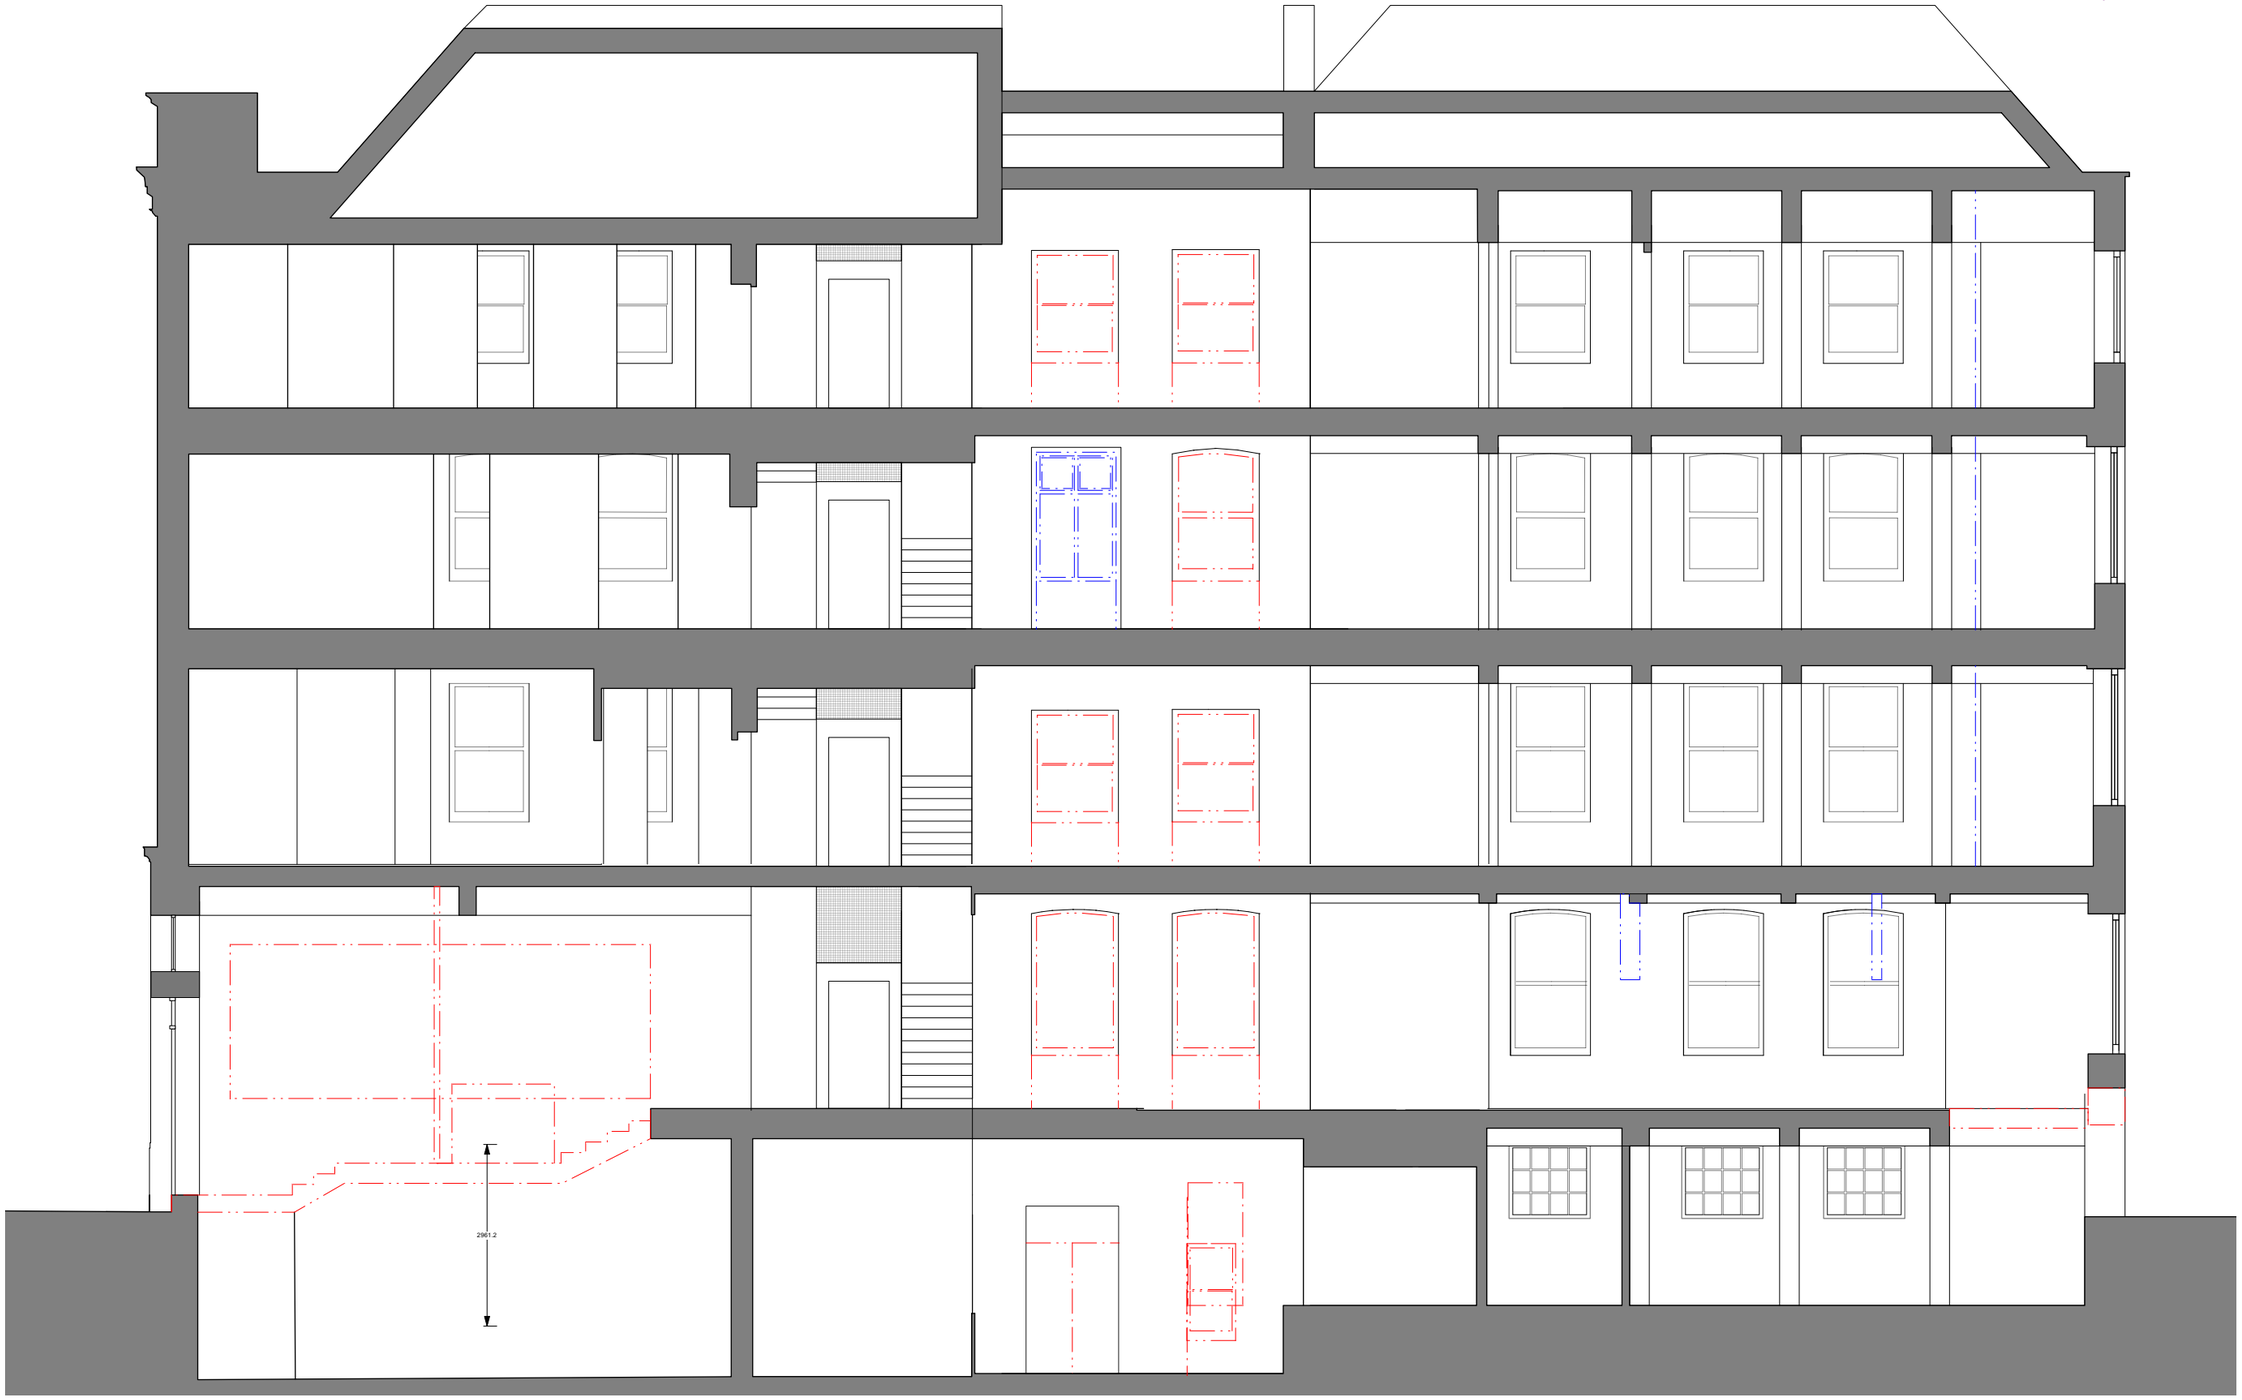

KEY

Historic Fabric to be Removed

Non-Historic Fabric to be Removed

Rev	Note	DRN	CHK
D 27/06/2024	Updated to suit revised plans.	PL	HW
C 30.01.24	updated following design change	RG	
B 06/2023	Minor updates	HW	
A 02/05/2023	Drawing updated following survey	RG	

Mosley Street

Section CC Strip-Out

scheme	1995
drwg no.	**P(321)**
revision	D
scale	1:100 @ A3
date first drawn	Jan 23
drawn	RG

SK *sketch* ***E*** *existing* ***P*** *proposed* ***T*** *tender* ***C*** *construction* ***F1*** *final issue*

www.ateliermb.co.uk
t 0161 236 0051
e architect@ateliermb.co.uk

Atelier MB
Urban Architects