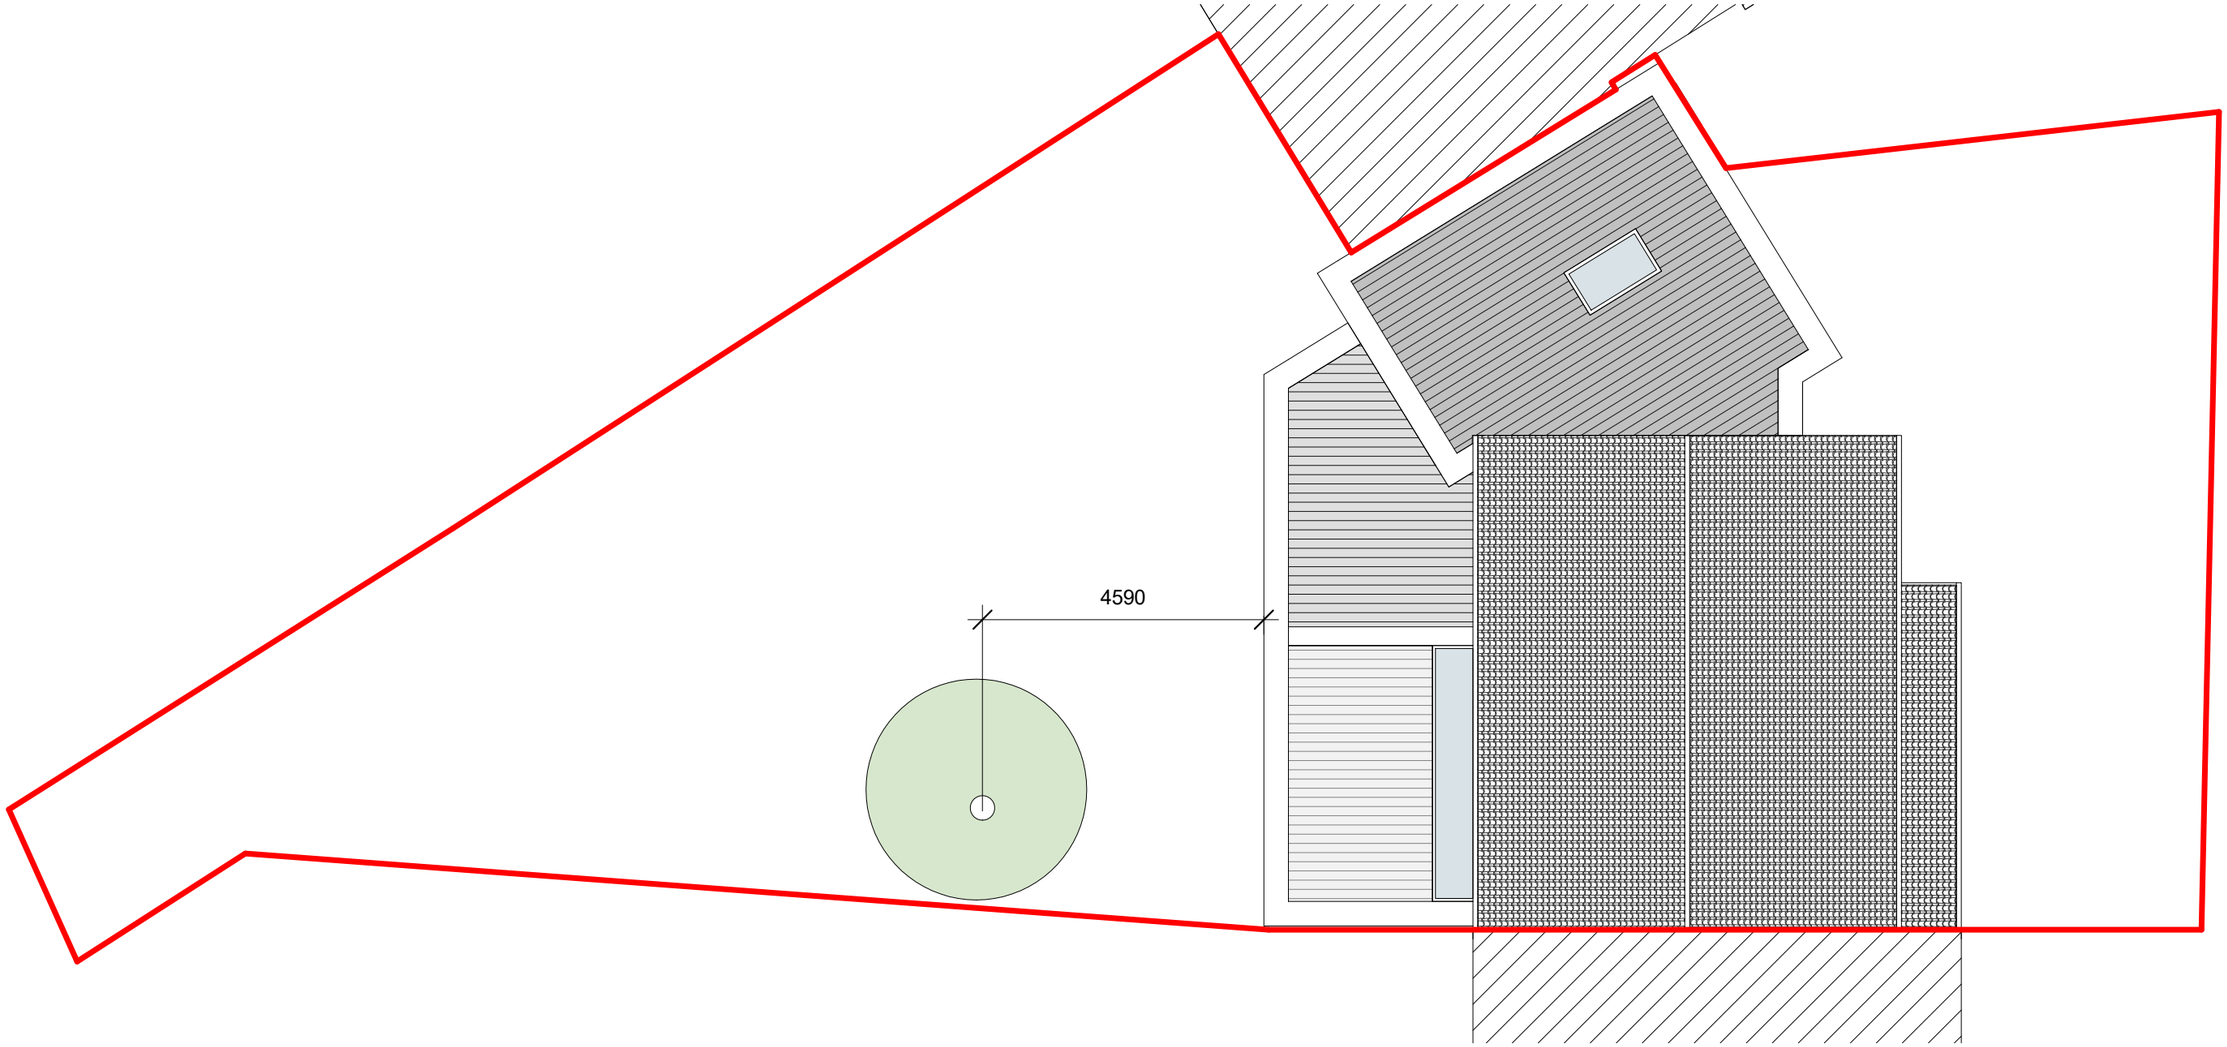
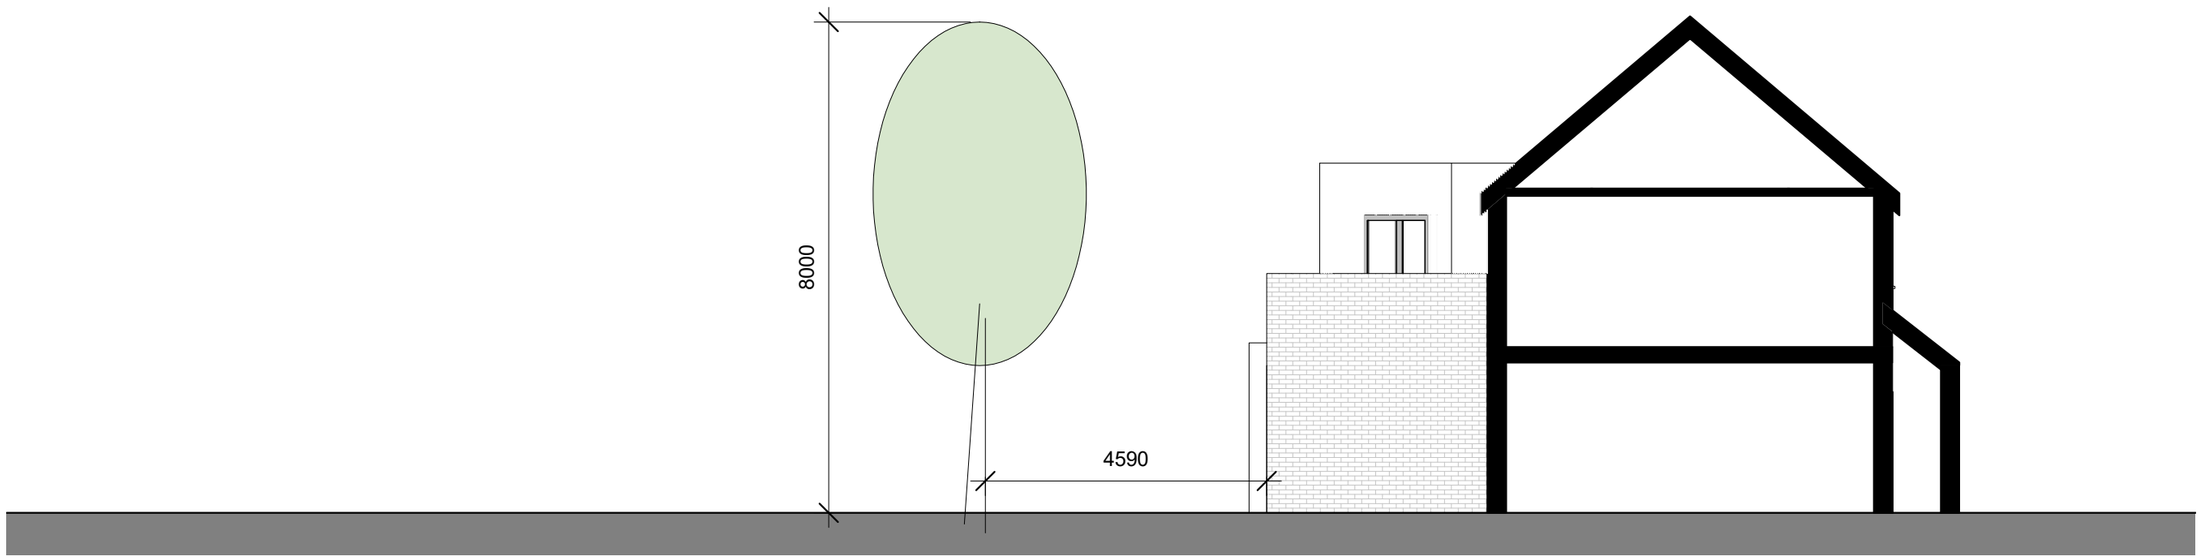



Raquel Urbaneja Diez architect

**Project**
2A Beech Rd, Chorlton-cum-Hardy
Manchester M21 8BQ

**Drawing**
Tree location

**Drawing number**
0011

| Scale | Status | Rev |
|---|---|---|
| 1 : 100 | For Approval | P01 |

For Planning