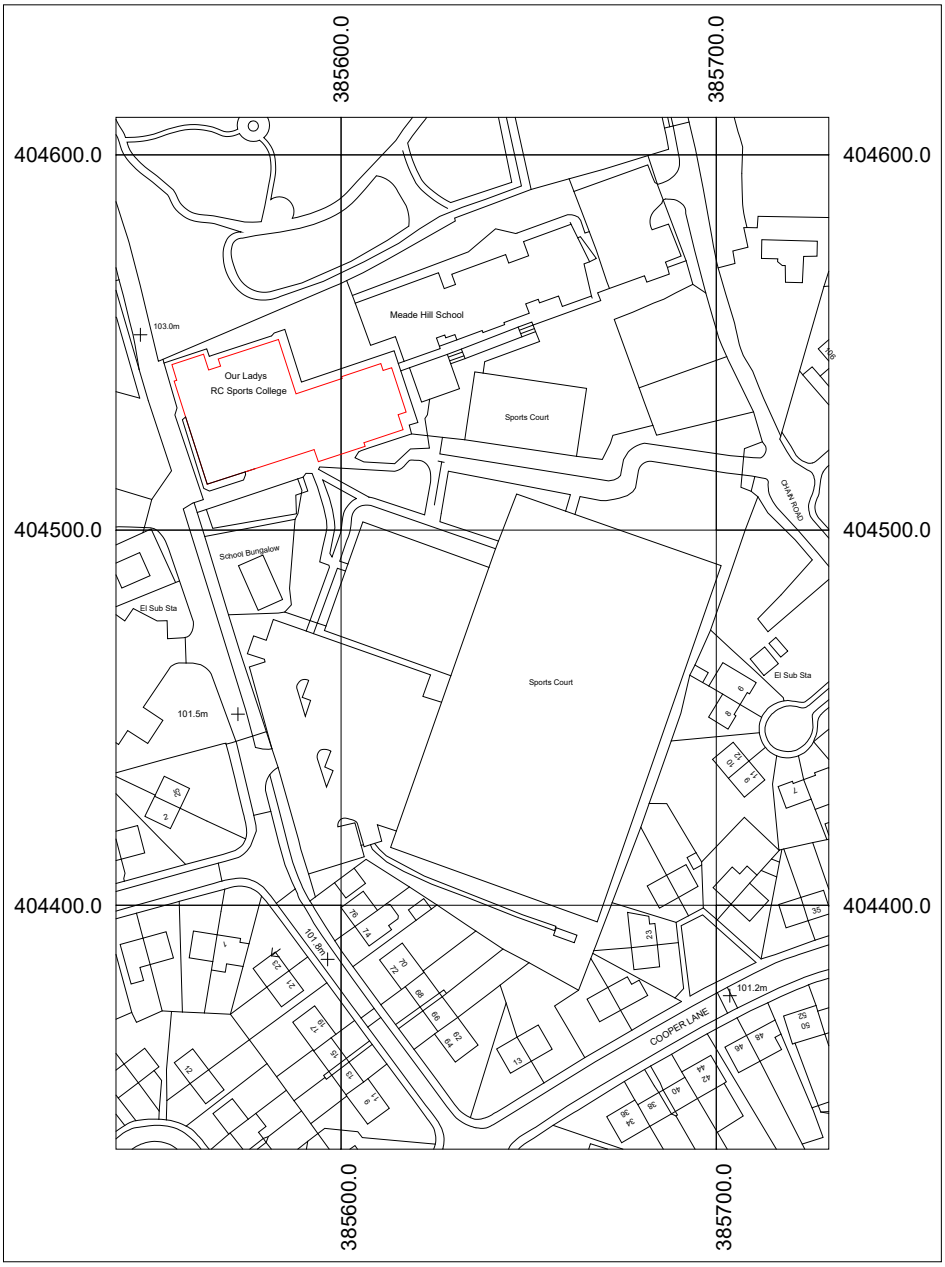


Production Date: 06 March 2024

Top Left: 385540 404610 Bottom Right: 385730 404335

© Crown copyright and database rights 2024 Ordnance Survey OS100035409.

Reproduction in whole or in part is prohibited without the permission of Ordnance Survey

REV	DESCRIPTION	BY	DATE
B	SECOND ISSUE	ET	03.05.24

HOWARD & SEDDON A.R.I.B.A.
CHARTERED ARCHITECTS
64 WASHWAY ROAD
SALE, CHESHIRE, M33 7RE
TEL NO. 0161 - 973 8296
FAX NO. 0161 - 962 3485
E-MAIL : ADMIN@HOWARDANDSEDDON.CO.UK

PROJECT/TITLE	DRAWN	DRG No.
PROPOSED ALTERATIONS/EXTENSIONS ALWORTH ROAD BLACKLEY MANCHSTER M9 0RP	ET	15,729 OS MAP
	DATE 03.05.24	
CLIENT MR JULIAN SHAW	SCALE 1:2000 (A4)	AMENDMENT B