



54 PRINCESS STREET

GENERAL DETAILS - SHEET 2 OF 2


This drawing is the property of **bluesky** Design and must not be copied or otherwise reproduced. All dimensions must be checked on site before commencing work. This drawing was produced using AutoCAD 2019.

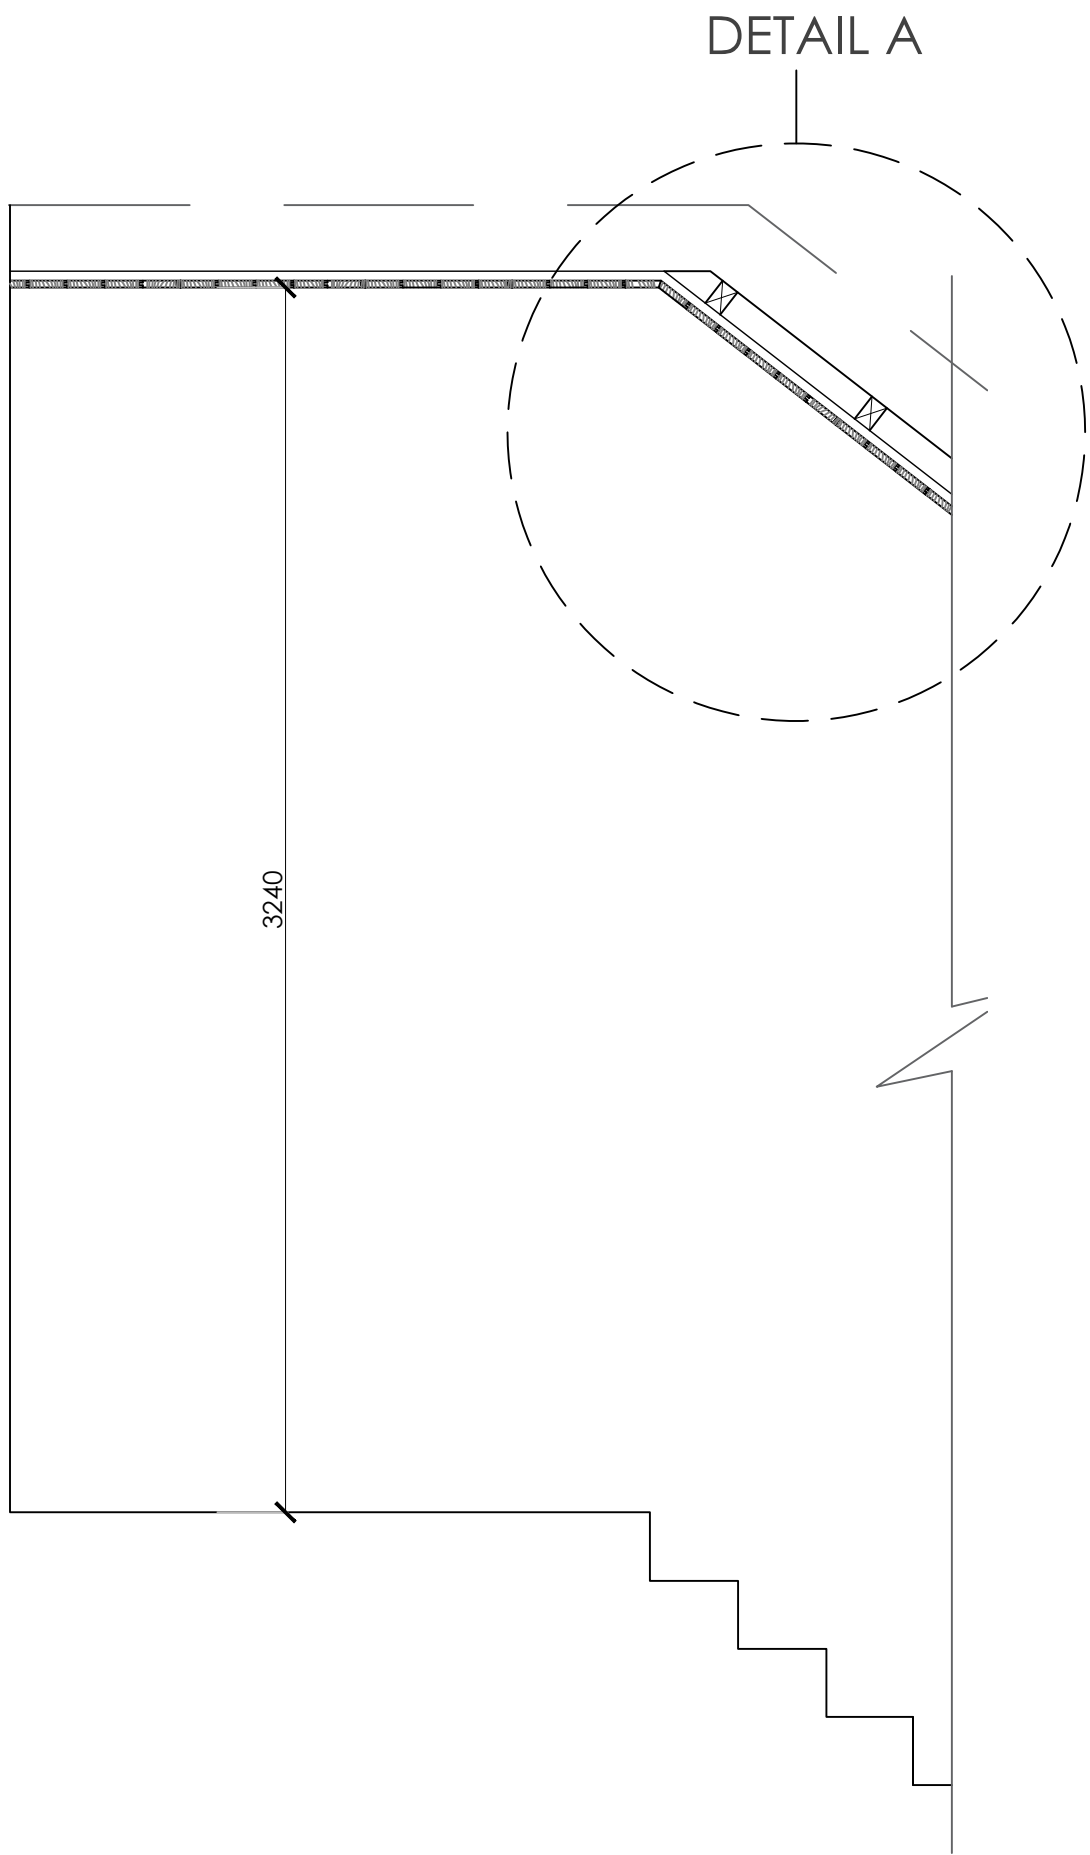


EXISTING STAIR CEILING SOFFITE
(GROUND TO FIRST FLOOR) 1:20

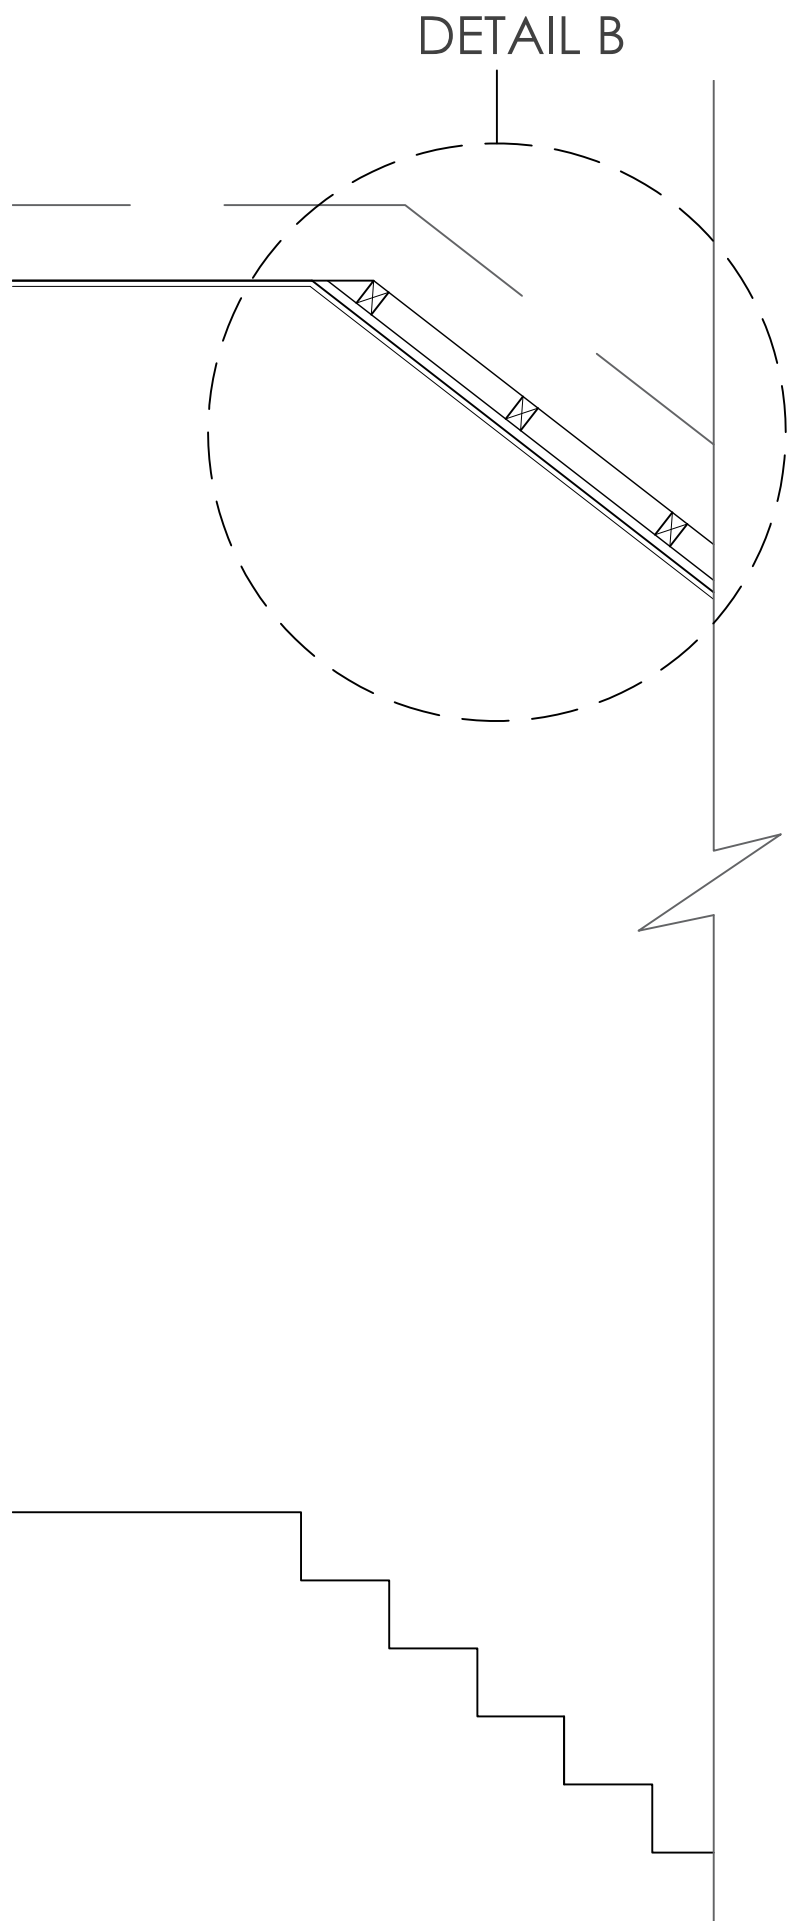

PROPOSED STAIR CEILING SOFFITE
(GROUND TO FIRST FLOOR) 1:20

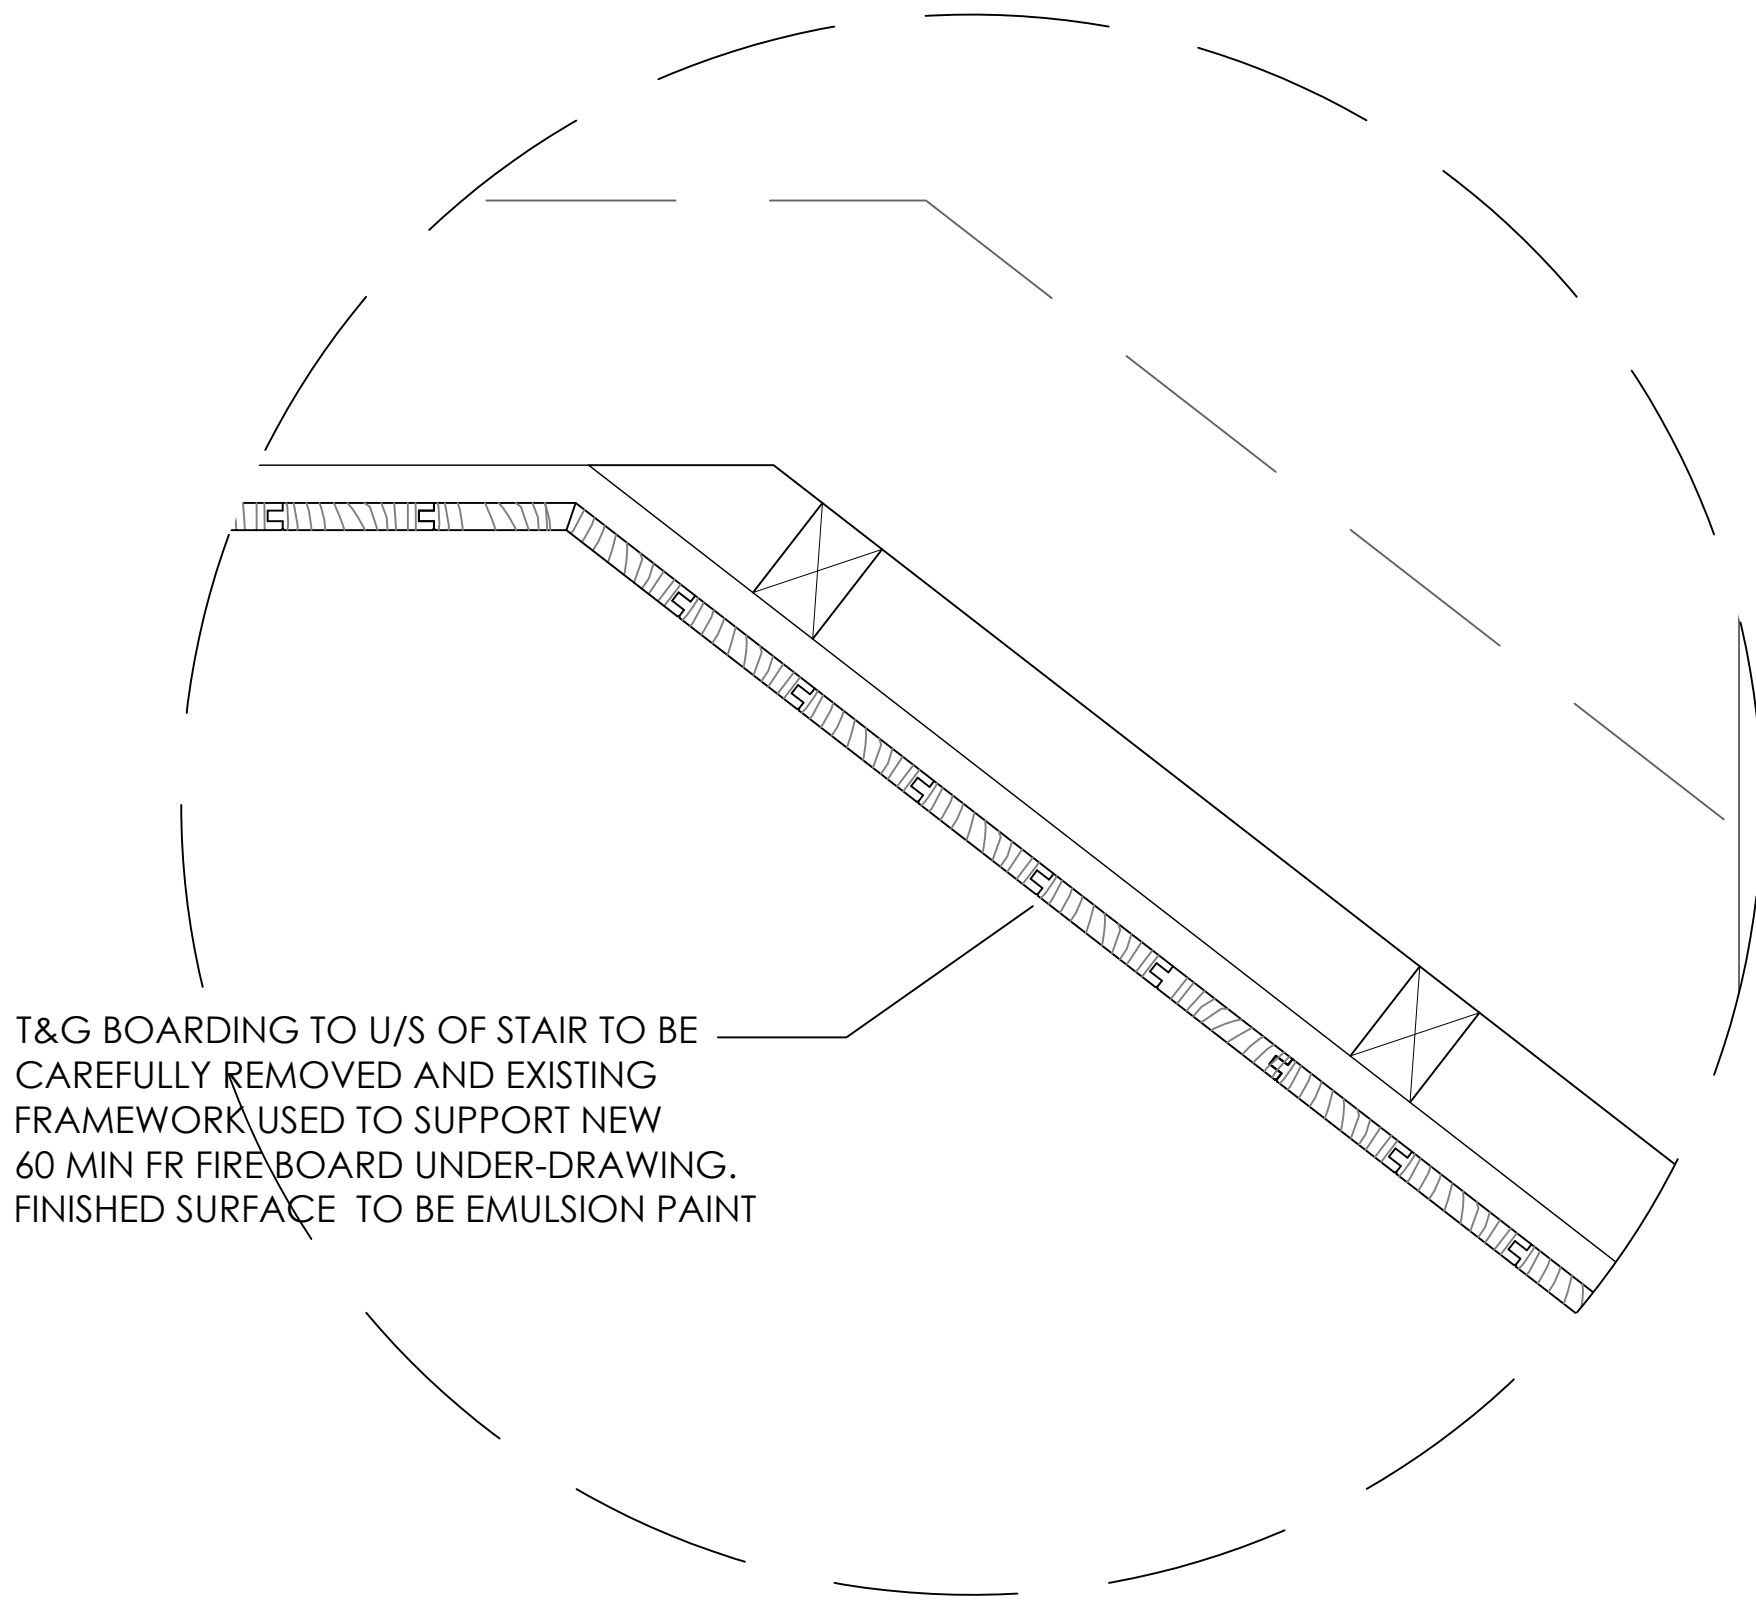


EXISTING STAIR CEILING SOFFITE DETAIL A
(GROUND TO FIRST FLOOR) 1:5

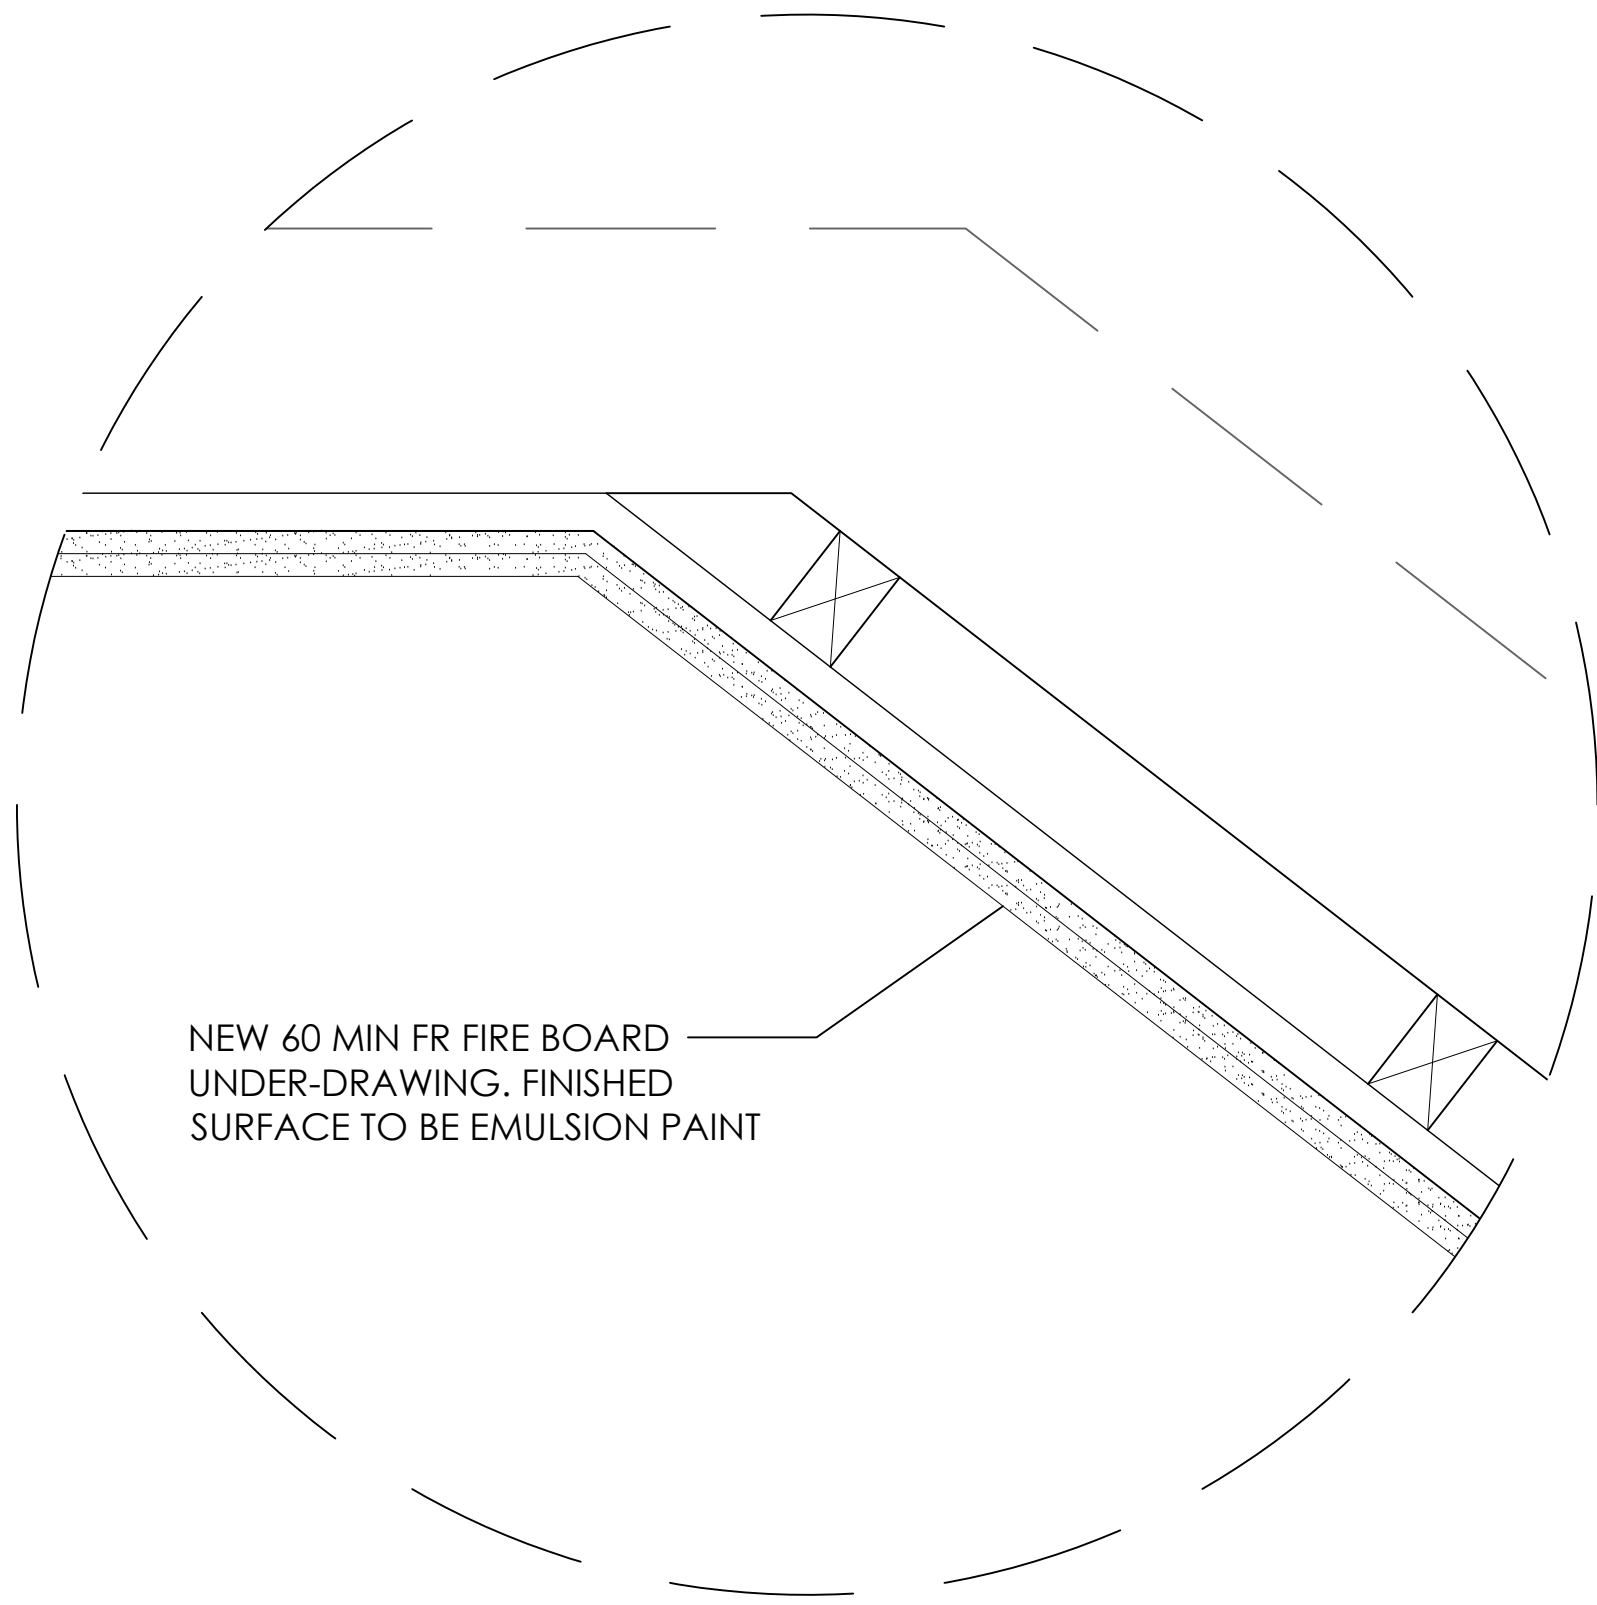

PROPOSED STAIR CEILING SOFFITE DETAIL B
(GROUND TO FIRST FLOOR) 1:5



TYPICAL LANDING T&G CLADDING TO STAIR

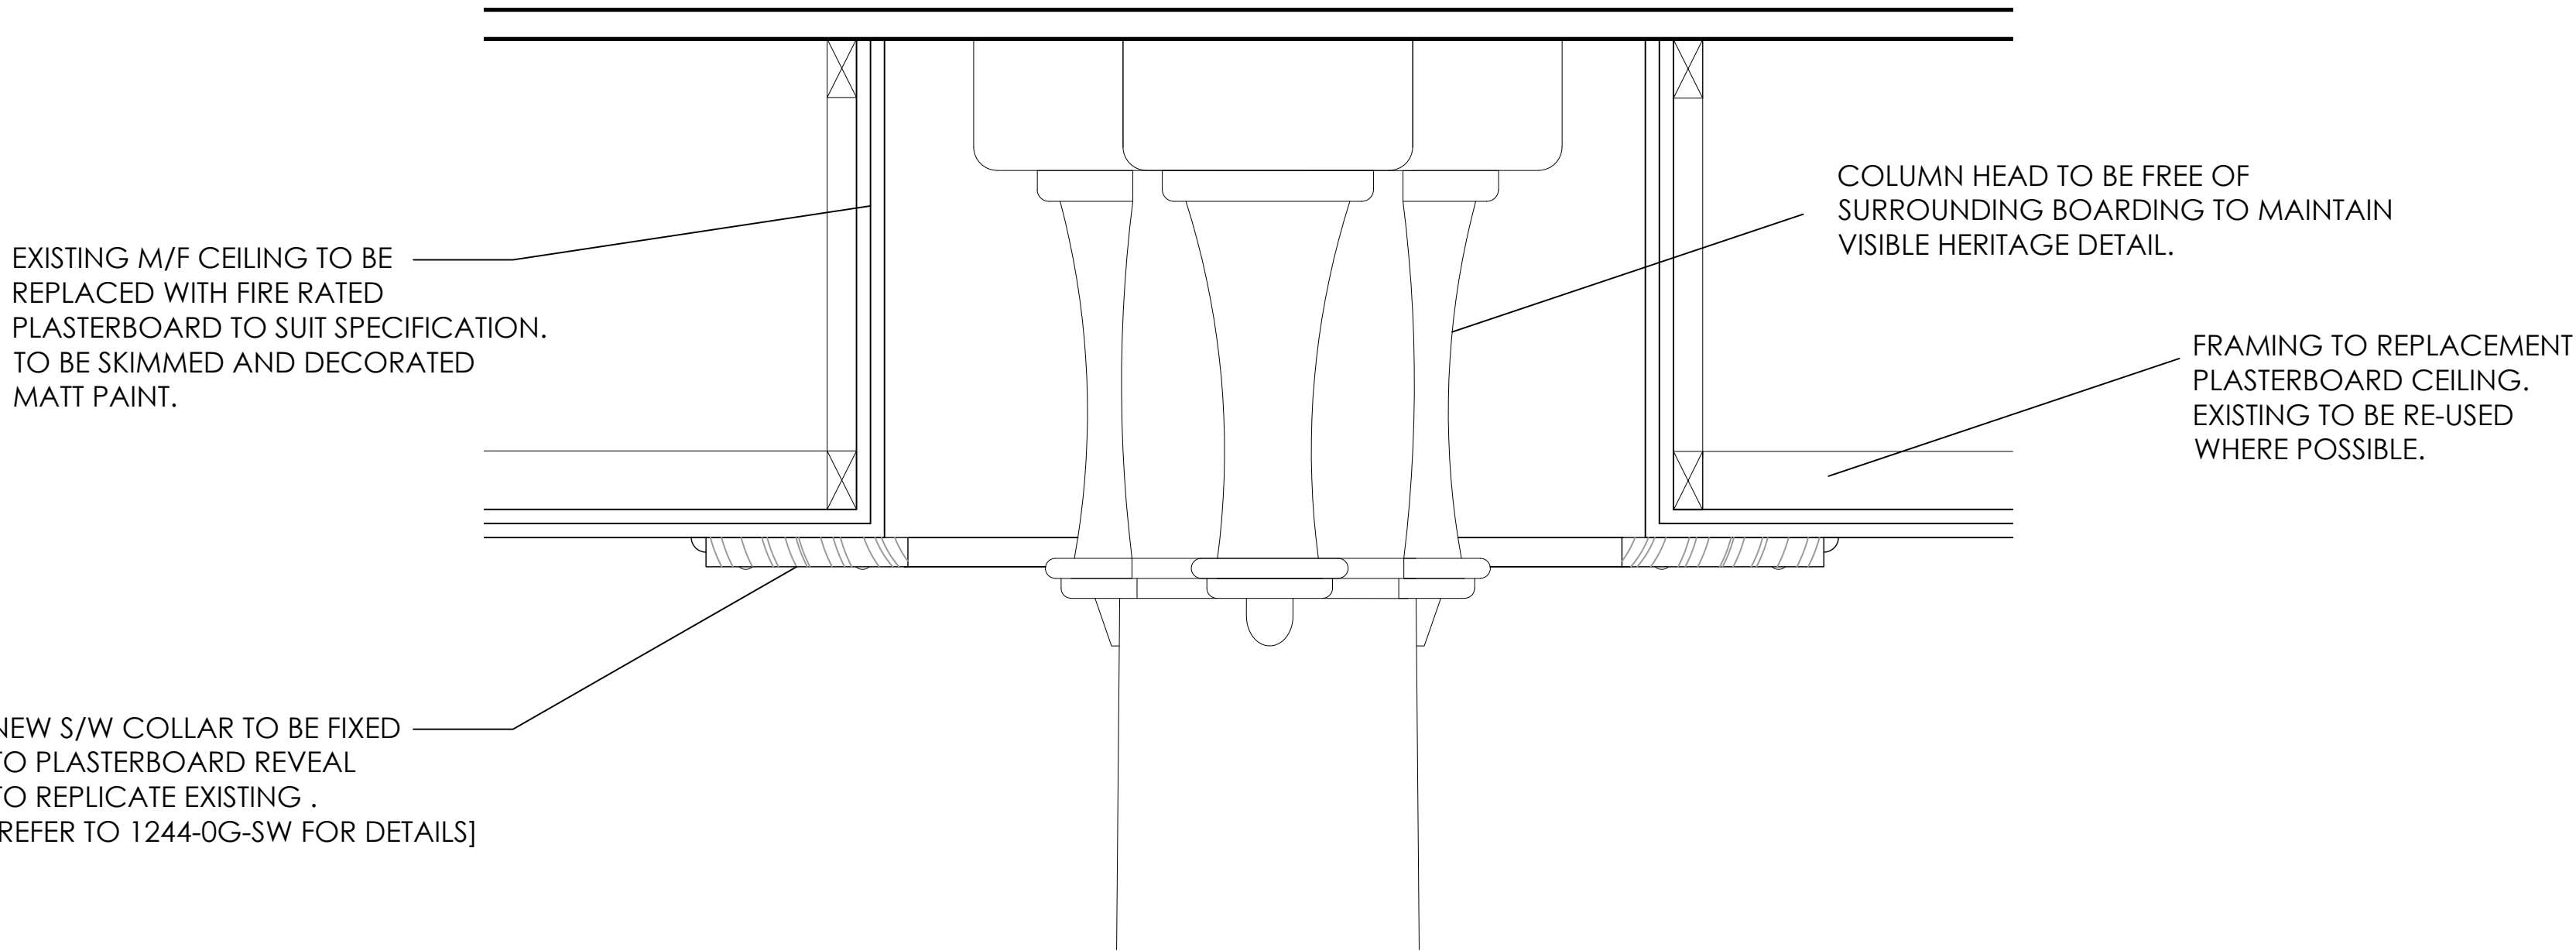

GROUND FLOOR RECEPTION COLUMN HEAD DETAIL.
[EXISTING COLLAR DETAIL TO BE REPLICATED] 1:20

Rev	Date	Description	Initials
B	28.02.24	Column head detail added.	FC
A	04.10.23	Updated following site visit.	FC

Client: LOTHIAN PENSION FUND (acting through its administering authority, the City of Edinburgh Council)	
Project: COMMON PARTS FIRE PROTECTION ENHANCEMENT	
Address: 54 PRINCESS STREET MANCHESTER	
Drawing Title: GENERAL DETAILS SHEET 2 OF 2	
Date:	20.09.23
Project Number:	1244
Scale:	1:5 & 1:20 @A1
Drawn by:	FLC
Drawing Number:	1244-0X-DT02 B