
A1

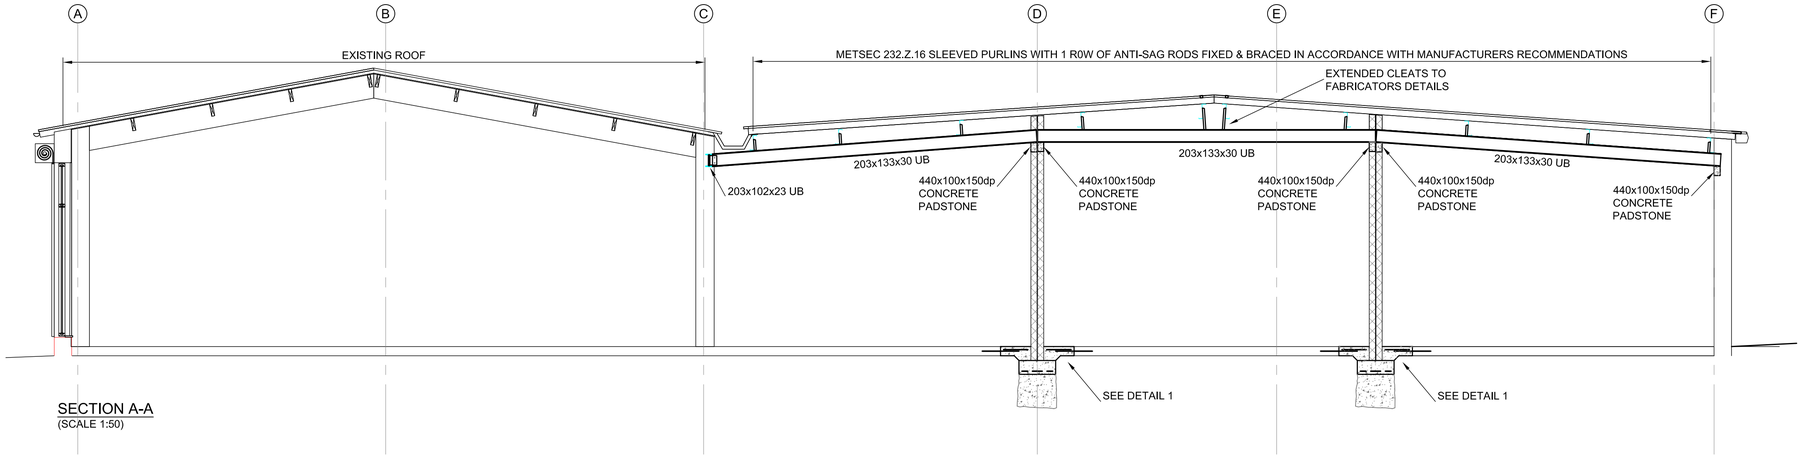


SECTION A-A
(SCALE 1:50)


NOTES
1. THIS DRAWING IS TO BE READ IN CONJUNCTION WITH THE SPECIFICATION AND ALL OTHER DRAWINGS ISSUED BY THE ARCHITECT & ENGINEER.

2. DO NOT SCALE, WORK TO GIVEN DIMENSIONS.


3. ALL DIMENSIONS TO BE CHECKED BY CONTRACTOR PRIOR TO CONSTRUCTION.

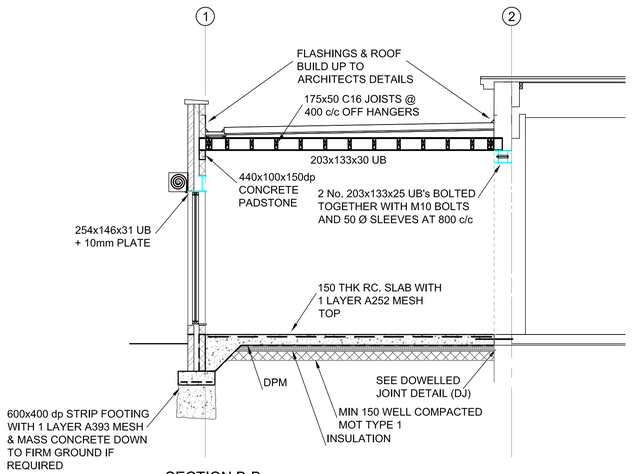


SECTION B-B
(SCALE 1:50)

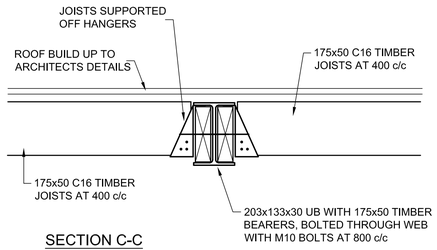


SECTION C-C
(SCALE 1:10)

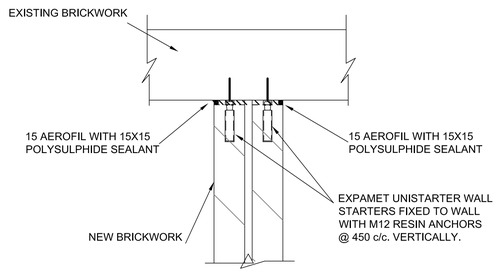


MOVEMENT JOINT DETAIL (MJ)
(SCALE 1:10)

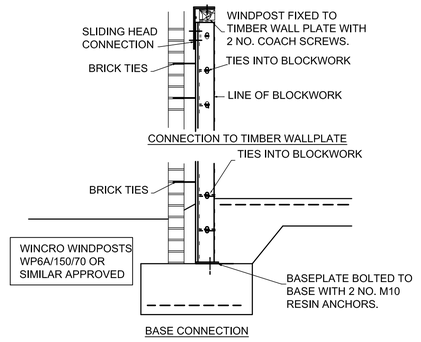


WINDPOST DETAILS
(SCALE 1:20)

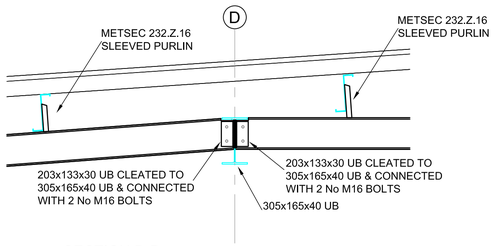

SECTION D-D
(SCALE 1:20)

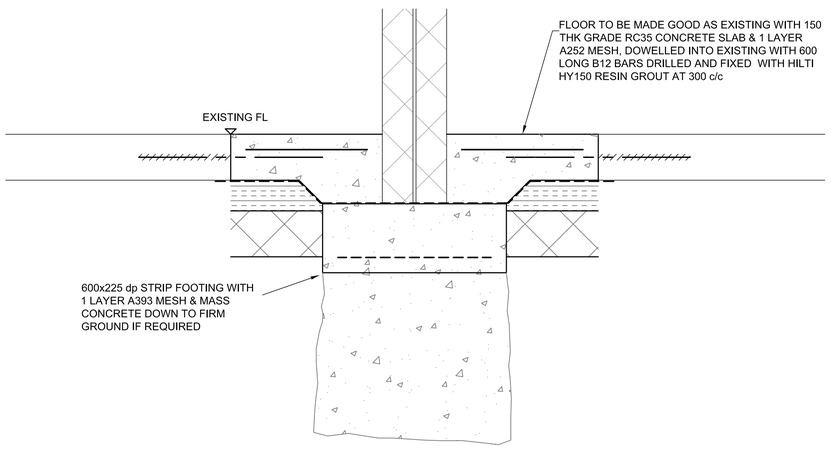

(DETAIL 1) SLAB REINSTATEMENT AROUND NEW WALL/FOUNDATION
(SCALE 1:10)

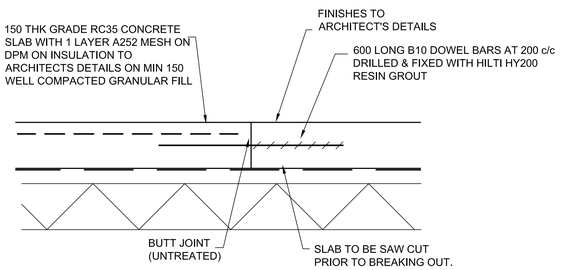

DOWELLED JOINT (DJ)
(SCALE 1:10)

Rev	Description	By	Date	Chk'd

Marston & Grundy LLP
Consulting Engineers
Priory House, Ellesmere Ave
Marple, Stockport, Cheshire, SK6 7AN
Telephone: *0161 427 7231*
Email: *mail@marstonandgrundy.com*

Client
DPPS TRADING LTD

Project
GREENBROW ROAD
NEWALL GREEN

Drawing
SECTIONS & DETAILS

Purpose of Issue			Status
Scale @ A1	Date	Drawn	Checked
AS SHOWN	10.05.23	CDB	DAG
Project No.	Drawing No.		Revision
12860	03		