




IMMERSIVE WC CORRIDOR

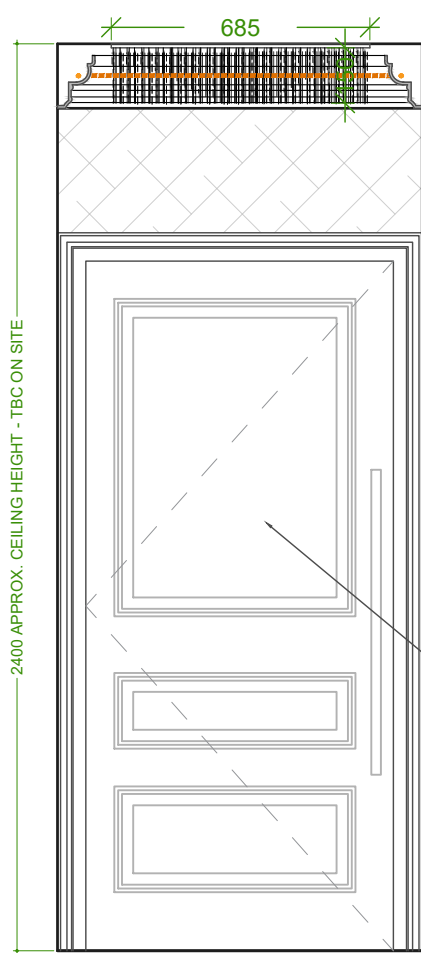

ELEVATION A-A
SCALE: 1:20 @ A1

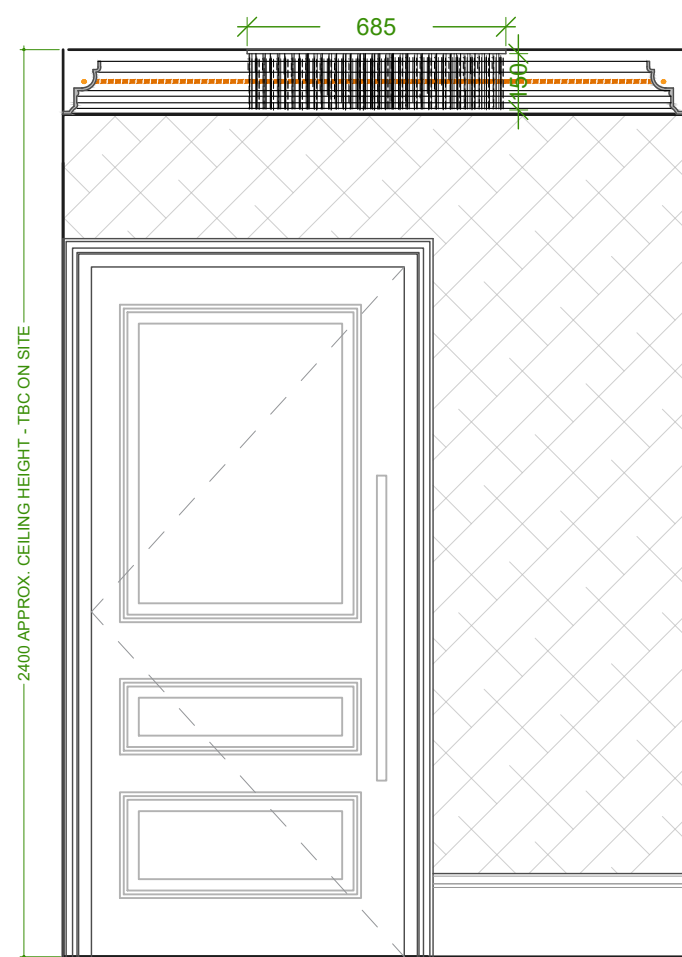




ELEVATION C-C
SCALE: 1:20 @ A1

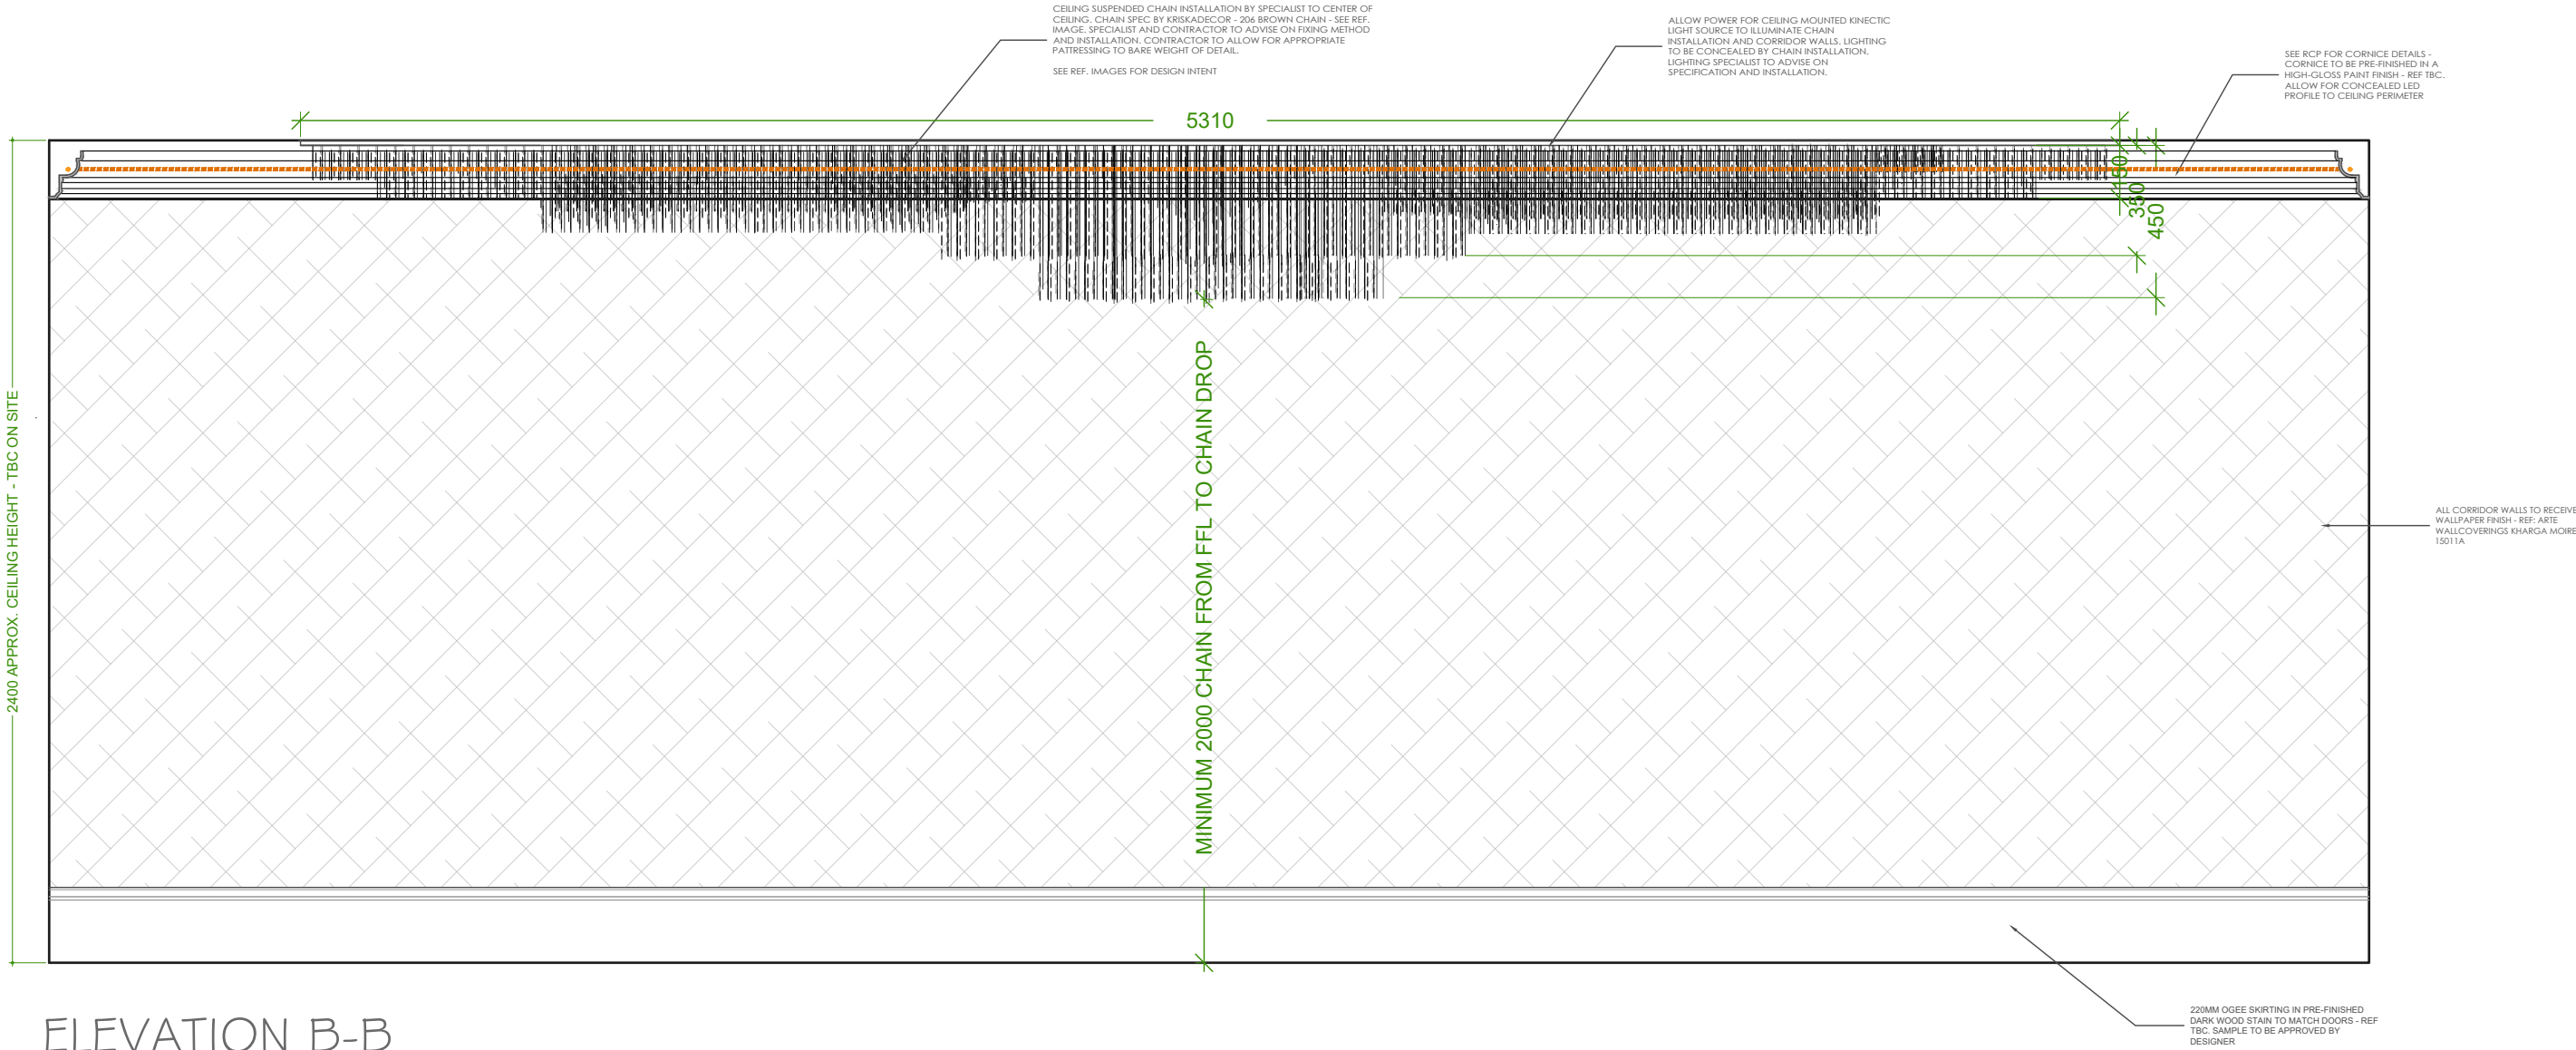


ELEVATION B-B
SCALE: 1:20 @ A1



ELEVATION D-D
SCALE: 1:20 @ A1

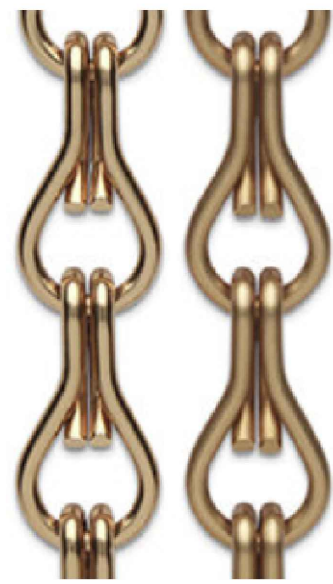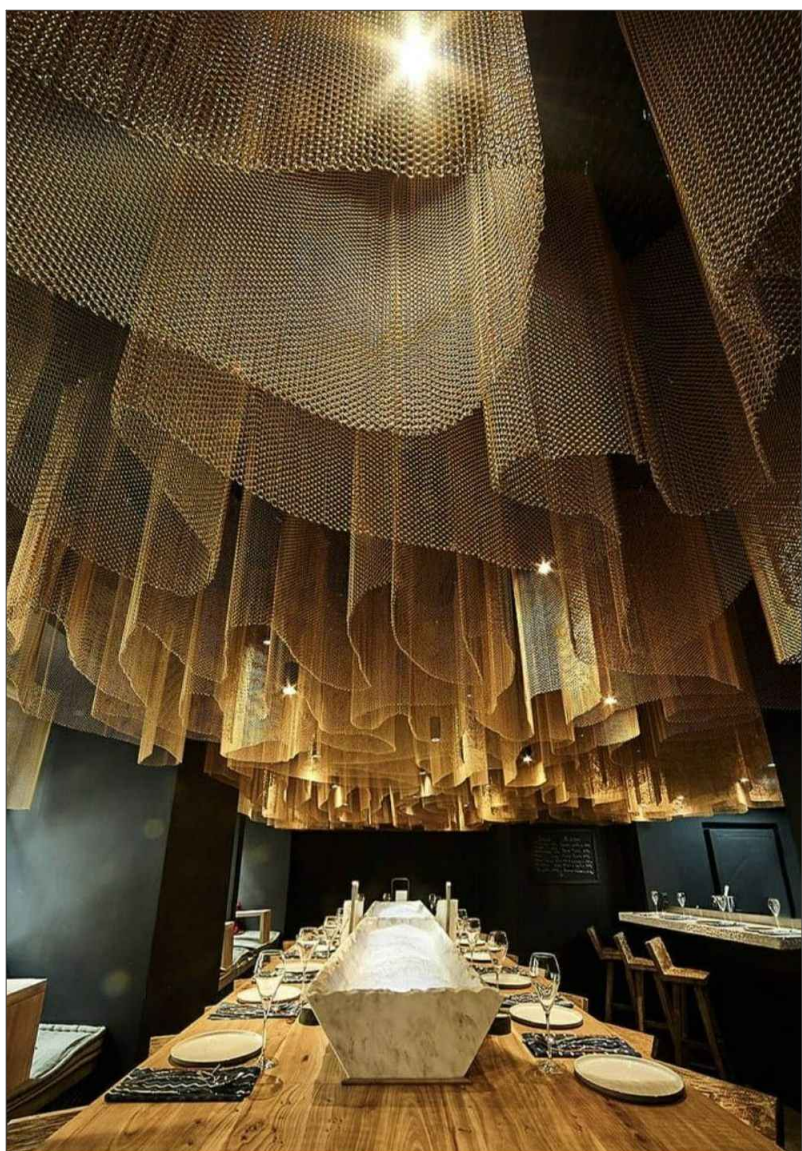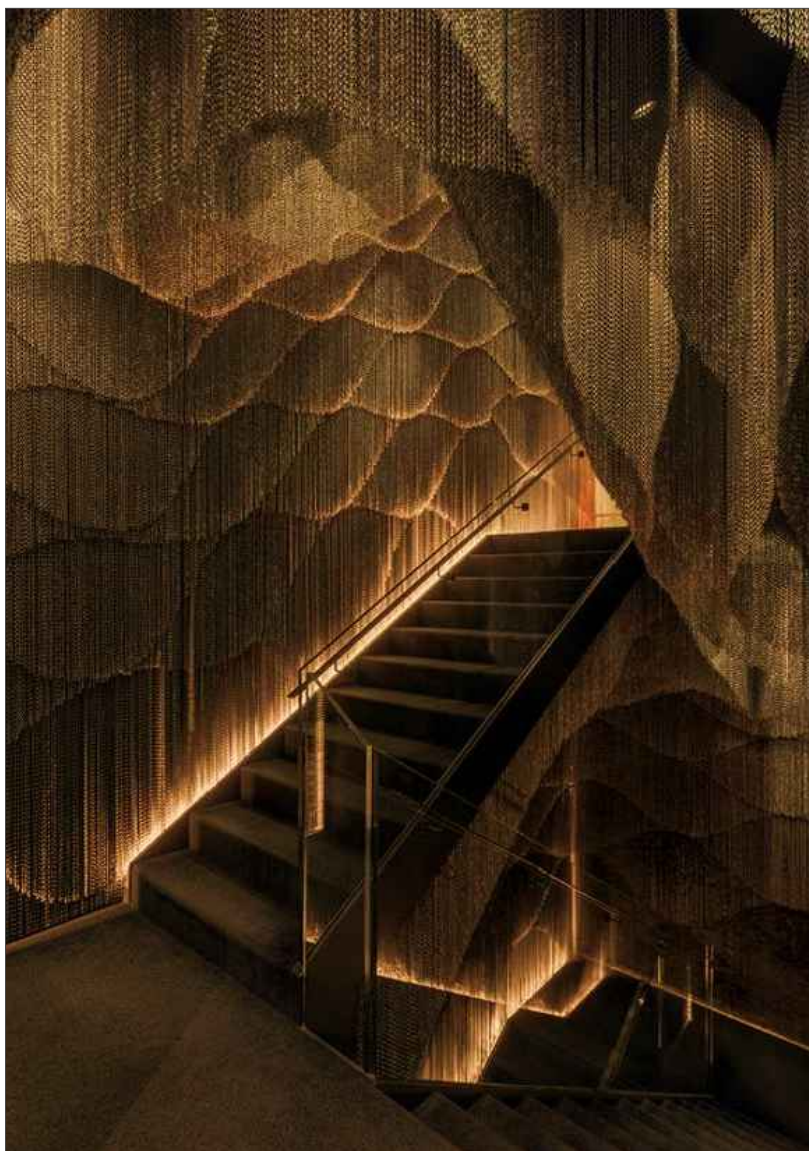

KRISKADECOR 206
BROWN CHAIN REF.
IMAGE

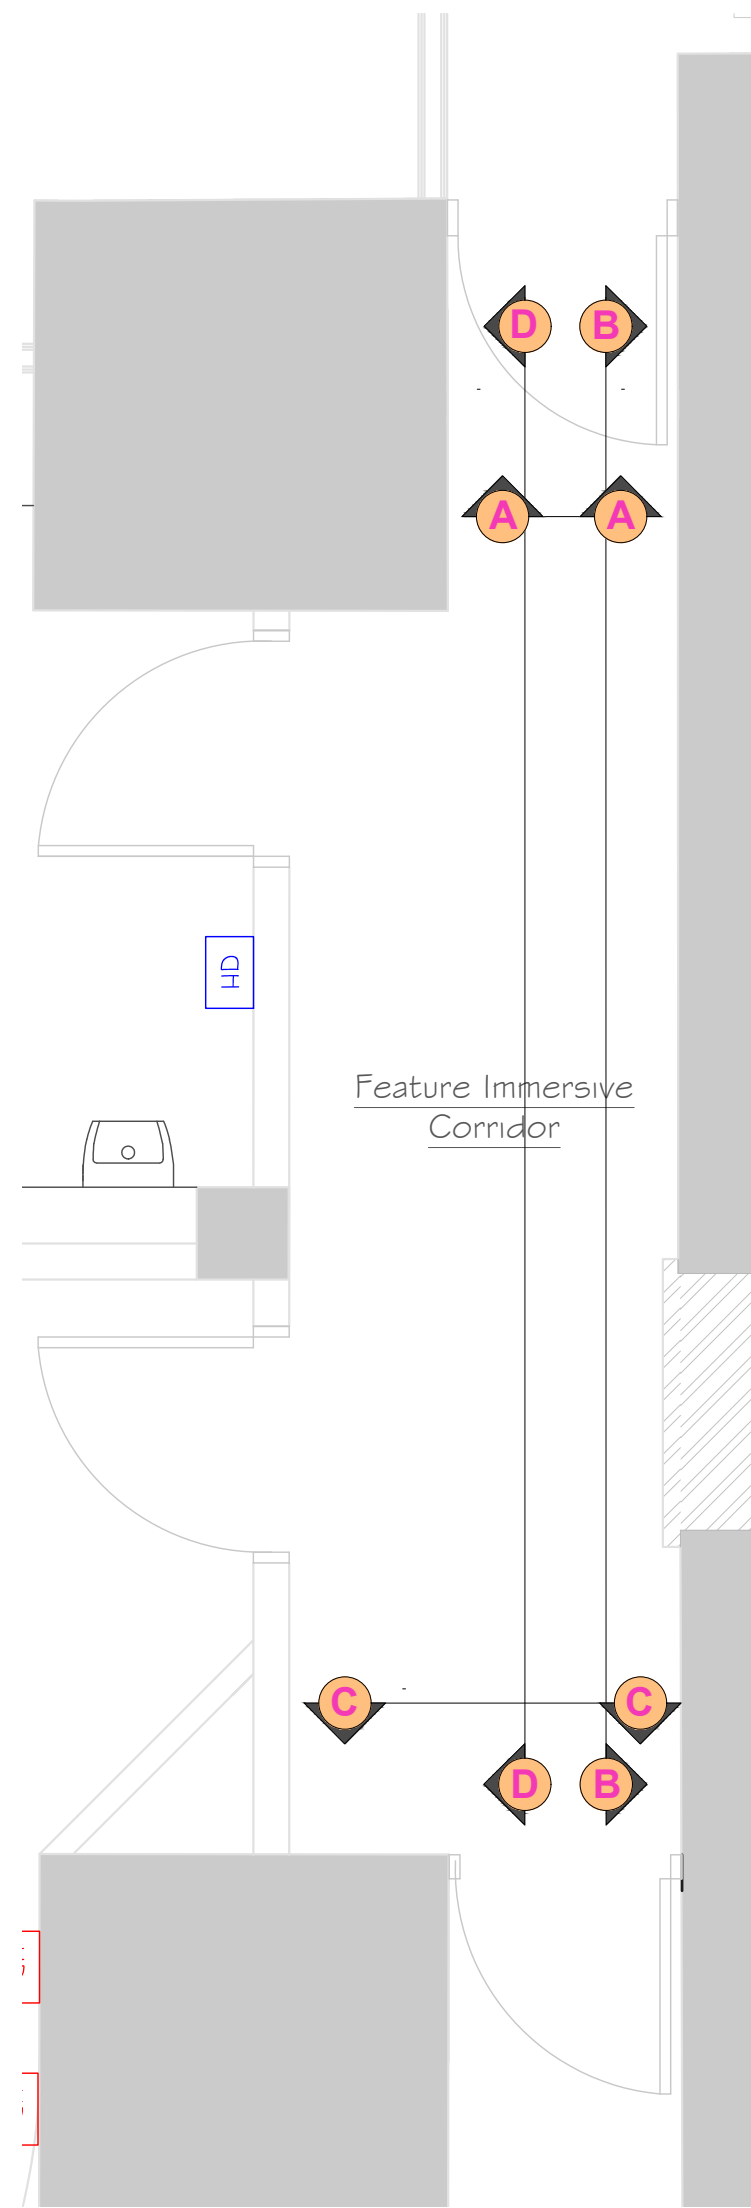

PLAN
NTS @ A1

STUDIO TWO	
JOB TITLE	
Cut & Craft Manchester	
DRAWING TITLE	
Proposed Lower Ground Floor Immersive WC Corridor	
SCALE	DRAWING No
VARIES @ A1	AC23- P32
DATE	
May 2024	
DO NOT SCALE. ALL DIMENSIONS TO BE CHECKED ON SITE BY CONTRACTOR. ALL MEASUREMENTS ARE IN MM UNLESS OTHERWISE SPECIFIED. WRITTEN DIMENSIONS TO BE USED IN PREFERENCE TO SCALED DIMENSIONS & ALL DISCREPANCIES TO BE REPORTED TO STUDIO TWO. THE DESIGN SHOWN ON THIS DRAWING IS THE PROPERTY OF STUDIO TWO AND IS NOT TO BE USED OR ITS CONTENTS COPIED, COMMUNICATED OR DISCLOSED, IN WHOLE OR IN PART.	