



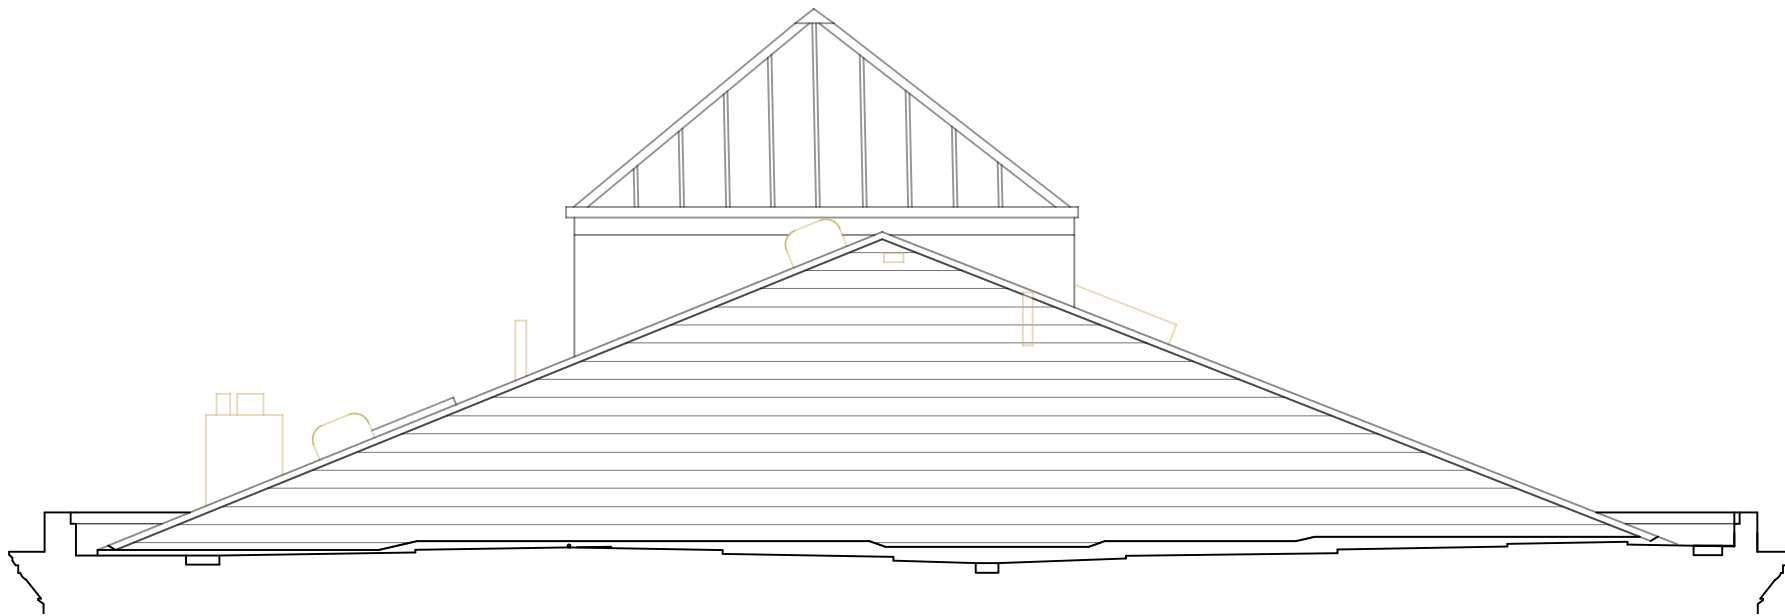

1

Ridgfield Gutter Section Looking Inward


Scale: 1:100

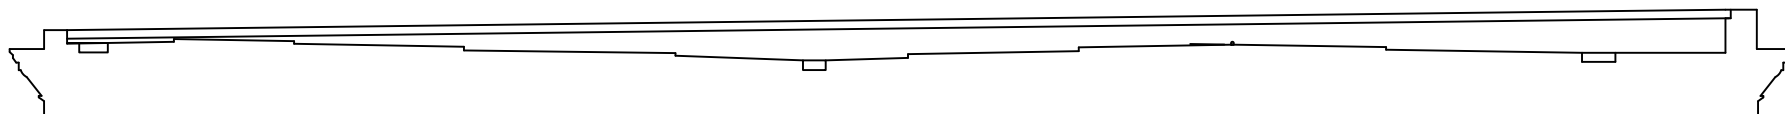

2

Ridgfield Gutter Section Looking Outward

Scale: 1:100

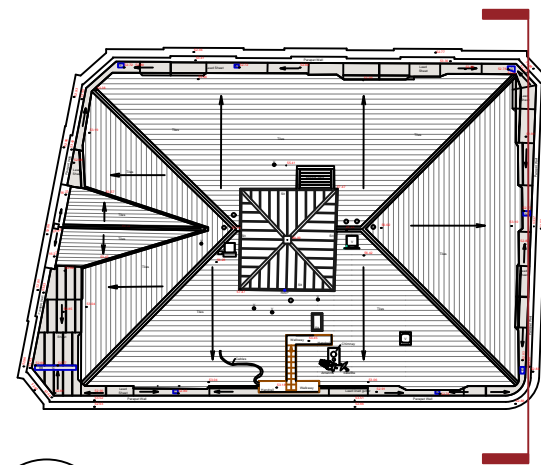

3

Key Plan

Scale: 1:500



1:100 @A3

REV | NOTE | DRN | CHK

King Street Chambers
Manchester
Roof Repairs

Gutter Sections 2

PROJECT REF. 2050
DRWG NO. E(301)
REVISION
SCALE 1:100 @ A3
DATE 1st June 24
DRAWN PL

SK sketch E existing P proposed T tender C construction FI final issue

+44 161 236 0051
ARCHITECT@ATELIERMB.CO.UK

ATELIER.MB