SECURITY

PTZ	CCTV CAMERA PTZ		PRESENCE INFRARED DETECTOR	M	MAGNETIC DOOR HOLDER	VH	VIDEO ENTRY HANDSET
FIX	CCTV CAMERA FIX	IAP	INTRUDER ALARM PANEL	R	PUSH BUTTON/ DOOR RELEASE BUTTON	INT	VIDEO ENTRY SPEECH PANEL
PTZ	CCTV CAMERA IN A DOME PTZ	PSU	POWER SUPPLY UNIT	KP	INTRUDER ALARM KEY PAD		EXTERNAL BELL / BEACON UNIT
FIX	CCTV CAMERA IN A DOME FIX		ACCESS CONTROL SWIPE READER	DC	MONITORED DOOR CONTACT	!	EXTERNAL SOUNDER STROBE UNIT
PIR	PRESENCE INFRARED DETECTOR CEILING MOUNTED. 360° COVERAGE		SECURE SIDE EMERGENCY RELEASE (GREEN BGU)	V	VIDEO ENTRY SYSTEM	AC	ACCESS CONTROL

G2 GRADE 2 MONITORED

G3 GRADE 3 MONITORED

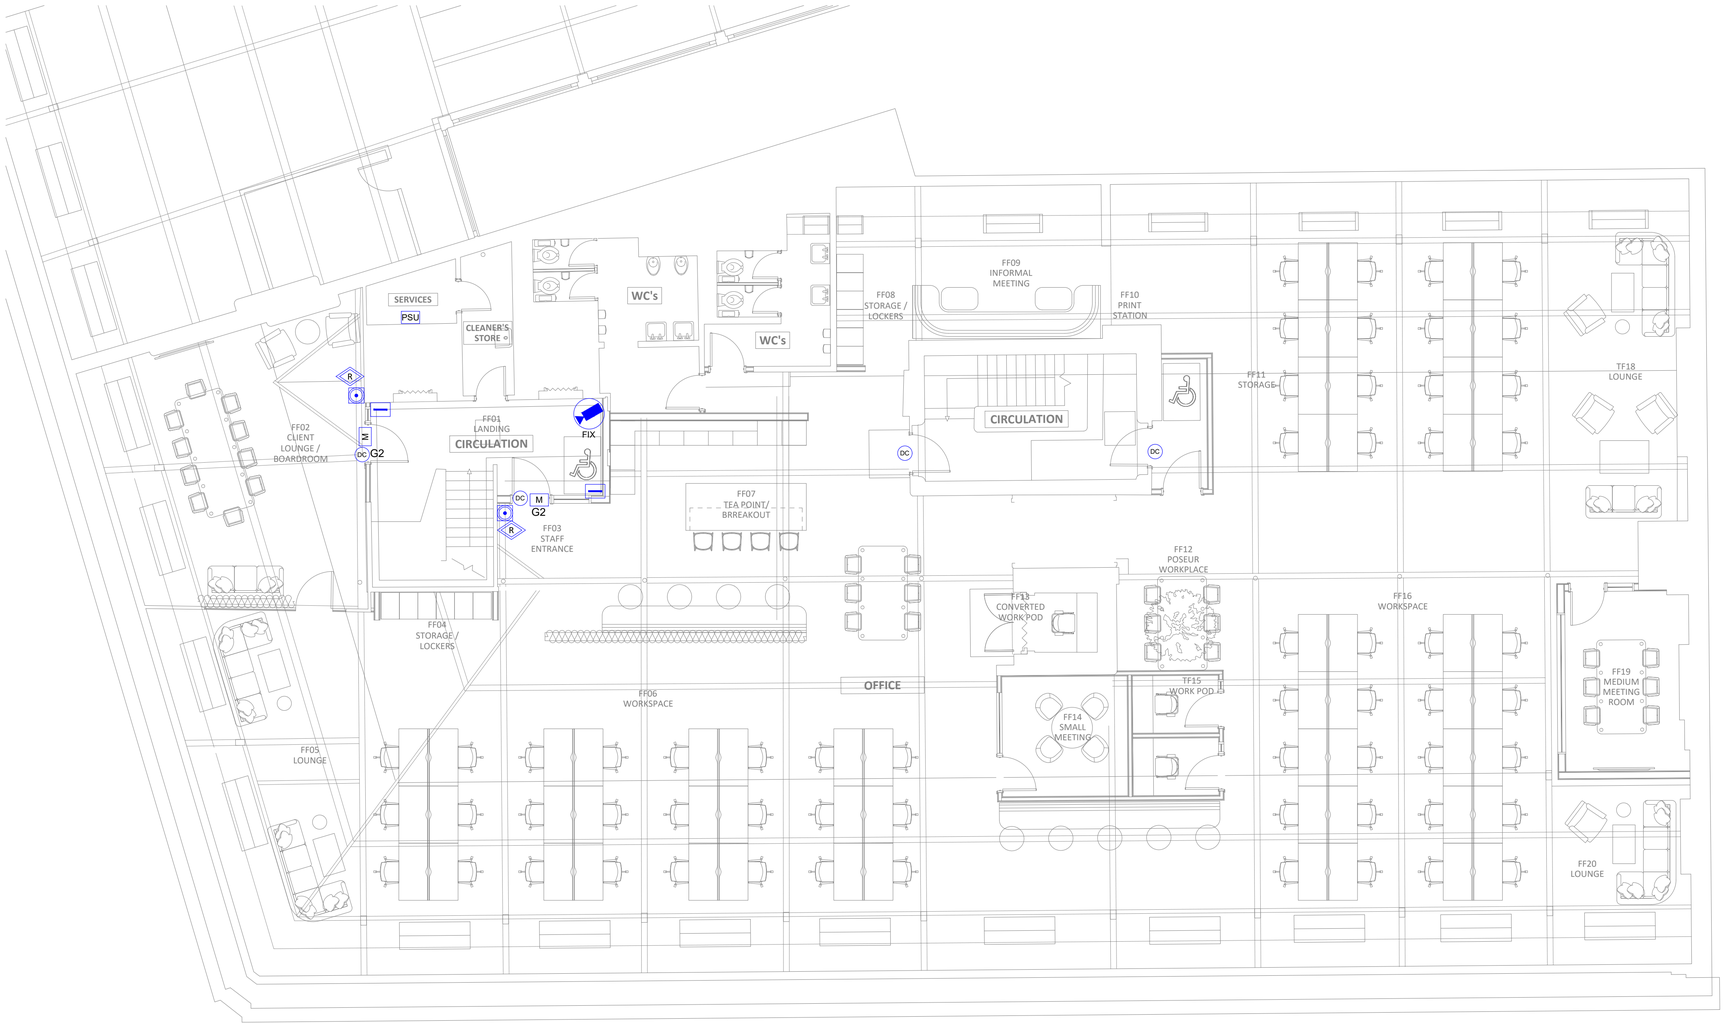

PROPOSED FOURTH FLOOR

REV	DESCRIPTION	BY	DATE
P1	ISSUE FOR PLANNING	LF	17.05.24

KAIZEN Consulting Engineers

www.kaizen-ce.com e: info@kaizen-ce.com

CLIENT

bruntwood SciTech

ARCHITECT

AXI

PROJECT

117-119 PORTLAND STREET
MANCHESTER

DRAWING TITLE

ELECTRICAL SERVICES
FOURTH FLOOR
SECURITY LAYOUT

CHECKED	DATE	DRAWN	SCALE
LF	FEB 24	MN	1:75@A1

STAGE 4

DRAWING NUMBER	STATUS	REV.
1168-KCE-ZZ-04-DR-E-6805	S4	P1