


COPYRIGHT OF ATELIER MB LTD
DO NOT SCALE FROM THIS DRAWING
DIMENSIONS TO BE CHECKED ON SITE

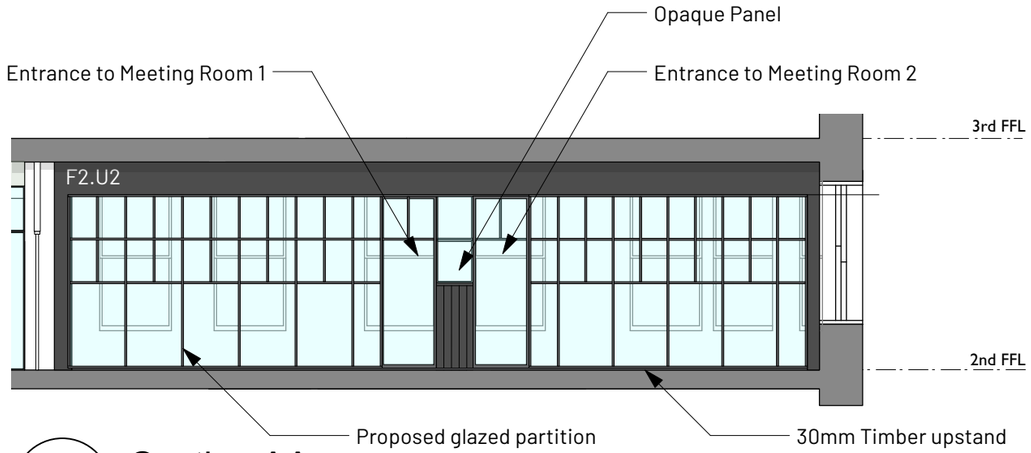


1 **Section AA**
Scale: 1:100

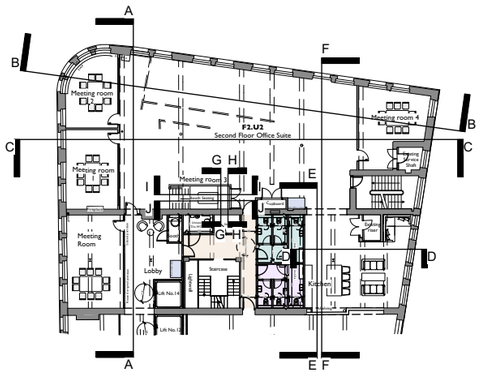

KEY
- Existing
- Proposed
- Existing coving
- Existing to be Removed

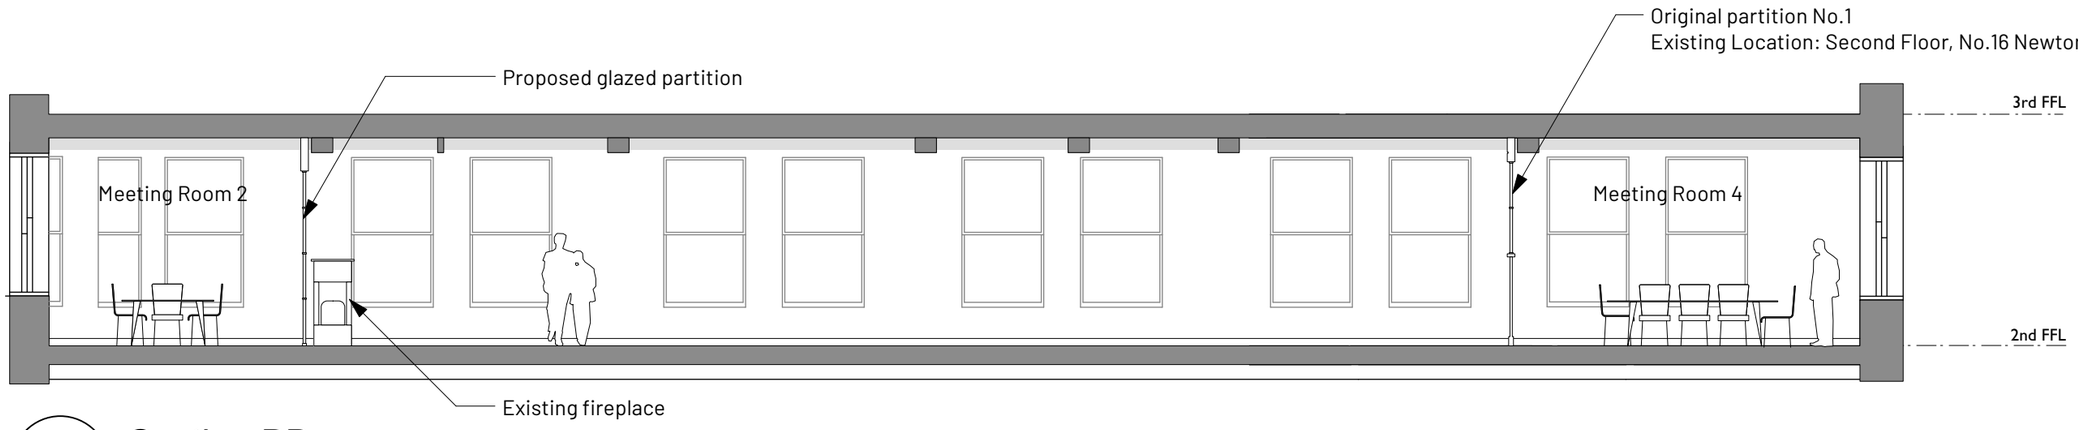

2 **Section BB**
Scale: 1:100

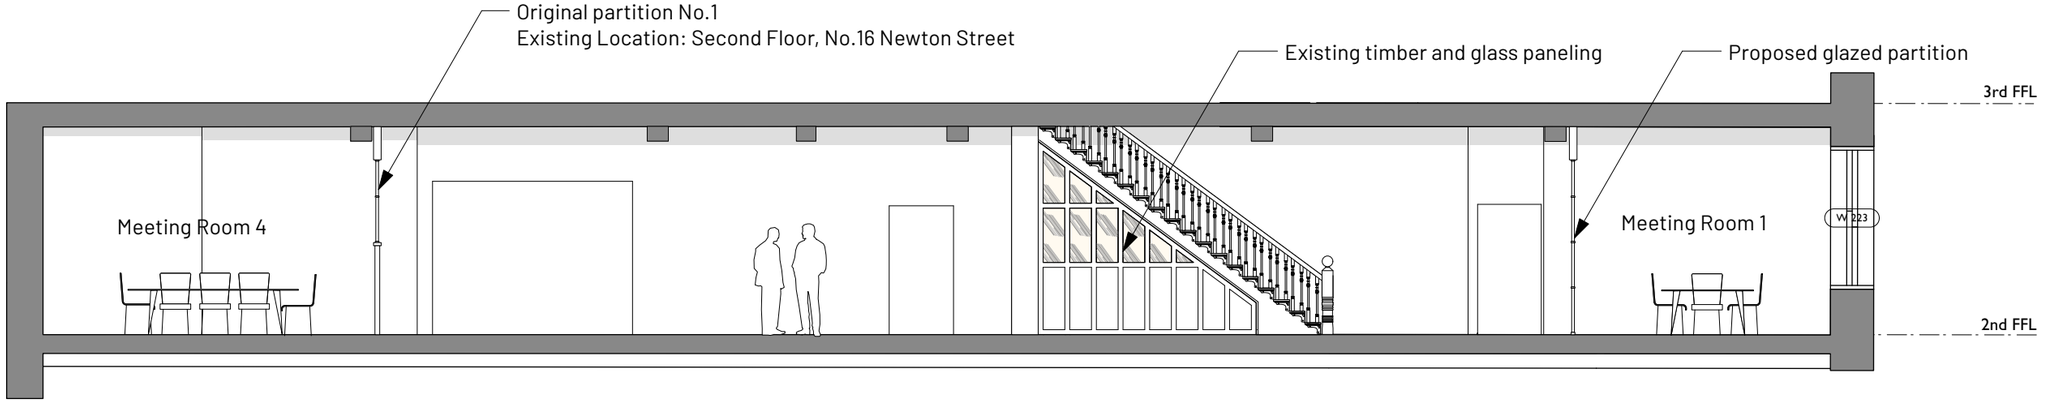

3 **Section CC**
Scale: 1:100

REV	DATE	NOTE	DRN	CHK
B	07/08/2024	Revision following planners comments	GS	AB
A	20/06/2024	Partitions revised	AB	AB

8-16 Newton Street

Manchester

Internal Sections - Main Office Space

SCHEME	2046
DRWG NO.	P(300)
REVISION	B
SCALE	1:100 @ A3
DATE 1st	Feb 24
DRAWN	RG

SK sketch E existing P proposed T tender C construction FI final issue

+44 161 236 0051
ARCHITECT@ATELIERMB.CO.UK
ATELIER.MB