



All rooflights are to be installed in accordance with the Manufacturer's guidance. Please refer to Lonsdale Metal ThermGard system data sheet for further information and sectional details. Rooflights are to match the existing aesthetically.

Rooflight Schedule


Reference	Type	Pitch	Roof Structure	Roof Pitch	L x W x H	Material	Finish	Opening Light	Thickness of Glazing	Fixing	Toughened and Laminated	U-Value	Manufacturer	Colour
RFL.001	Type A	Mono-pitch	Timber	40	To match the existing	Aluminium	Powder Coated	Not Applicable	6mm Tuf Softcoat + 6.8mm Clear Laminate	As per manufacturer's recommendation	Yes	1.2w/m2.K	Lonsdale Metal	RAL 7024
RFL.002	Type B	Mono-pitch	Timber	40	To match the existing	Aluminium	Powder Coated	Not Applicable	6mm Tuf Softcoat + 6.8mm Clear Laminate	As per manufacturer's recommendation	Yes	1.2w/m2.K	Lonsdale Metal	RAL 7024
RFL.003	Type C	Mono-pitch	Timber	40	To match the existing	Aluminium	Powder Coated	Not Applicable	6mm Tuf Softcoat + 6.8mm Clear Laminate	As per manufacturer's recommendation	Yes	1.2w/m2.K	Lonsdale Metal	RAL 7024

 

Type A

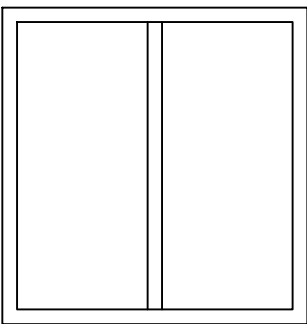

Type B

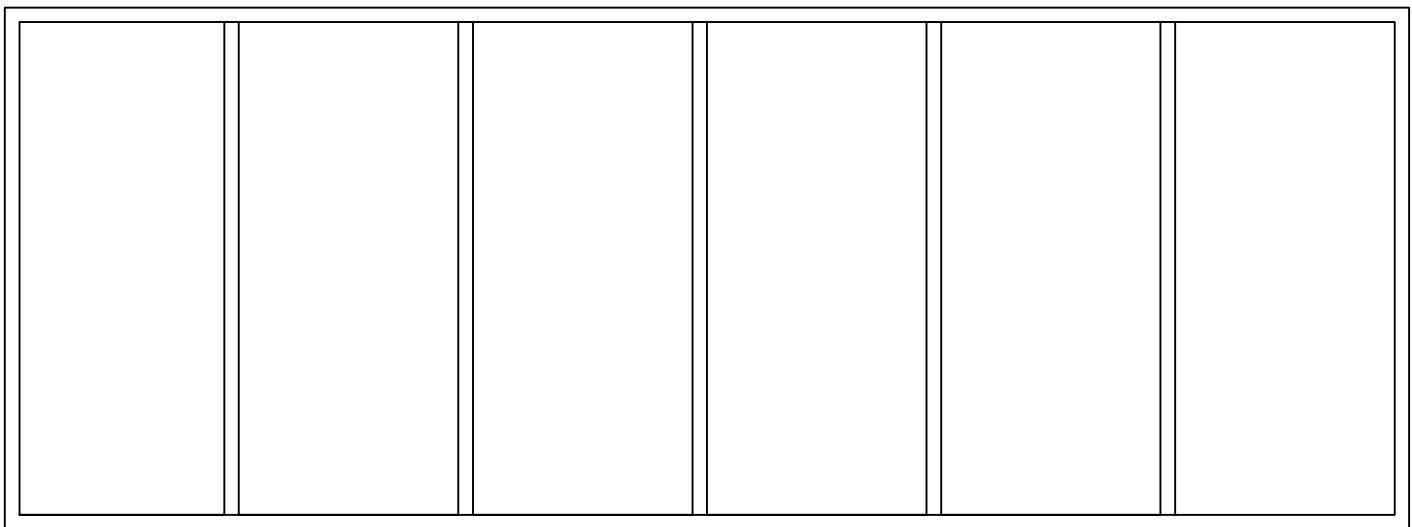

Type C



Notes:

NOTES:

DO NOT SCALE FROM THIS DRAWING, USE FIGURED DIMENSIONS ONLY.

NOTIFY PROJECT MANAGER OF ANY DISCREPANCIES.

THIS DRAWING IS TO BE READ IN CONJUNCTION WITH ALL OTHER CONTRACT DOCUMENTS AND DRAWINGS.

THIS DRAWING IS SUBJECT TO CONFIRMATION BY SITE SURVEY.

ALL WORK TO BE IN ACCORDANCE WITH THE CURRENT BUILDING REGULATIONS, CURRENT GOOD PRACTISE & CONSTRUCTION, DESIGN & MAINTENANCE REGULATIONS.

THE DRAWING INDICATES THE DESIGN INTENT FOR THE WORKS. THE CONTRACTOR SHALL ACCEPT FULL DESIGN RESPONSIBILITY OVER AND ABOVE THE DESIGN INTENT.

THE DRAWING SHALL BE READ FULLY IN CONJUNCTION WITH THE SPECIFICATION AND ALL OTHER RELEVANT DOCUMENTS AND DRAWINGS PROVIDED BY AA PROJECTS, AS WELL AS INFORMATION FROM OTHER DESIGN TEAM MEMBERS INCLUDING (BUT NOT LIMITED TO) THE MECHANICAL AND ELECTRICAL, STRUCTURAL ENGINEER AND FIRE ENGINEER.

THE CONTRACTOR SHALL BE RESPONSIBLE FOR THE FULL COORDINATION OF THE INSTALLATION AND SHALL ACCOUNT FOR ALL OTHER WORKS AND TRADES DURING AND BEFORE THEIR INCORPORATION INTO THE WORKS.

COORDINATION WORKING DRAWINGS, INSTALLATION DRAWINGS AND BUILDERS WORK DRAWINGS SHALL BE PREPARED BY THE CONTRACTOR.

Copyright: All rights reserved. This drawing must not be reproduced without permission from Drees & Sommer UK Ltd. Do not scale off this drawing. All dimensions are to be checked on site by contractor / sub contractor. Any discrepancies to be reported to Drees & Sommer UK Ltd.

DREES & SOMMER

Embarkment One
1 Neville Street
Leeds
LS1 4DW
Tel: 0113 457 0027

Office Locations
Ashford, Birmingham, Leeds, Liverpool, London, Manchester & Oxford.
www.dreso.uk

-					
Rev	Date	Revision notes		By	Check
Client Xaverian College			Drawing Title Rooflight Schedule		
Project Title Marylands Roof Refurbishment			Drawn KJ	Date 24/06/24	
			Checked	Date	
DWG No.	24338.022	Scale	NTS	Revision	-

A1