


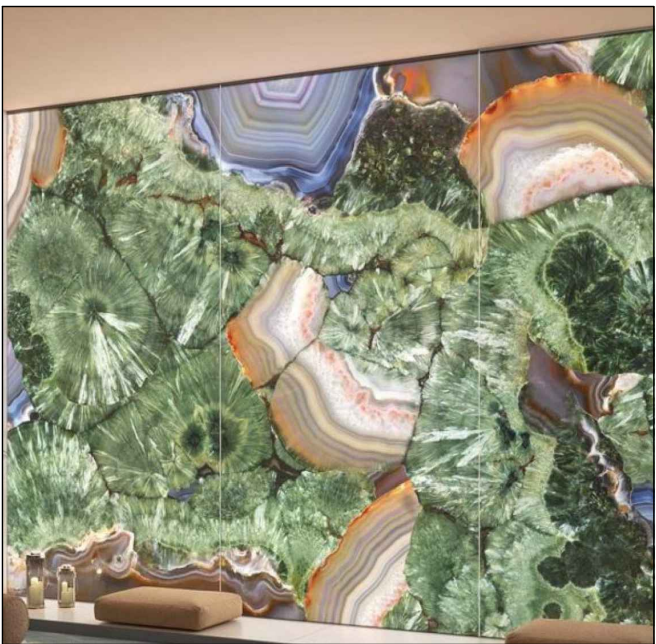

REF IMAGE FOR PRINTED ONYX BACK PANEL



MARBLE TOP TO WAITRESS AND BUILT IN CONSOLE REF IMAGE - MIDLAND MARBLE FUSION WOW




REF IMAGE FOR WINE SUPPORTS



REF IMAGE FOR DISPLAY UNIT



UNIT PULL HANDLE REF IMAGE, FINISH A/B

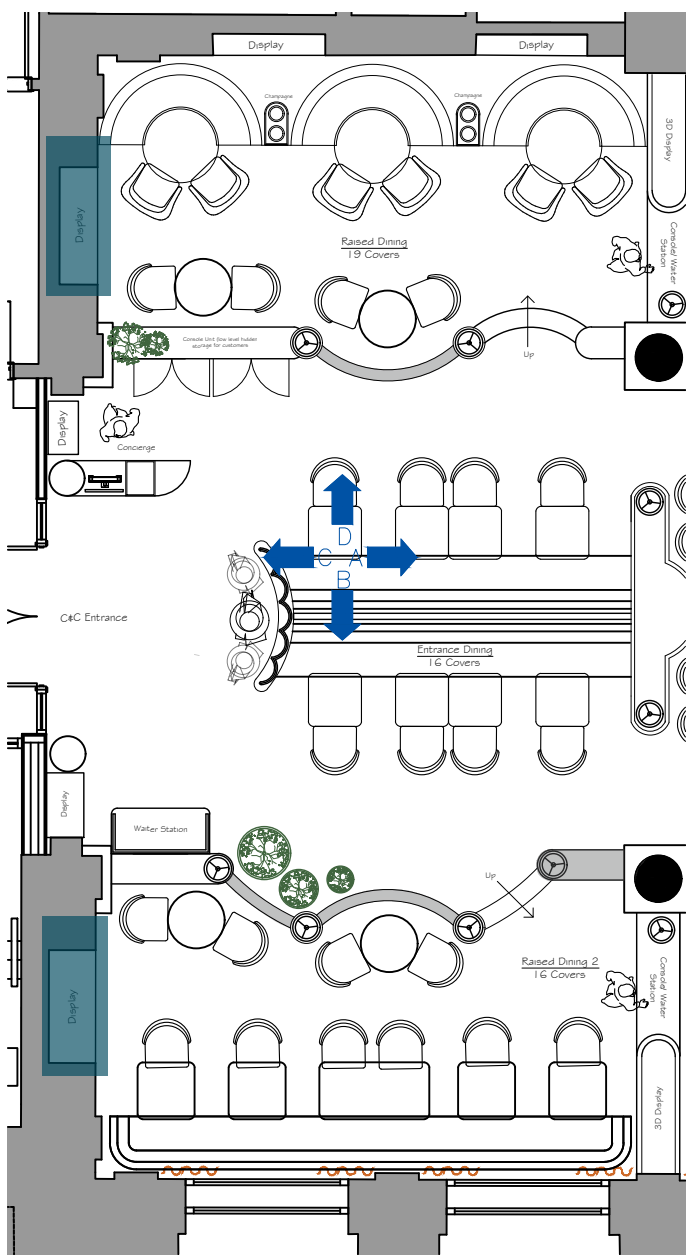

Location Plan - Ground Floor
Scale 1:100

REAR PANEL OF DISPLAY TO HAVE DIFFUSED LIGHT BOX, WITH WARM WHITE LED STRIPS BEHIND PERIMETER ONLY. FRONT OF OPAL LIGHT BOX TO RECEIVE PRINTED ONYX FINISH

SEE REFERENCE IMAGE FOR DESIGN INTENT FOR THE PRINTED ONYX PERSPEX SHEET


REF: TECHNOGRAFICA DECORA GLASS BACKLIT AGUARICO DECORATIVE PANELS CODE 82310

TECHNOGRAFICA TO ADVISE ON LIGHT PANEL


ALLOW FOR REFLECTIVE SHEET ON INNER FACE TO BOUNCE LIGHT AROUND. DISCUSS ALL FIXING & LIGHT BOX SOLUTIONS WITH SUPPLIER.



RAISED DINING AREA - ELEVATION C
Scale 1:20

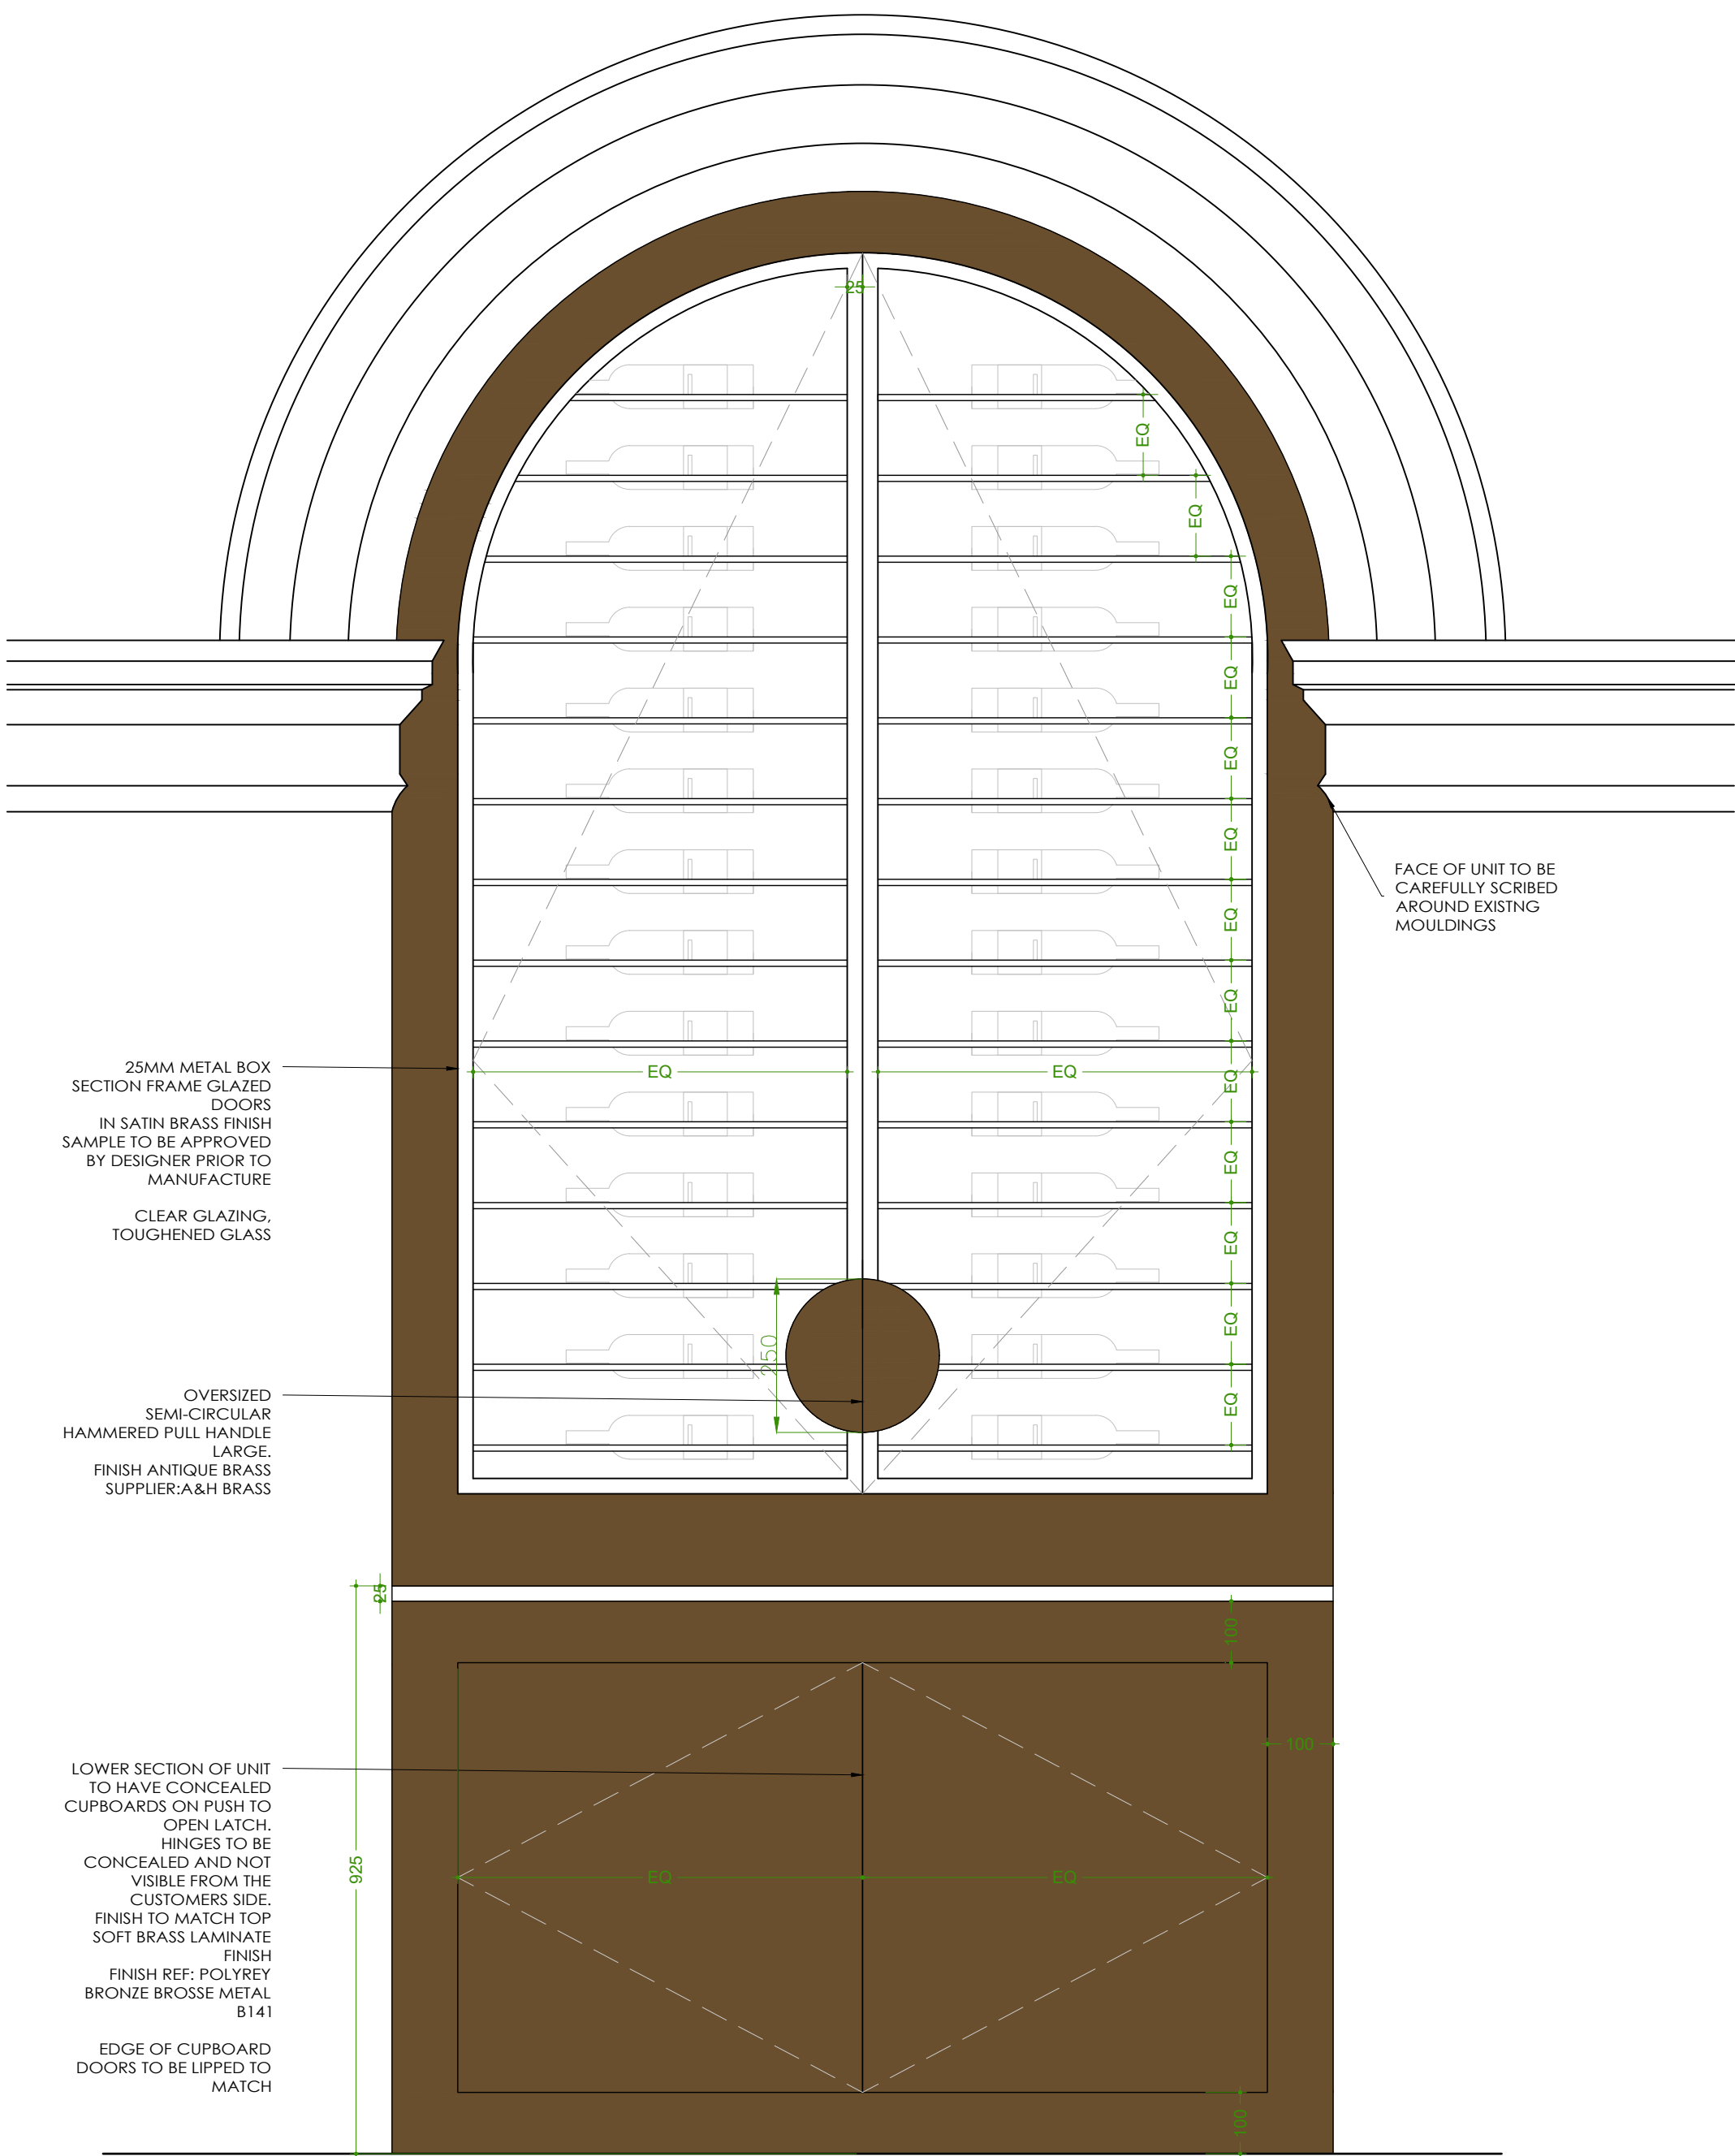

BUILT IN WINE DISPLAY - ELEVATION C
Scale 1:10

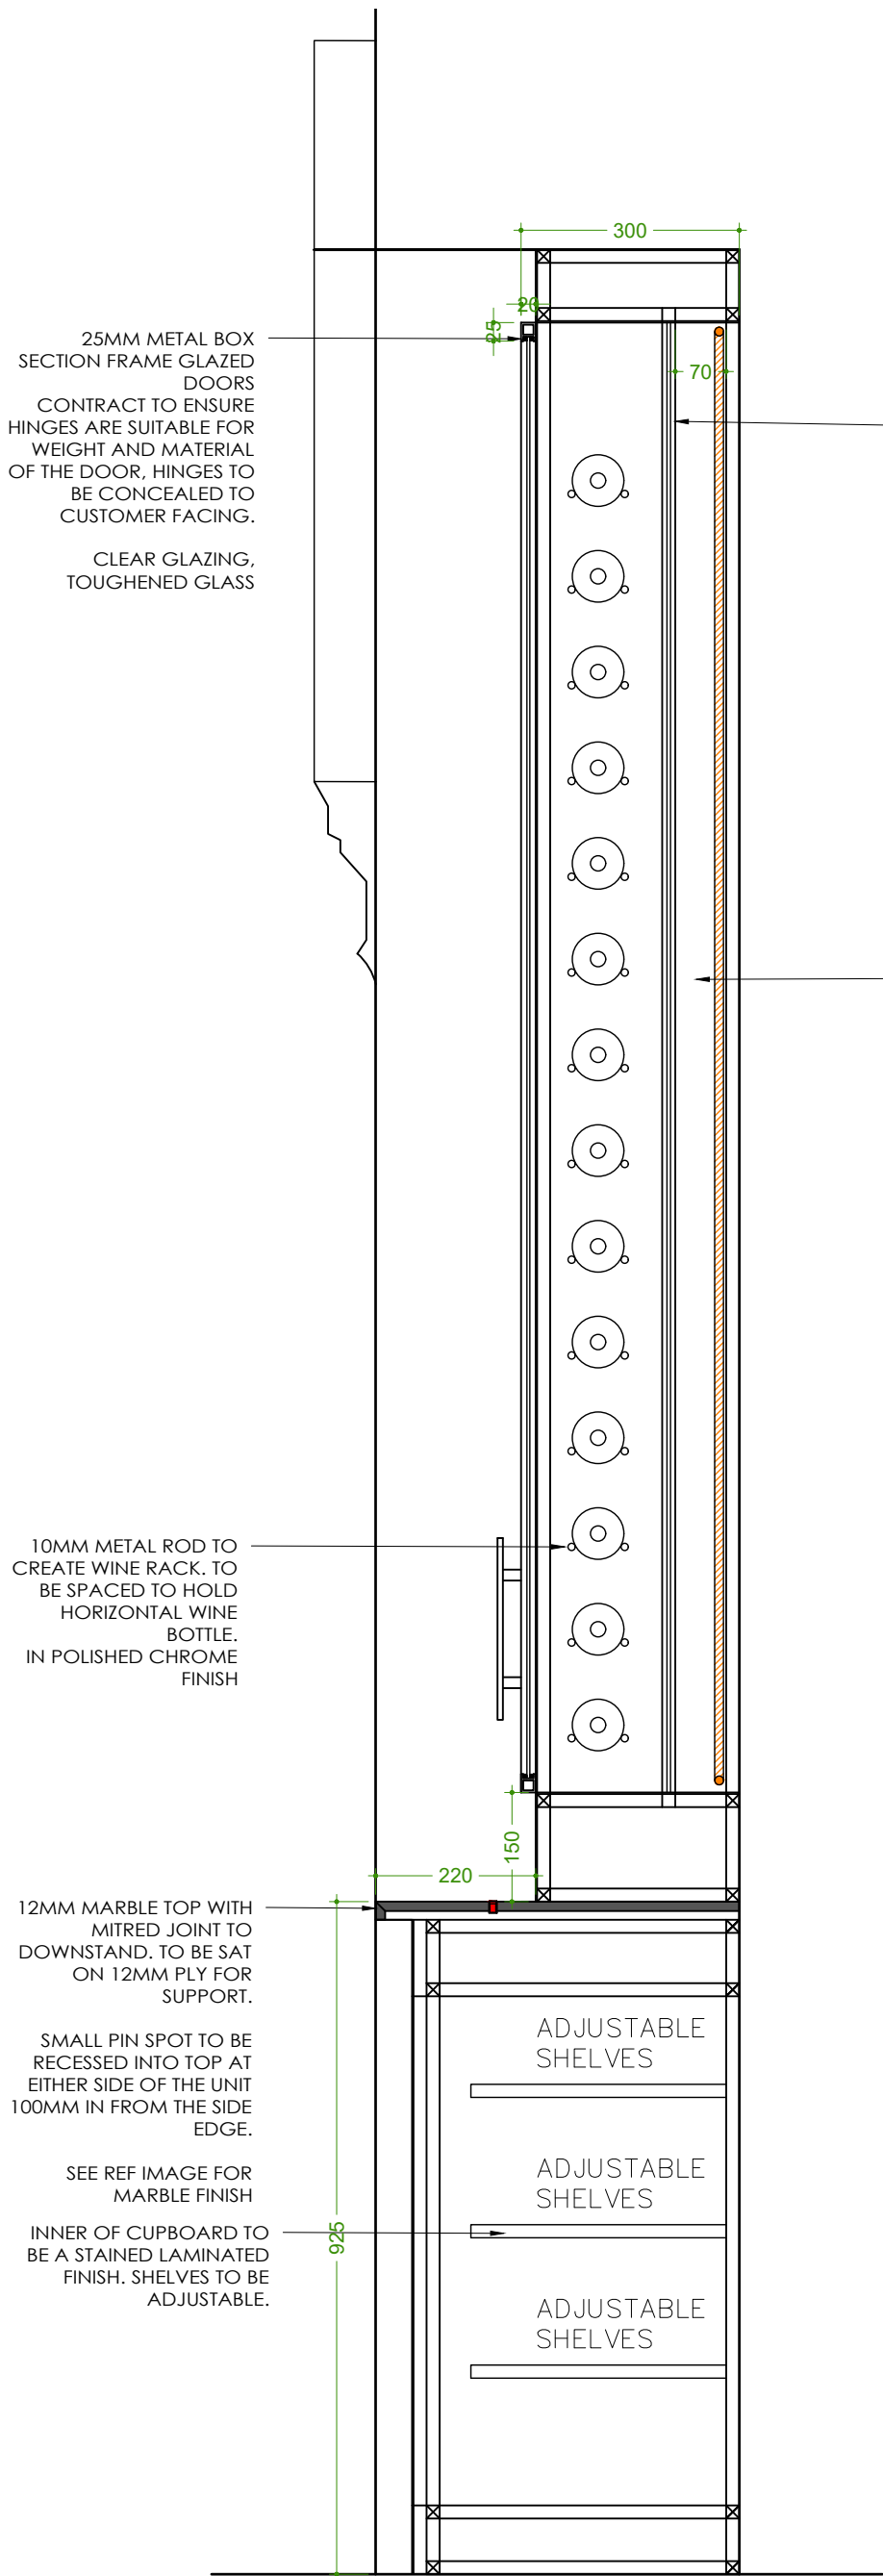

BUILT IN WINE DISPLAY - SECTION THRU'
Scale 1:10

STUDIO TWO

JOB TITLE

Cut & Craft
Manchester

DRAWING TITLE

Raised Dining Area Built In Wine Display

SCALE

VARIES @ A1

DRAWING No

AC 23- 36

DATE

May 2024

DO NOT SCALE. ALL DIMENSIONS TO BE CHECKED ON SITE BY CONTRACTOR. ALL MEASUREMENTS ARE IN MM UNLESS OTHERWISE SPECIFIED. WRITTEN DIMENSIONS TO BE USED IN PREFERENCE TO SCALED DIMENSIONS & ALL DISCREPANCIES TO BE REPORTED TO STUDIO TWO. THE DESIGN SHOWN ON THIS DRAWING IS THE PROPERTY OF STUDIO TWO AND IS NOT TO BE USED OR ITS CONTENTS COPIED, COMMUNICATED OR DISCLOSED, IN WHOLE OR IN PART.