



Warm Roof Detail

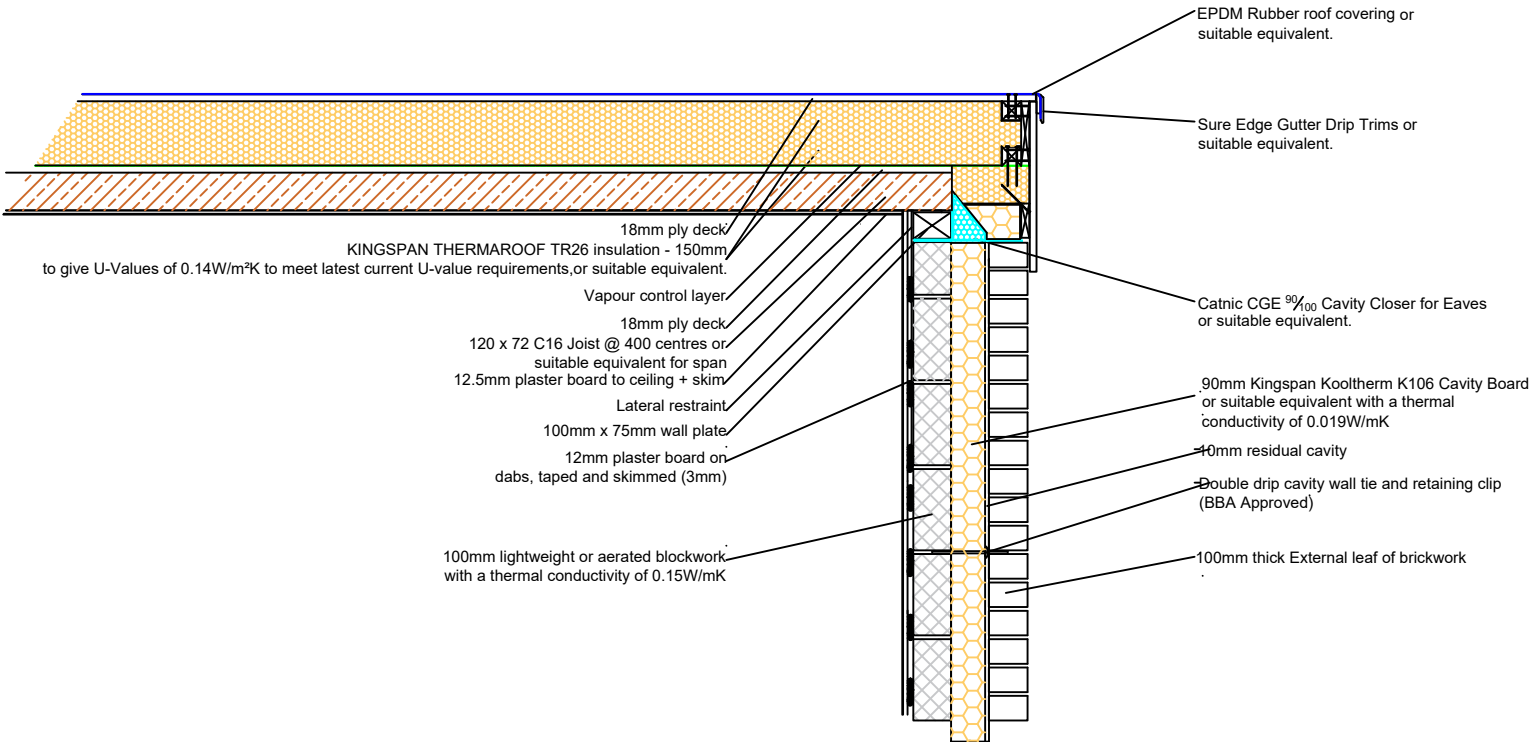

Foundation and Wall Detail - 600mm Foundation - Concrete Slab.

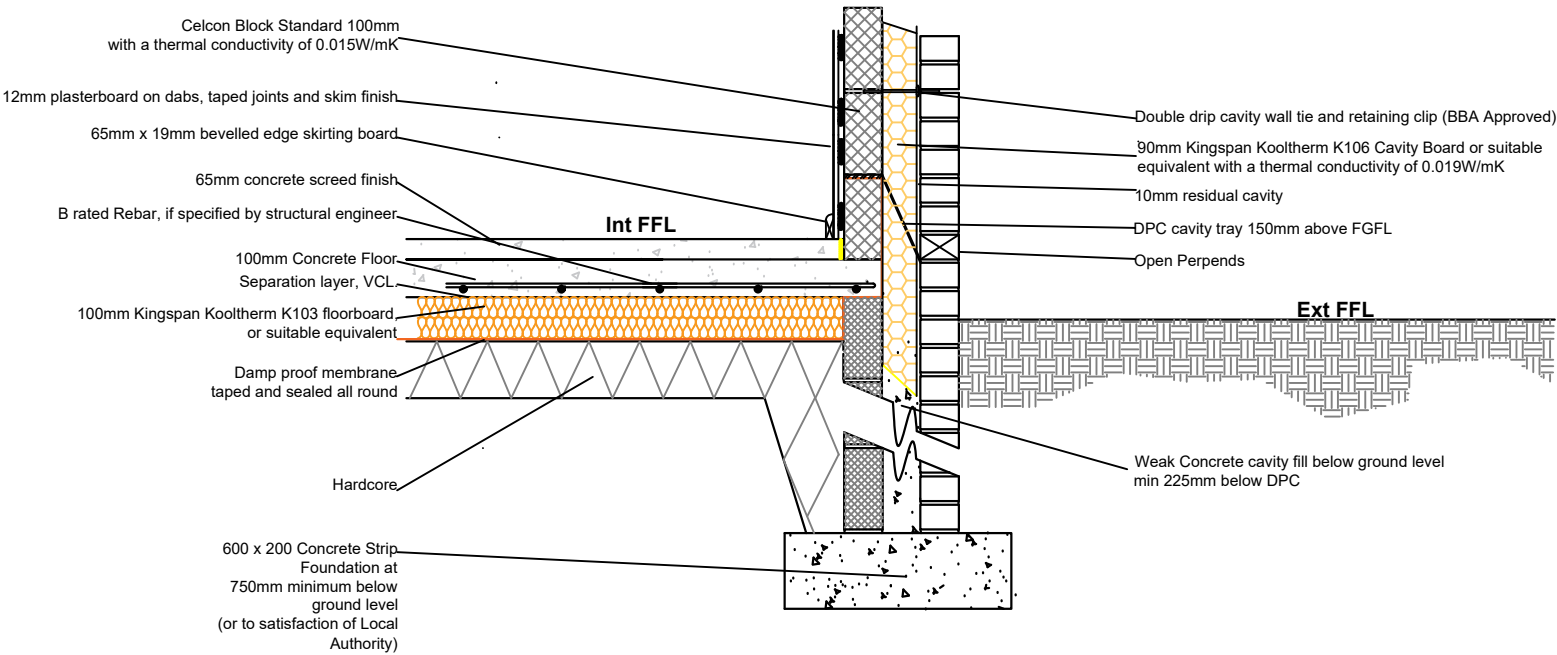

Manchester Equipment & Adaptations Partnership

Technical Officer Service

Phillips Park Rd
Beswick,
Manchester,
M11 3FU

Applicants name:
Mr Hasib Javed

Property address:
9 Rowarth Road
Newall Green
Manchester
M23 2UQ

Revisions:

REV SS -

Drawn By:
Shaun Stephenson

Scale:
1:20

Date:07/08/2024

Paper Size:
A3



Manchester
Equipment &
Adaptations
Partnership