


- Repairs
1. Concrete repair to lintel in accordance with the structural engineer's design
 2. Isolated concrete repairs to window surround. Cast tone replacement to match the existing profile and colour carried out in accordance with the structural engineer's recommendations. See drawing P(300) for proposed details

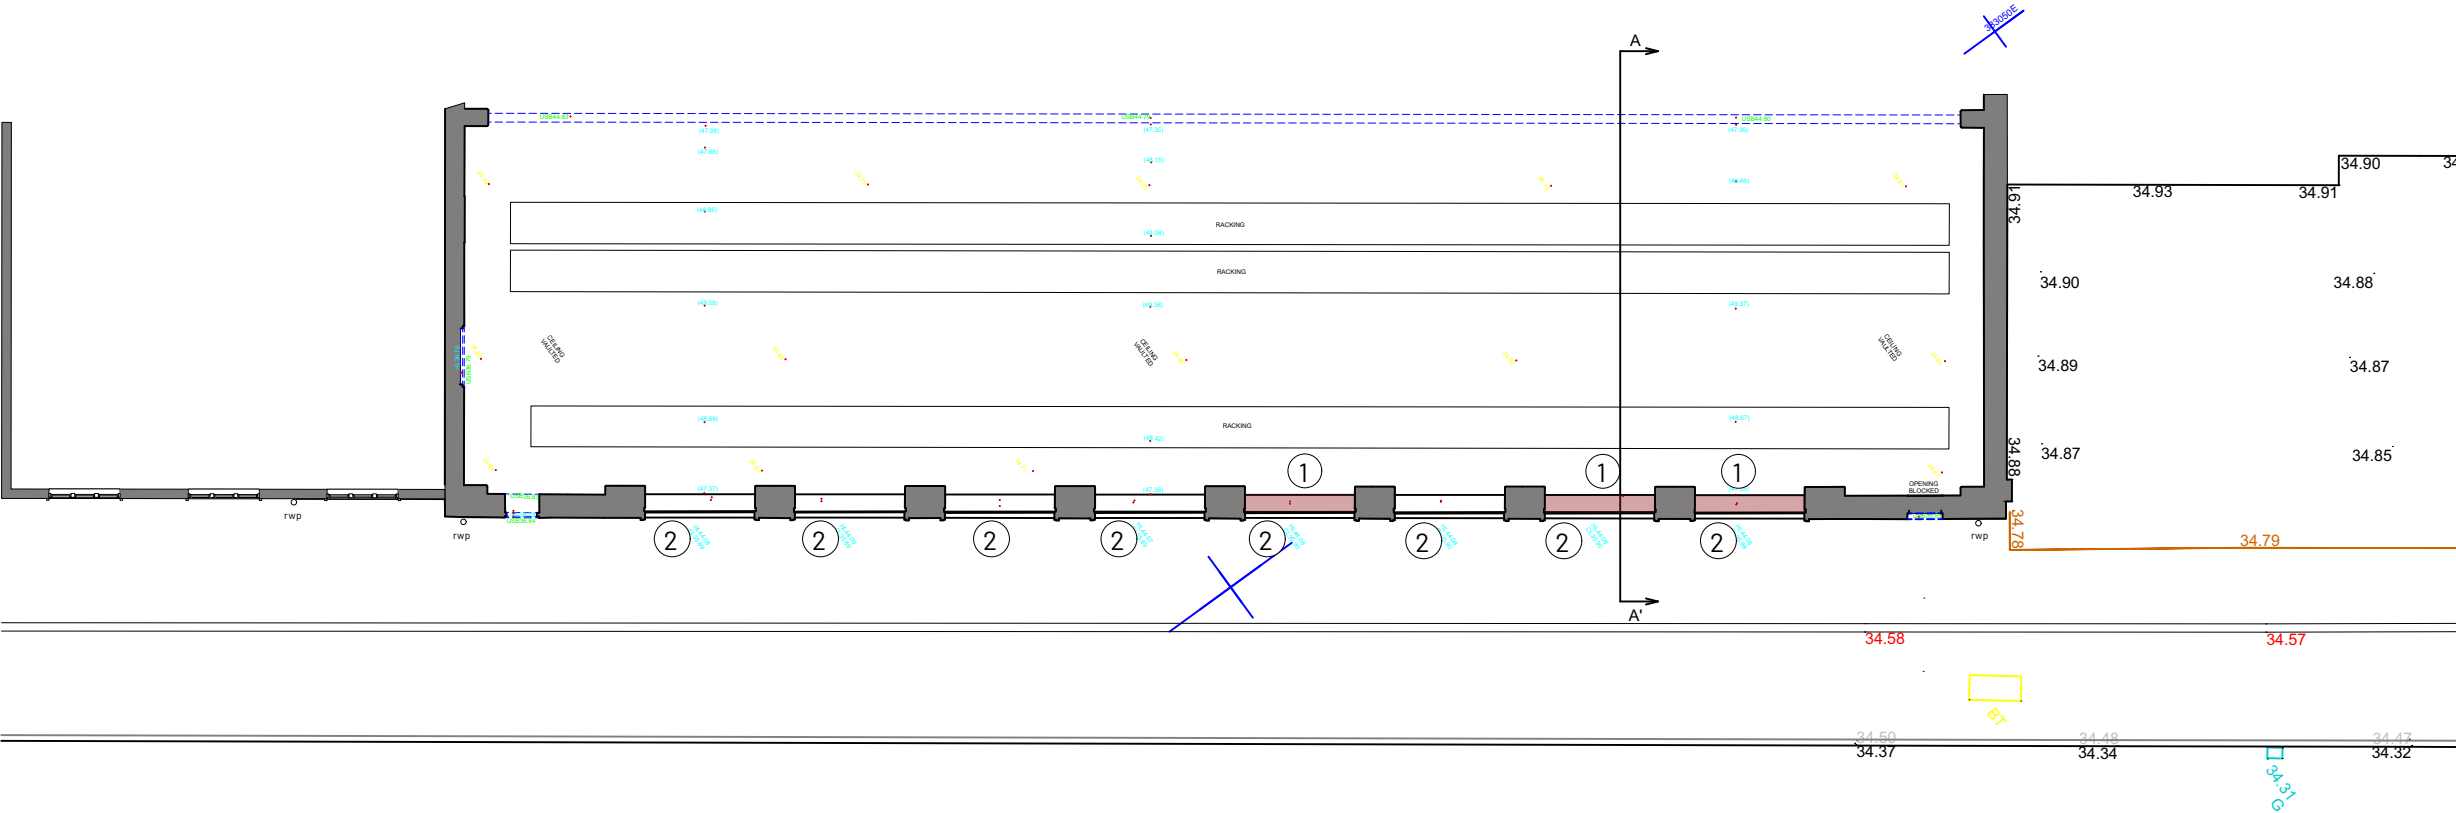

HARLING ROAD

1 Plan - Proposed
Scale: 1:200



REV	NOTE	DRN	CHK
	Cardinal Global Logistics Harling Road, Sharston Repairs		

Plan Showing
Structural Repairs

PROJECT REF.	2057
DRWG NO.	P(100)
REVISION	
SCALE	1:100 @ A3
DATE 1st	July 24
DRAWN	PL

SK sketch E existing P proposed T tender C construction FI final issue

+44 161 236 0051
ARCHITECT@ATELIERMB.CO.UK

ATELIER.MB