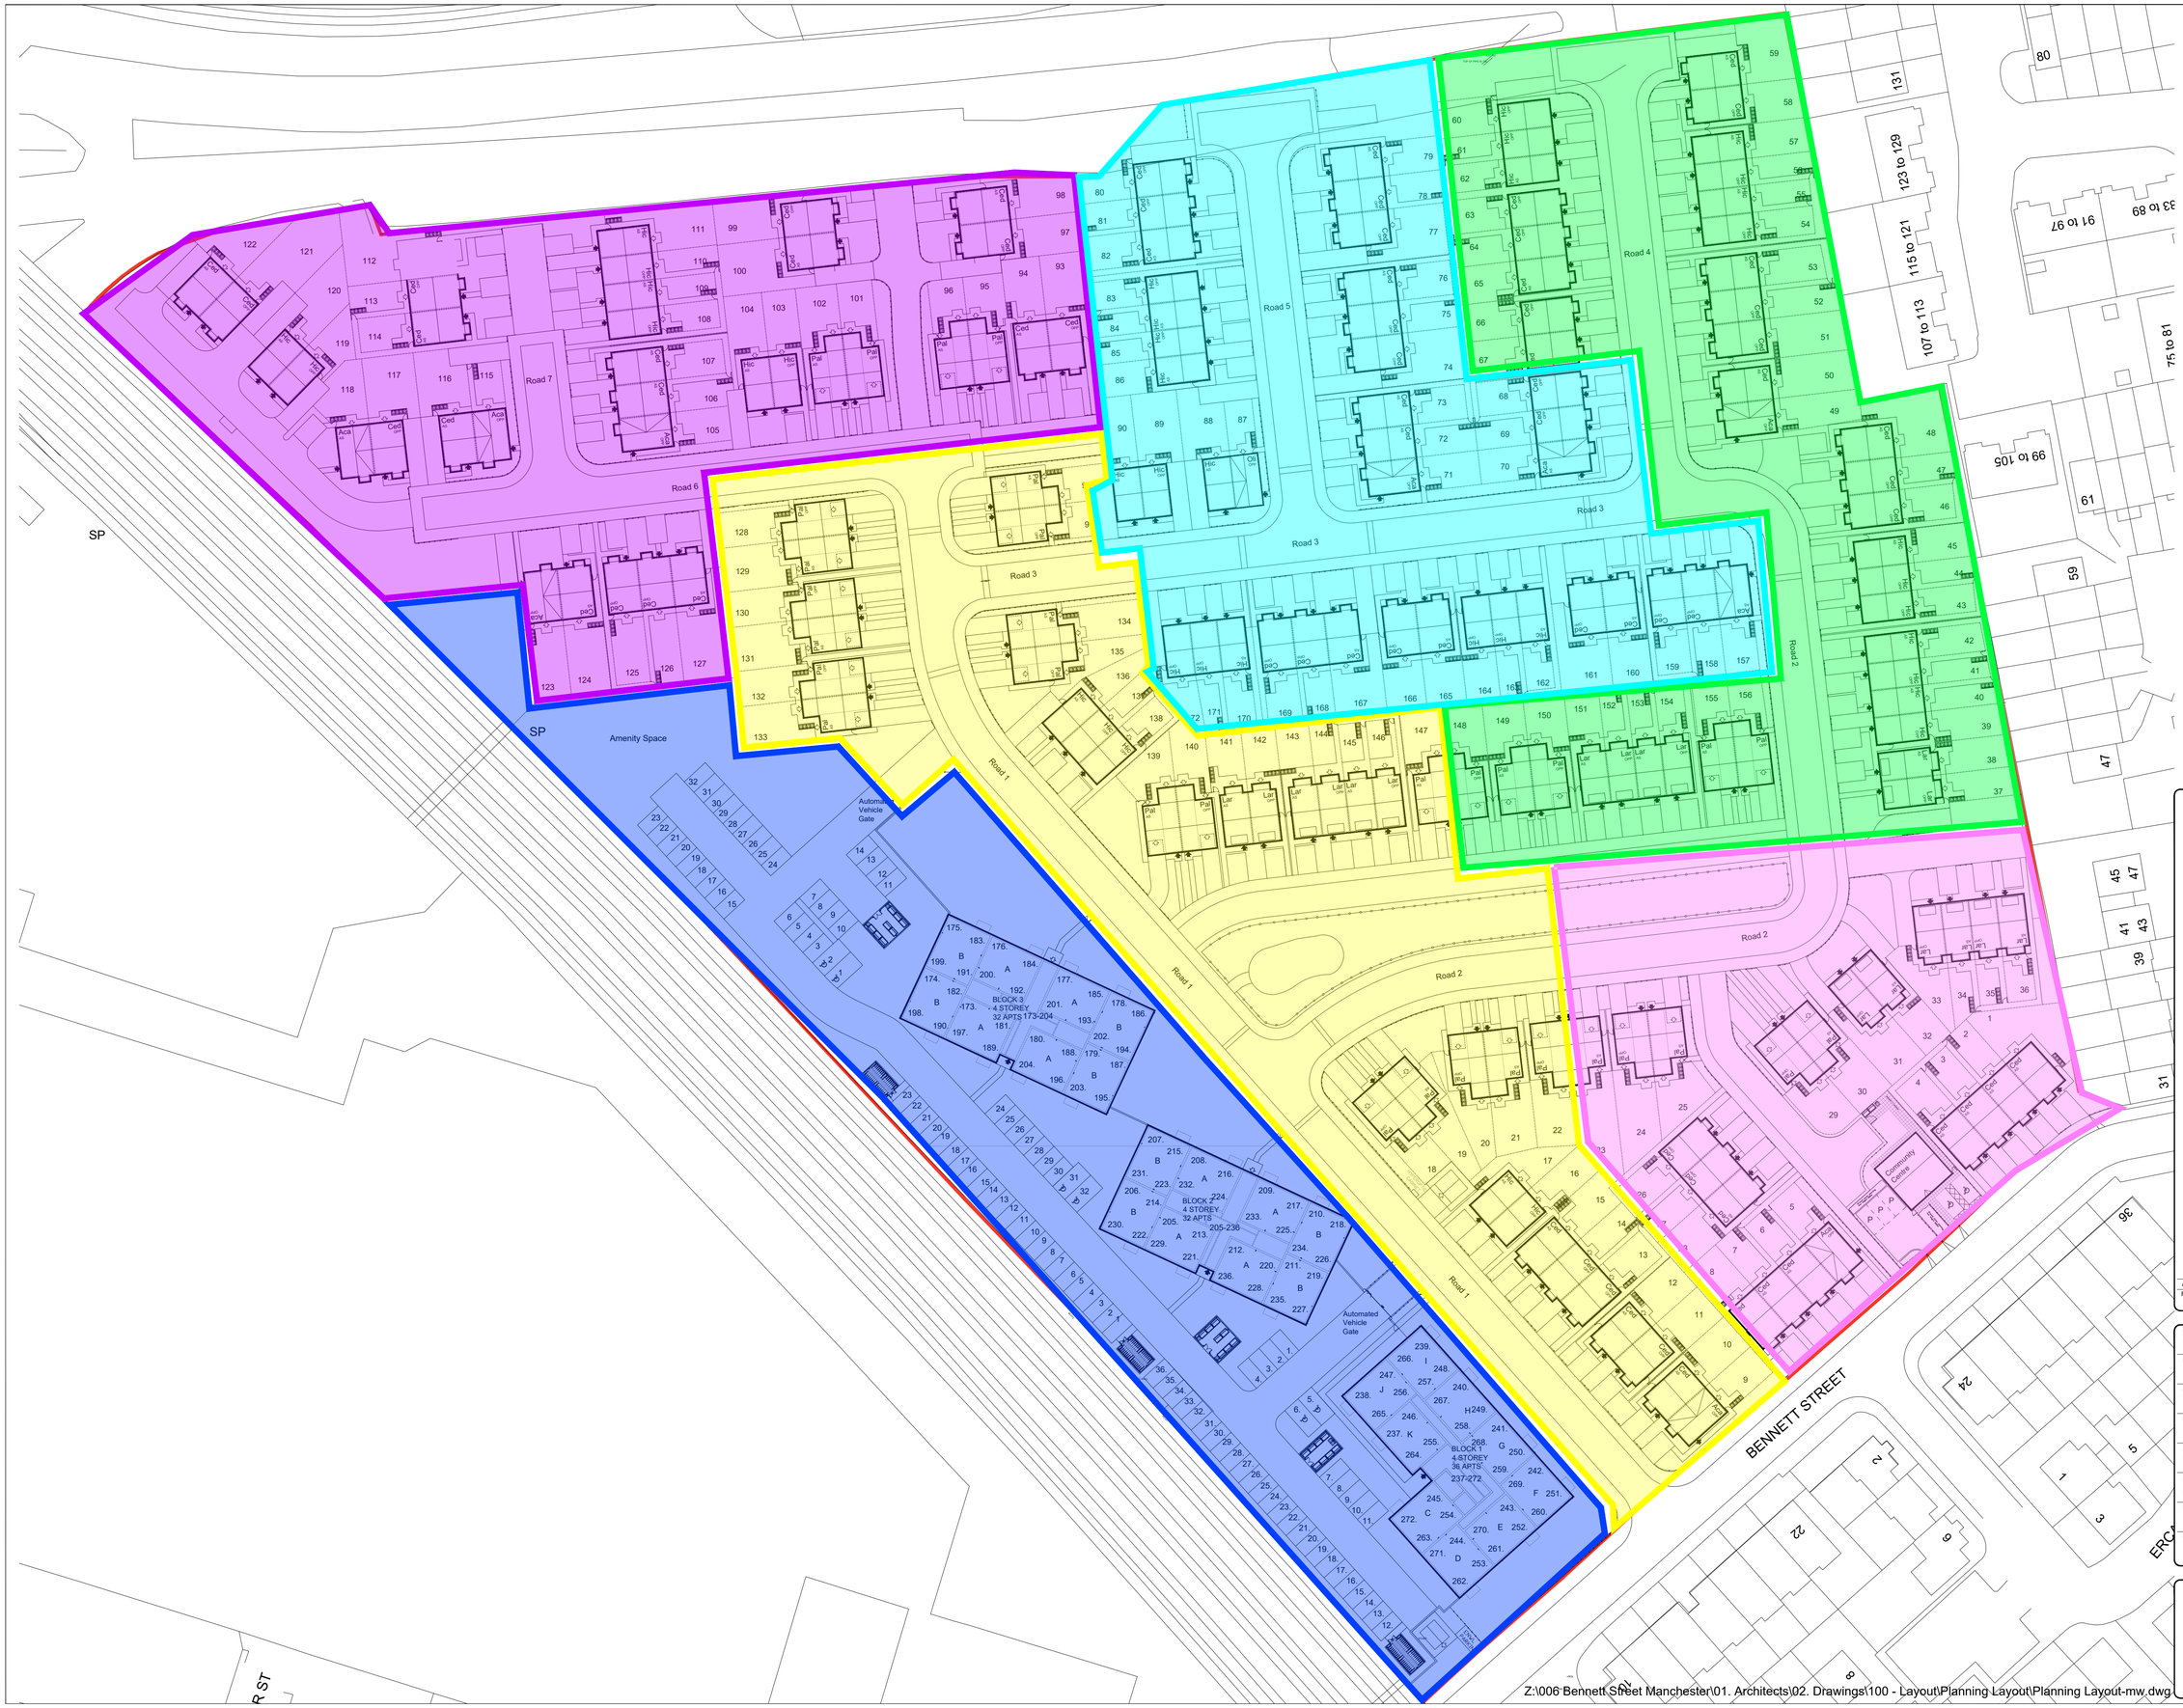

Revision	Date	Amendment	Initials
A	16.05.24	Drainage phasing plan first release.	RGC

Development
BENNETT STREET

Location
MANCHESTER

Marketing Name
-

Drawing Title
SITE LAYOUT

Job No.	Drawing No.
KH006	**KH006-A-800**
Revision	Scale @ A1
W	1:500
Drawn By	Date
RGC	16.05.24
Checked by	Date Checked
SC	-

1st Floor, 103 Dalton Avenue, Birchwood Park,
Warrington WA3 6YE
T: 01925 363108 W: www.kellenhomes.com
KELLEN HOMES

Z:\006 Bennett Street Manchester\01. Architects\02. Drawings\100 - Layout\Planning Layout\Planning Layout-mw.dwg