


ISO A1 594mm x 841mm
Last saved by: NATASHA.MEHMOOD(2024-05-03) Last Plotted: 2024-05-03
Filename: \\emea.aecomnet.com\LFSIEMEA\Manchester-UKMCR5\DCS\Projects\BP01_MAG_FRAMEWORK_CIVILS_23241900_CAD_GIS\60578226 - CBB\910_CAD\911_Civils\CAD (Drawings)\912_1_WIP\60719865-ACM-CBB-XX-DR-CE-003001 - PROPOSED LANDSCAPE SECTION

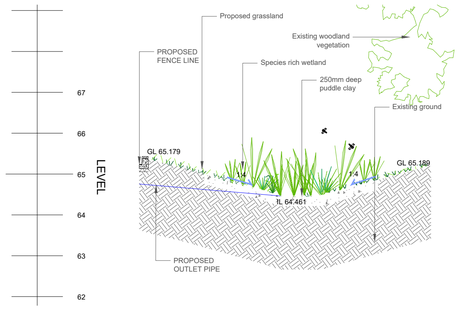


SECTION SLG-51
SCALE 1:75

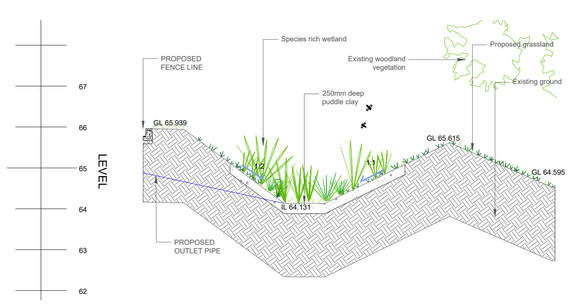


SECTION SLG-52
SCALE 1:75

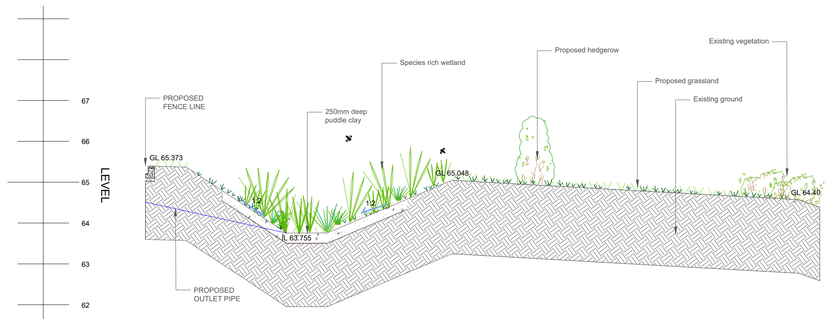


SECTION SLG-53
SCALE 1:75

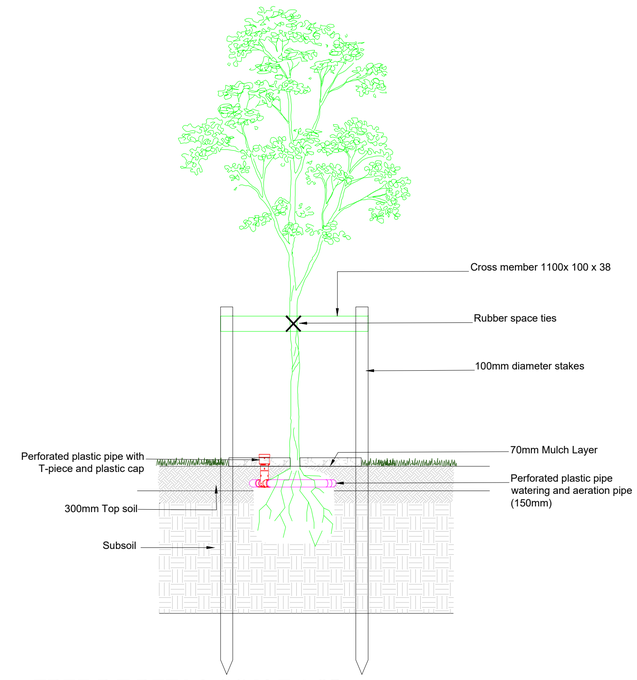

TREE PIT DETAIL SCALE 1:25

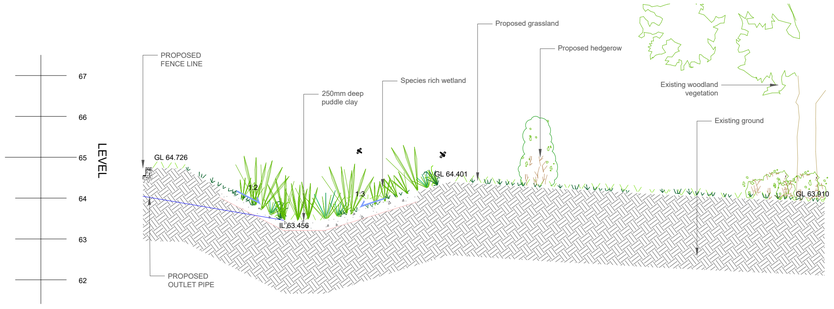

SECTION SLG-54
SCALE 1:75

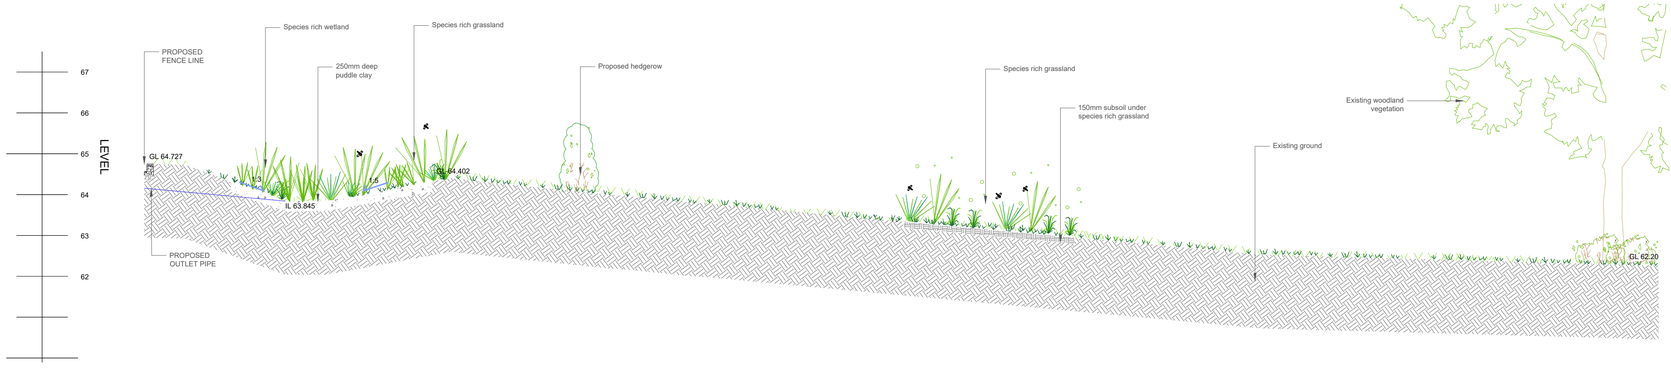

SECTION SLG-55
SCALE 1:75

0 0.625 1.25 m
1:25

0 1.875 3.75 m
1:75

This drawing has been prepared for the use of AECOM's client. It may not be used, modified, reproduced or relied upon by third parties, except as agreed by AECOM or as required by law. AECOM accepts no responsibility, and denies any liability whatsoever, to any party that uses or relies on this drawing without AECOM's express written consent. Do not scale this document. All measurements must be obtained from the stated dimensions.

AECOM

PROJECT

CLOUGH BANK B

CLIENT

MAG

CONSULTANT

AECOM
100 Embankment
Cathedral Approach
M1 7FB
T:+44-161-601-1700
www.aecom.com

NOTES

1. ALL DIMENSIONS ARE IN METRES AND ALL LEVELS IN METRES ABOVE ORDNANCE DATUM UNLESS NOTED OTHERWISE.
2. THIS DRAWING IS TO BE READ IN CONJUNCTION WITH ALL OTHER SCHEME DRAWINGS AND DOCUMENTS.
3. ONLY WRITTEN DIMENSIONS SHALL BE USED. CRITICAL DIMENSIONS AND LEVELS SHALL BE VERIFIED ON SITE BY THE CONTRACTOR PRIOR TO WORK COMMENCEMENT.
4. ANY DISCREPANCIES IN DIMENSIONS OR DETAILS ON OR BETWEEN THESE DRAWINGS SHALL BE DRAWN TO THE ATTENTION OF THE PROJECT MANAGER FOR CLARIFICATION.

ISSUE/REVISION

P01	08/05/2024	TENDER ISSUE	SS	RL	JA
I/R	DATE	DESCRIPTION	BY	CK	AP

SUITABILITY

D2 - Suitable for Tender

PROJECT NUMBER

60719865

SHEET TITLE

CLOUGH BANK B
PROPSED LANDSCAPE SECTIONS

SHEET NUMBER

60719865-ACM-CBB-M&G-DR-CE-003001

SCALE 1:25 & 1:75 @ A1

REVISION P01