


DO NOT SCALE
Work to annotated dimensions only. Read drawings in conjunction with relevant specification, Structural Engineers' and Services Engineers' drawings. Confirm all dimensions before commencement of any work on site or fabrication.

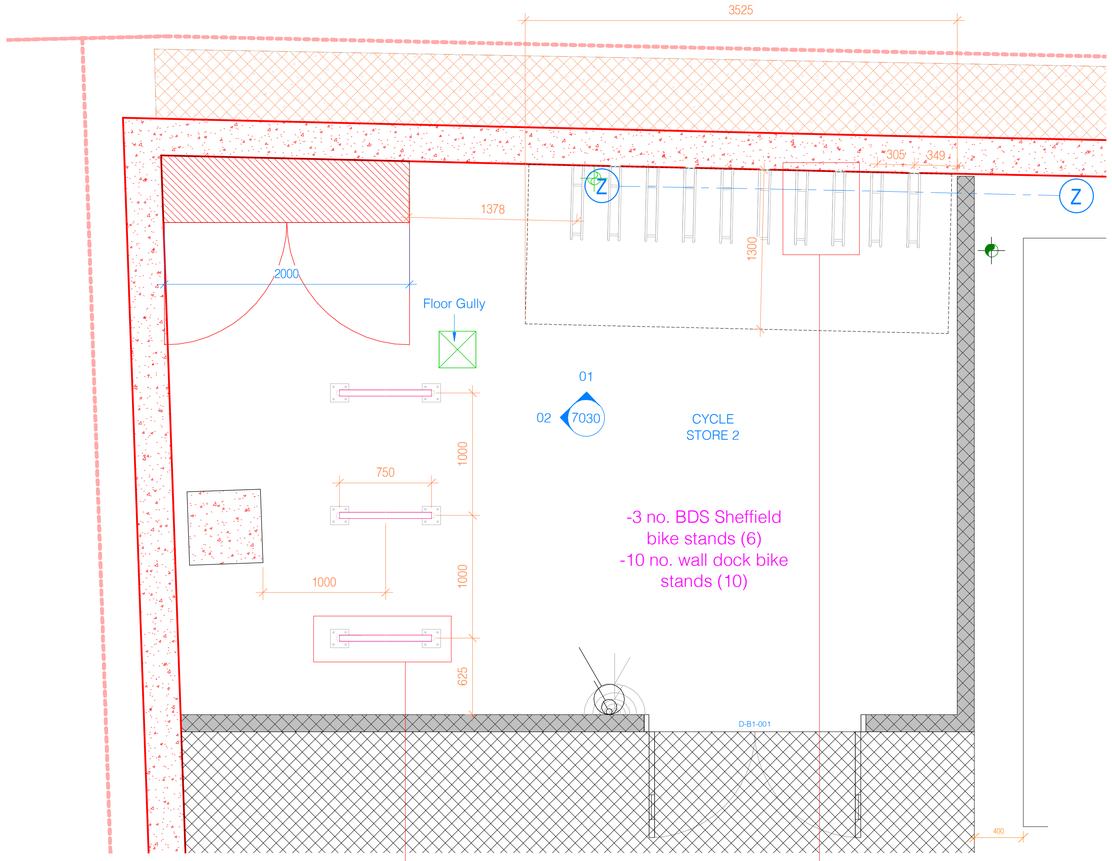

1 BASEMENT PLAN
1 : 25

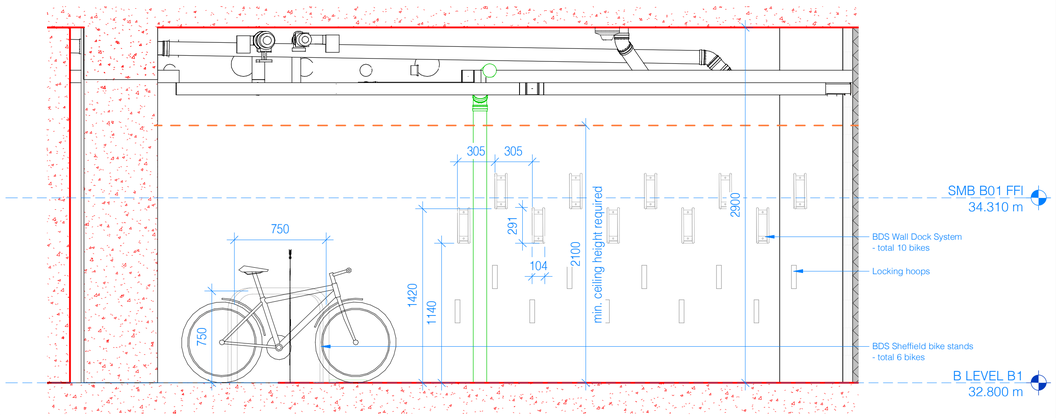

01 Cycle Store 02 - Elevation 01
1 : 25

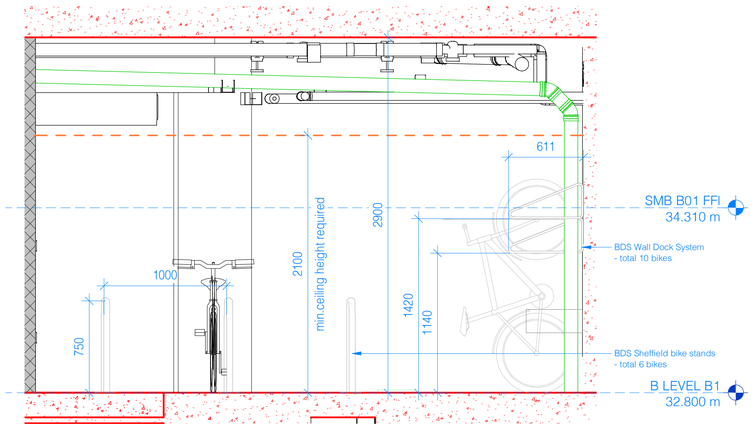


02 Cycle Store 02 - Elevation 02
1 : 25




BIKE DOCK SOLUTIONS (BDS):
SHEFFIELD BIKE STANDS



BIKE DOCK SOLUTIONS (BDS):
THE WALL DOCK SYSTEM

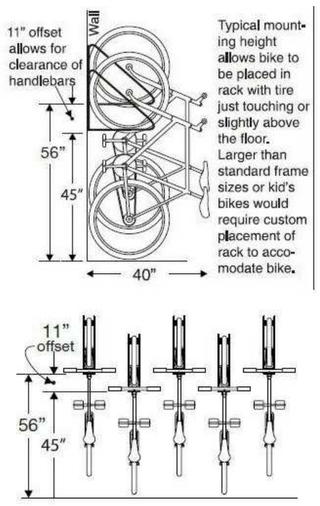

Note: Supplier information for
standard wall dock bike system

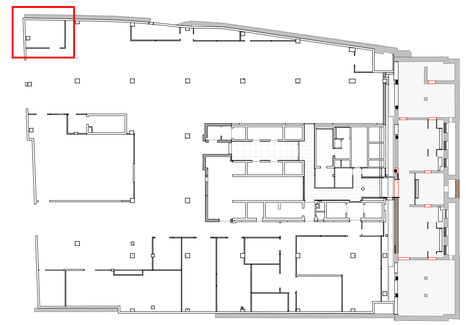

4 BASEMENT KEY PLAN
1 : 500

P01 Level B1 Cycle Stores planning issue 2024.07.16
Rev: Details: Date:

client:
STM + BOWMER KIRKLAND

project:
St. Michaels

job number:
0601

status:
STAGE 4

title:
Level B1 - Cycle Store 02

scale: As indicated @ A1
drawn by: HOD

drawing number:
7030

drawing number BS protocol:
63068HOD ZZ -B1DR A -7030

current revision date: 2024.07.16
revision: P01

SGI Studios
1 Kelso Place
Manchester M15 4LE
t: +44(0)161 832 9842
e: mail@hoddrenandpartners.com
w: www.hoddrenandpartners.com
hodder+partners

0 10 50 100 200 300 400 500 600 700

16/07/2024 18:42:43