



Existing arrangement (assumed)

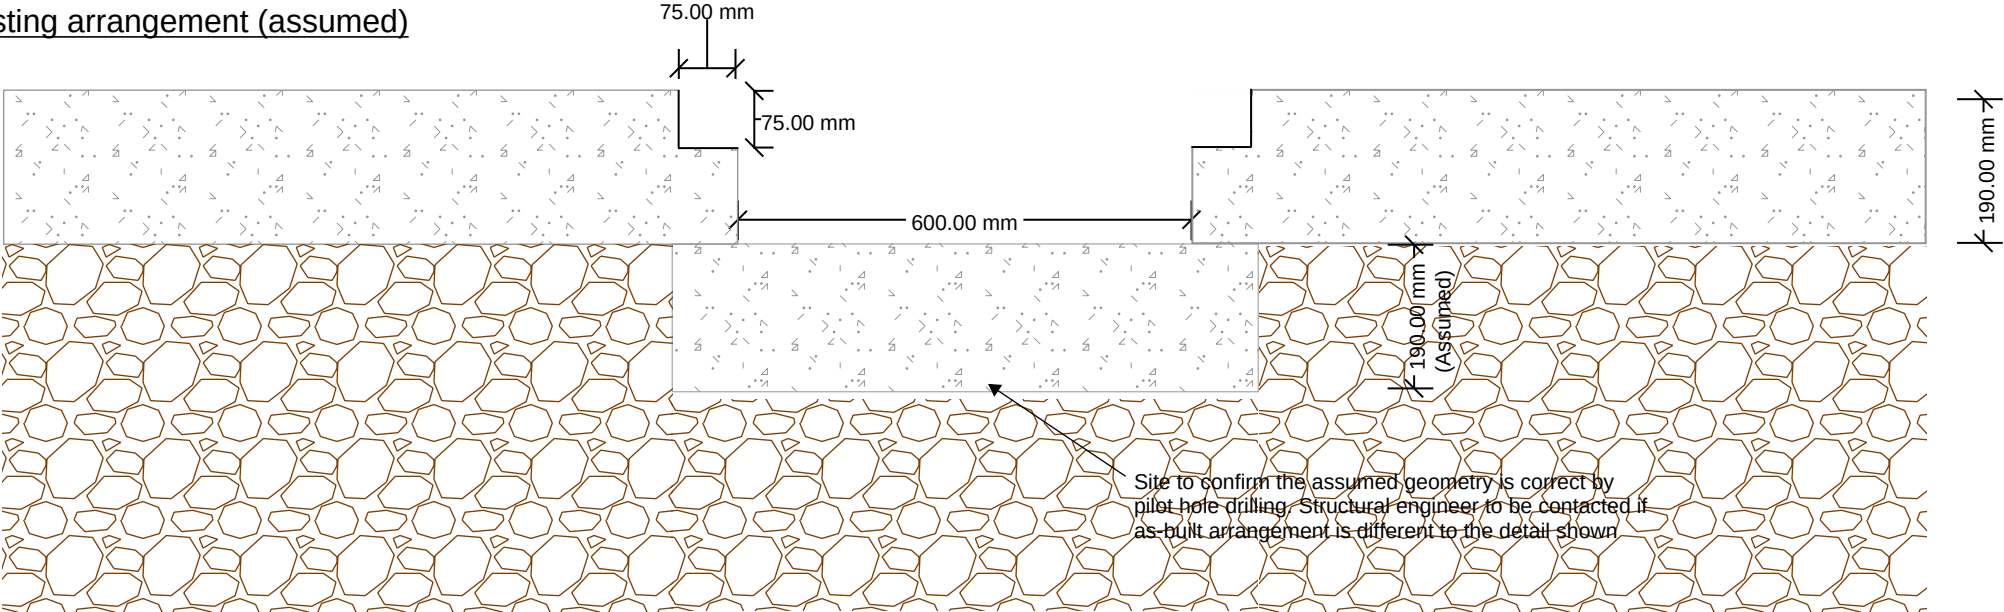


General Infill Detail


Applicable to all trenches other than at column locations

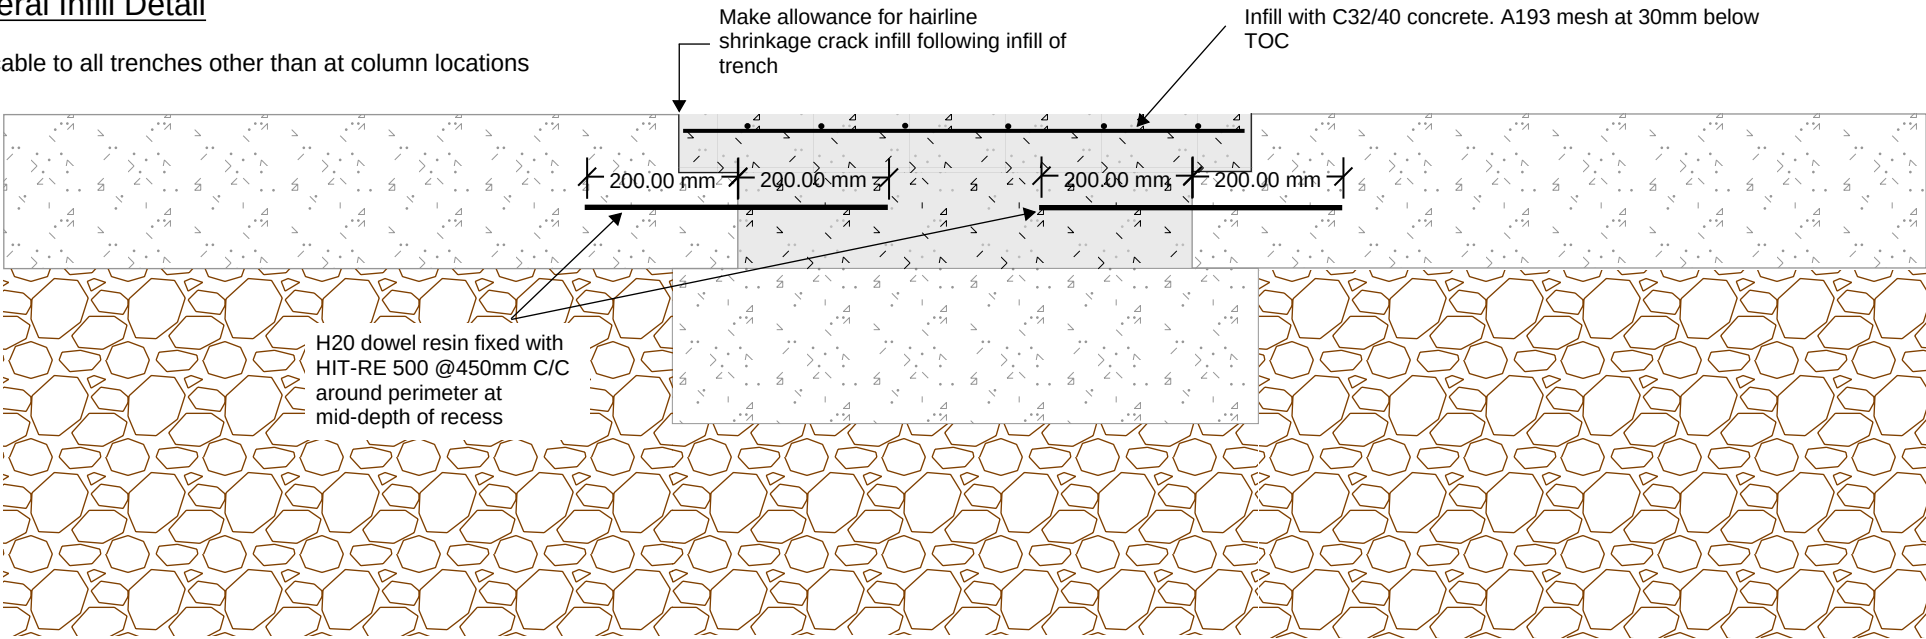

Infill at Column Locations (see location guide)

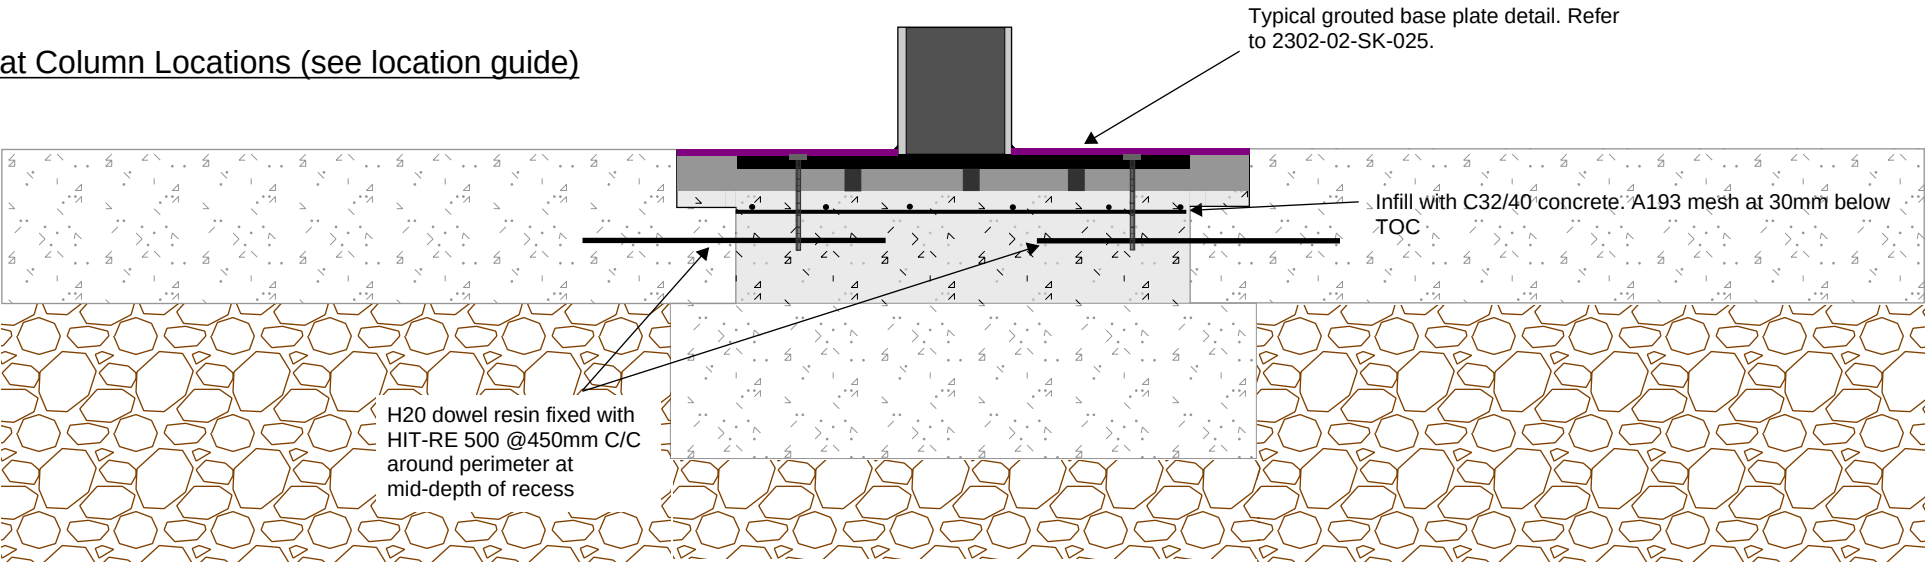

Location guide:

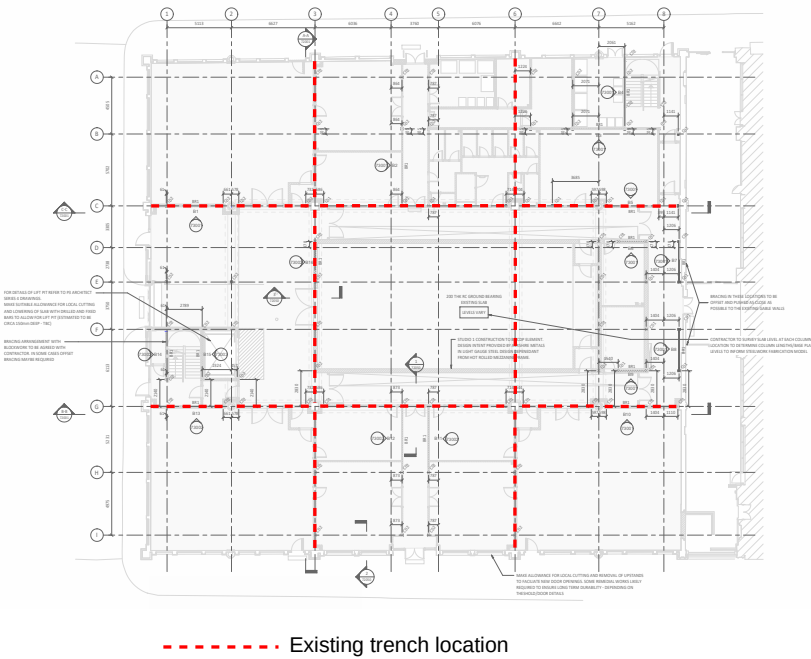

--- Existing trench location

PROJECT		UPPER CAMPFIELD MARKET			
TITLE		EXISTING TRENCH REPAIR DETAIL			
DRAWING STATUS		CE PROJECT No.	STATUS CODE	SCALE @ A3	
CONSTRUCTION		2302-02	-	NTS	
DATE CREATED	DRAWN	CHECKED	CIVIC		
15/07/24	CW	RD			
DRAWING No.		REV	team-civic.com		
2302-02-SK-026		C01			

15.07.24	C01	UPDATE TEMPLATE AND ISSUE WITHIN 2302-02	CW	RD
DATE	REV	DESCRIPTION	DRAWN	CHKD